



SECTION 1
DATUM: 15.000

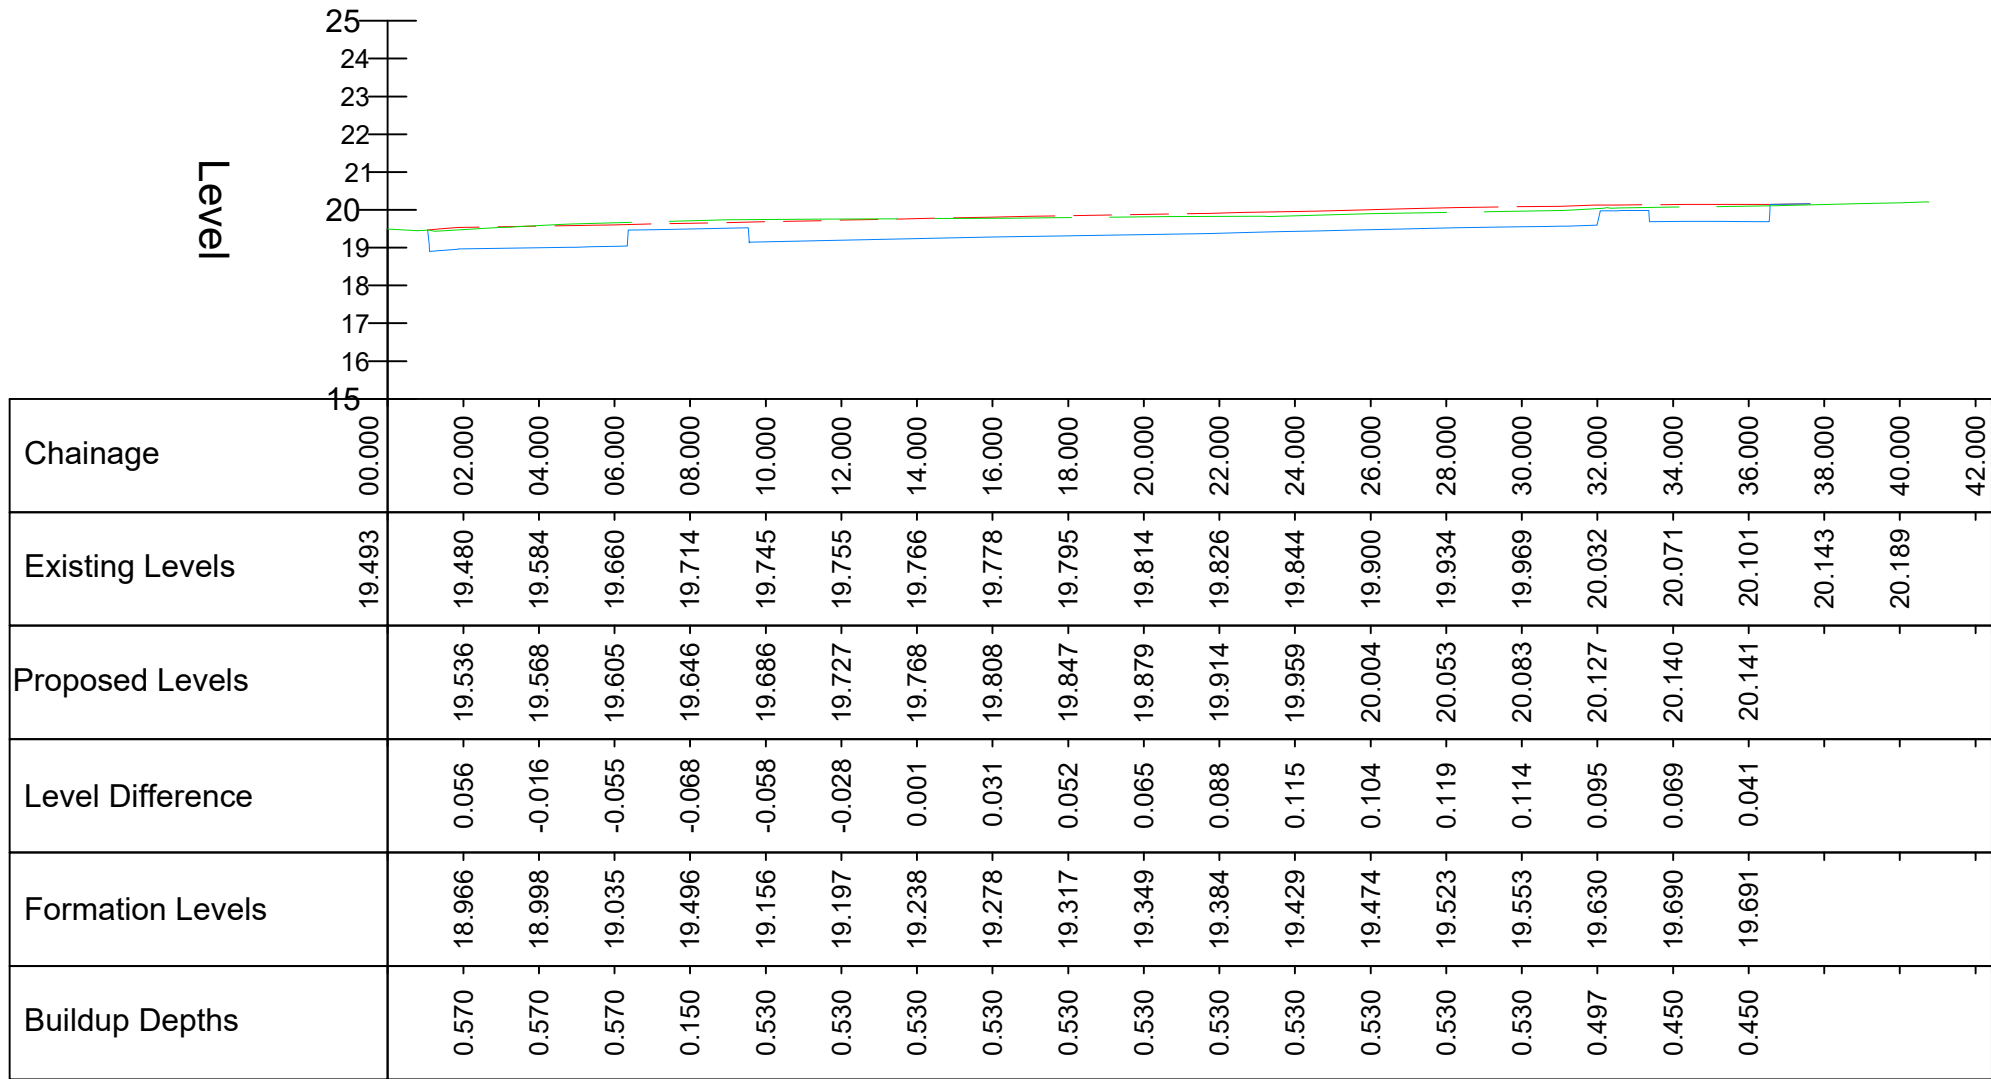


SECTION 2
DATUM: 15.000

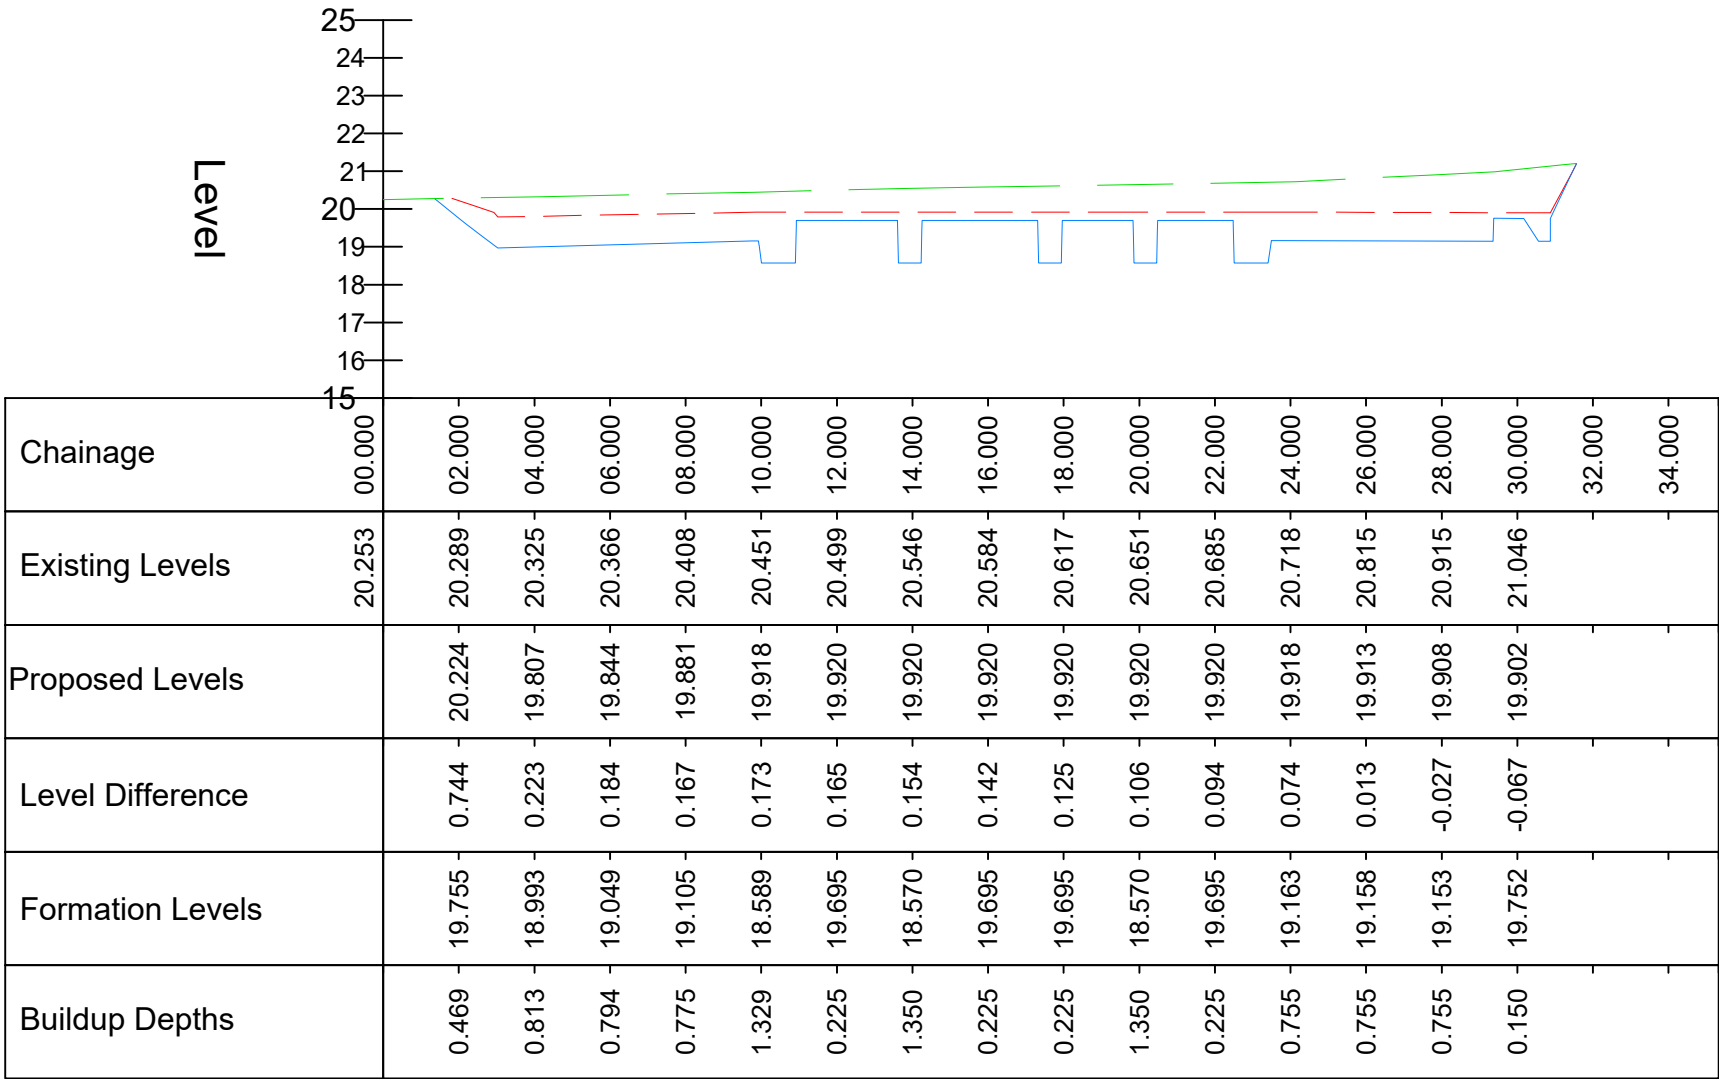


SECTION LOCATION PLAN
NOT TO SCALE

SECTION 3
DATUM: 15.000

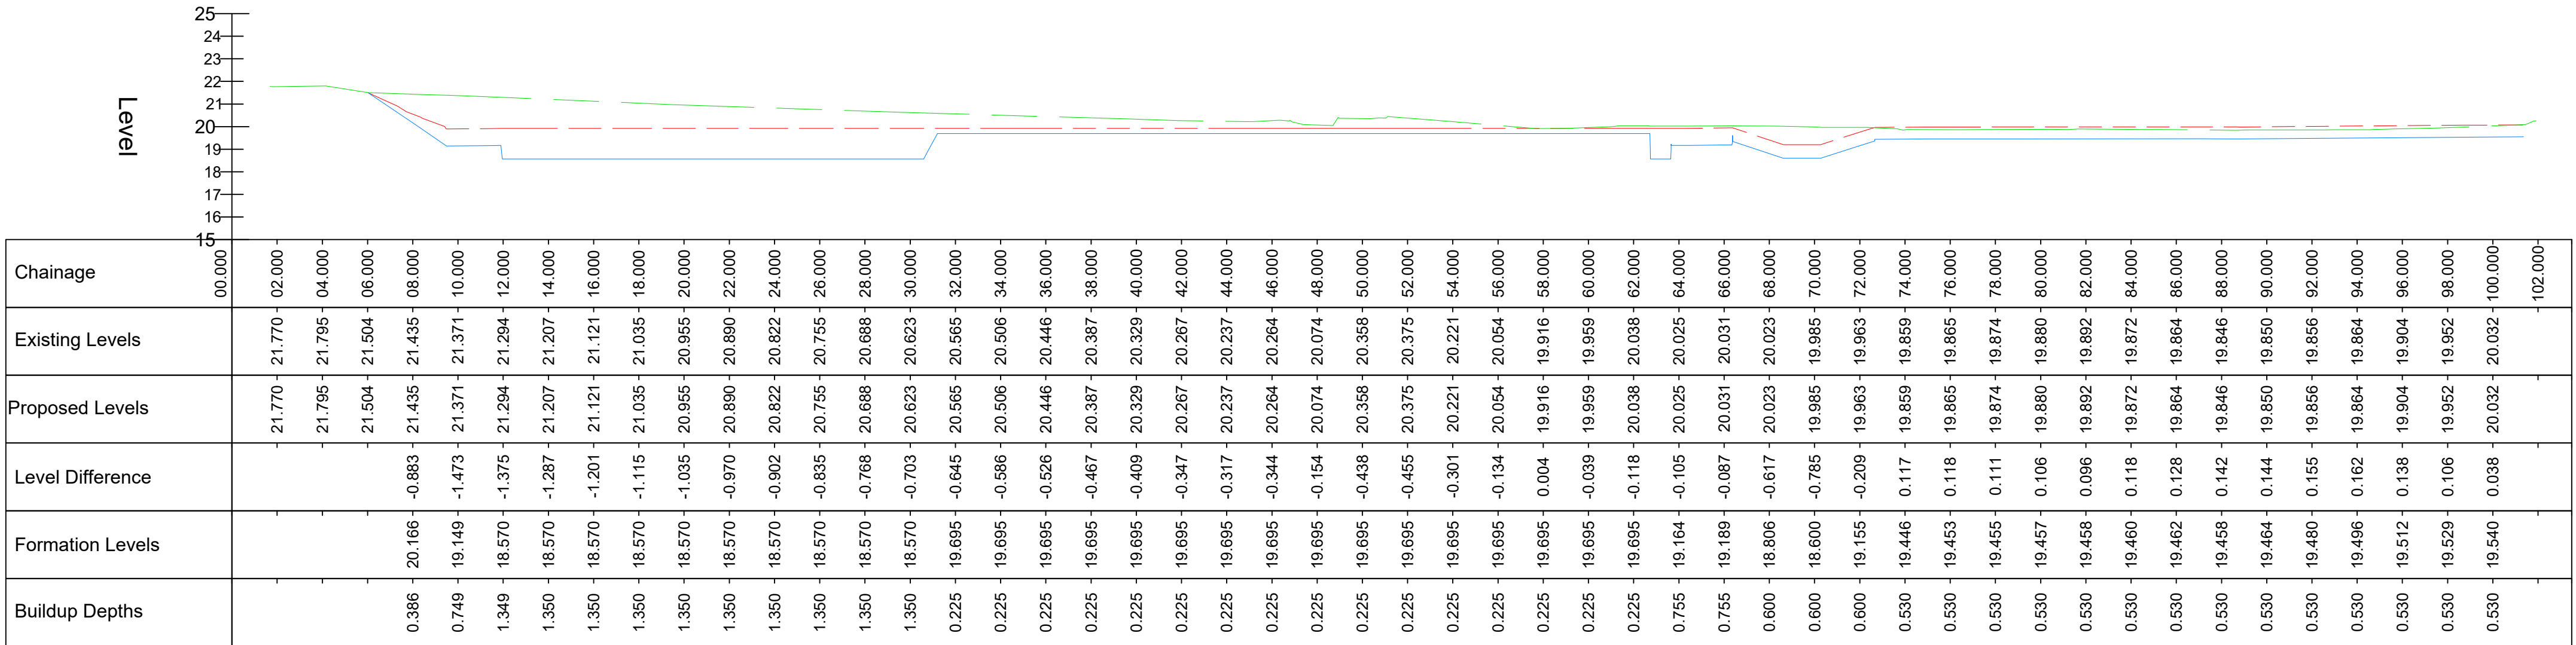

SECTION 4
DATUM: 15.000

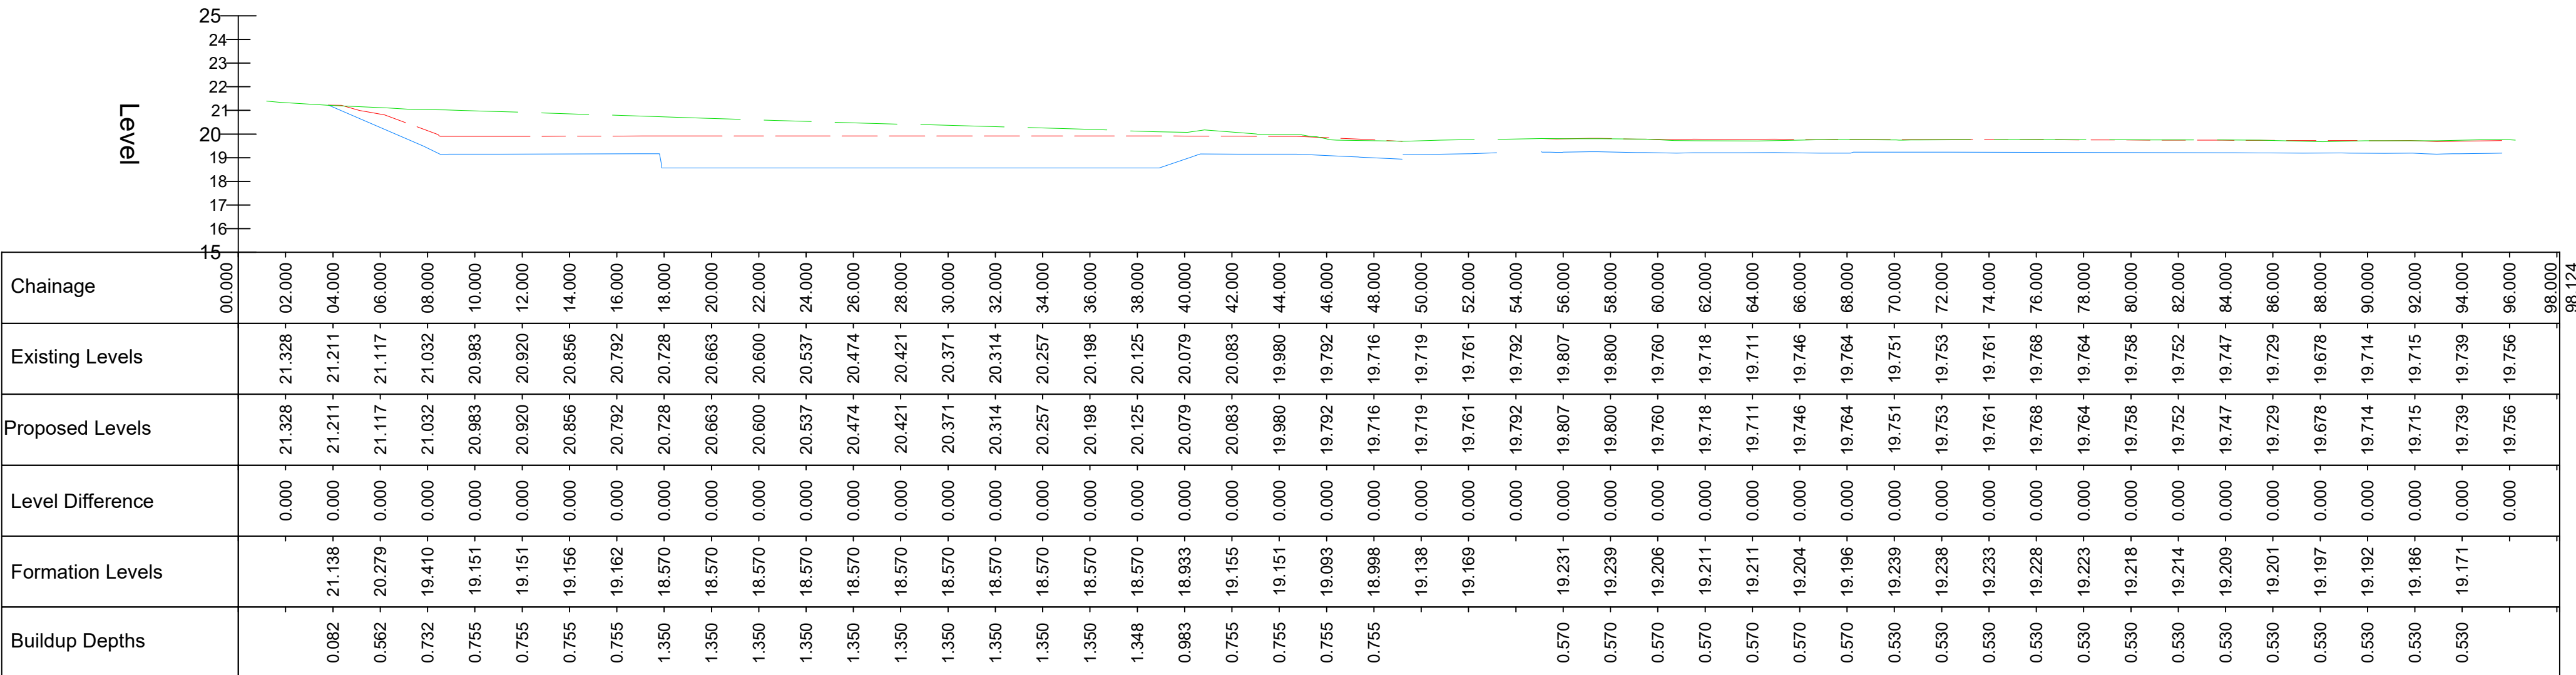

THIS DRAWING IS COPYRIGHT © CAMBRIA CONSULTING LTD.
DO NOT SCALE FROM THIS DRAWING.

CONTRACTORS MUST CHECK ALL DIMENSIONS ON SITE. ONLY FIGURED DIMENSIONS ARE TO BE WORKED FROM. DISCREPANCIES MUST BE REPORTED IMMEDIATELY TO CAMBRIA CONSULTING LIMITED BEFORE PROCEEDING.

THE CONTRACTOR IS TO REFER TO THE SPECIFICATION, FULL SCHEDULE OF RESIDUAL RISKS IN THE CONTRACT DOCUMENTATION AND ALSO TO INFORMATION FROM OTHER DESIGNERS, IN PARTICULAR THE M&E CONSULTANT REGARDING EXISTING LIVE SERVICES.

 THIS SYMBOL IS USED TO HIGHLIGHT INSTANCES OF RISK WITHIN THE CONSTRUCTION PROCESS. ALWAYS CHECK FOR LATER REVISIONS OF THIS DRAWING.

- KEY**
- EXISTING LEVEL
 - PROPOSED LEVEL
 - FORMATION LEVEL
- NOTES**
- ALL DIMENSIONS ARE IN MILLIMETRES (mm) AND DIMENSIONS IN METERS ABOVE ORDNANCE DATUM (m AOD), UNLESS OTHERWISE NOTED.
 - THE DETAILS SHOWN ON THIS DRAWING HAVE BEEN PRODUCED FOR RIBA STAGE 3, AND ARE NOT FOR CONSTRUCTION.
 - THE TOPOGRAPHICAL & UTILITY SURVEY INFORMATION SHOWN IS BASED ON AZIMUTH LAND SURVEYS LIMITED DRAWING 'KW4968-01' DATE: MARCH 2026.
 - THIS DRAWING SHOULD BE READ IN CONJUNCTION WITH CAMBRIA DRAWING REFERENCE: CC2970-CAM-XX-XX-DR-C-0610-Proposed Levels & CC2970-CAM-XX-XX-DR-C-0640-Formation Depths Plan Levels.
 - FOR SITE SECTIONS LOCATIONS REFER TO CAMBRIA DRAWING REFERENCE: CC2970-CAM-XX-XX-DR-C-0610-Proposed Levels

P02	PRE-APP SAB ISSUE	GJ	LM	LM
				08/05/26
P01	FIRST ISSUE - RIBA 3	GJ	LM	LM
				24/04/26
Rev.	Description	By	Chk	App

Client:
KNOX & WELLS

Project:
YGG TREGILES

Drawing Title:
SITE SECTIONS

Drawing No:
CC2970 CAM XX XX DR C 0650

Project	Originator	Function	Spacial	B'down	Form	Disc	Number
Status:	S1	PRELIMINARY	Scale @A1:	AS STATED	Rev.	P02	

CAMBRIA
Constructive Thinking

Civil & Structural Engineers
Cambria House
16 Plas St. Pol de Leon
Penarth Marina
Cardiff, CF64 1TR

T 029 2009 3333
E admin@cambria.co.uk
W www.cambria.co.uk
@cambriauk
uk.linkedin.com/in/cambriauk