
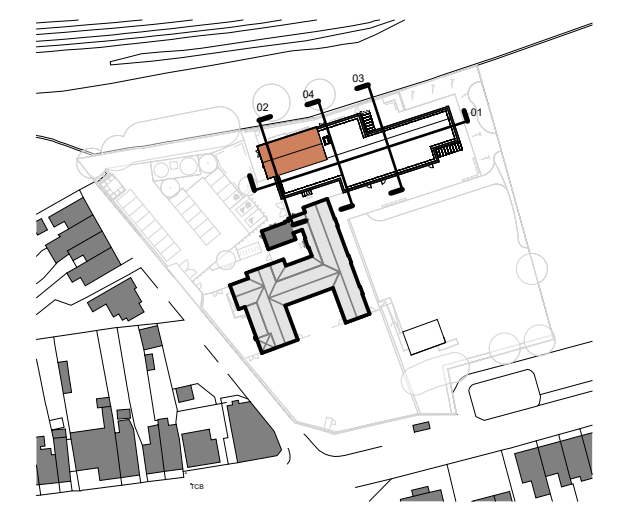
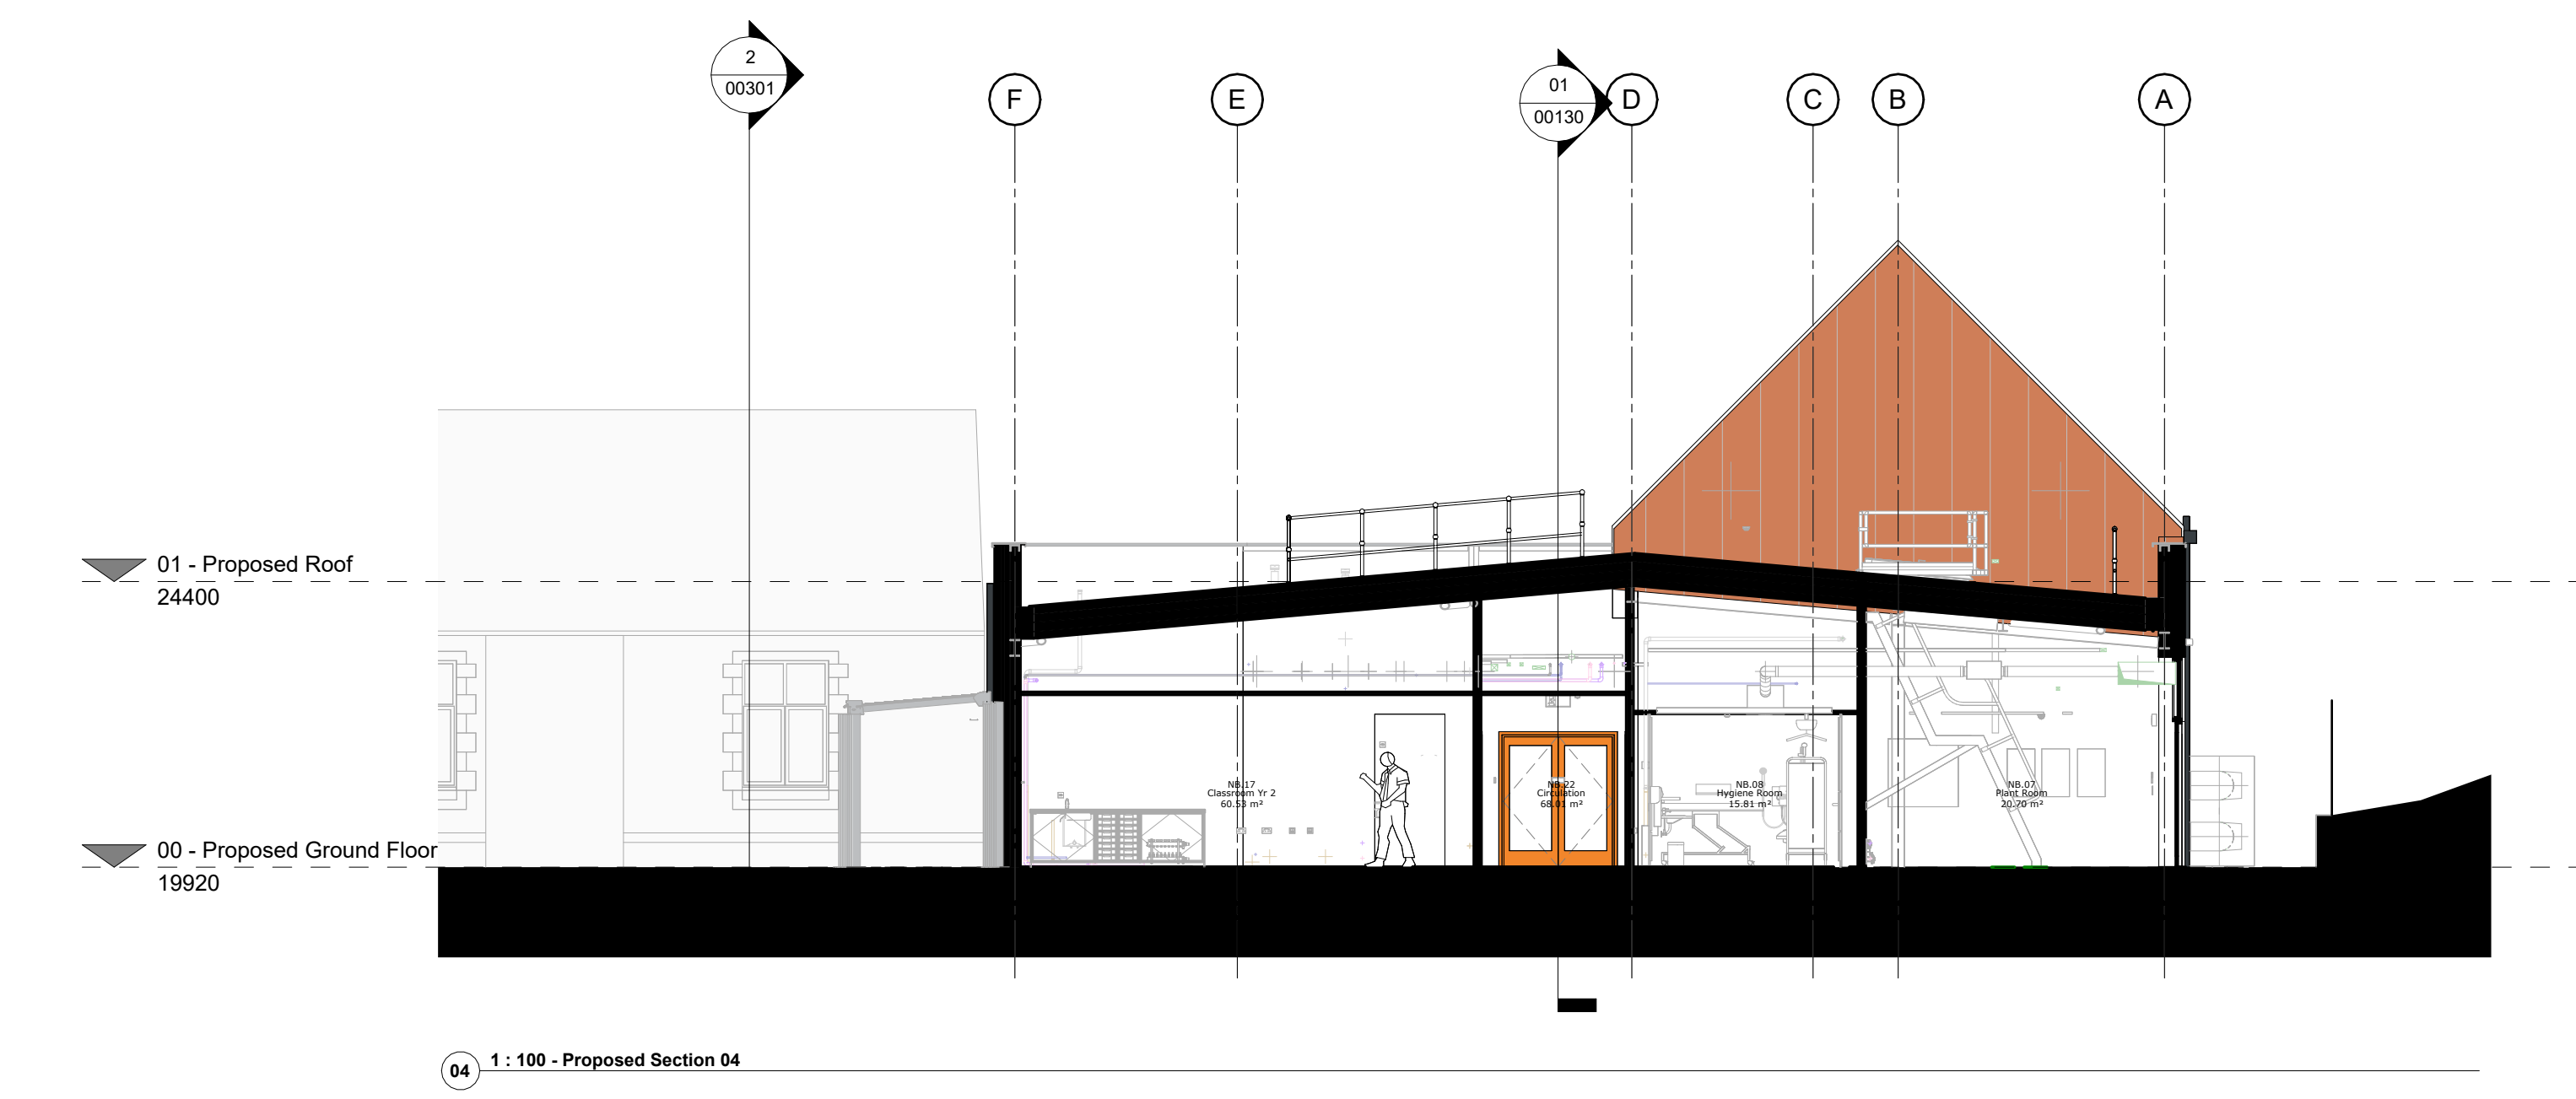
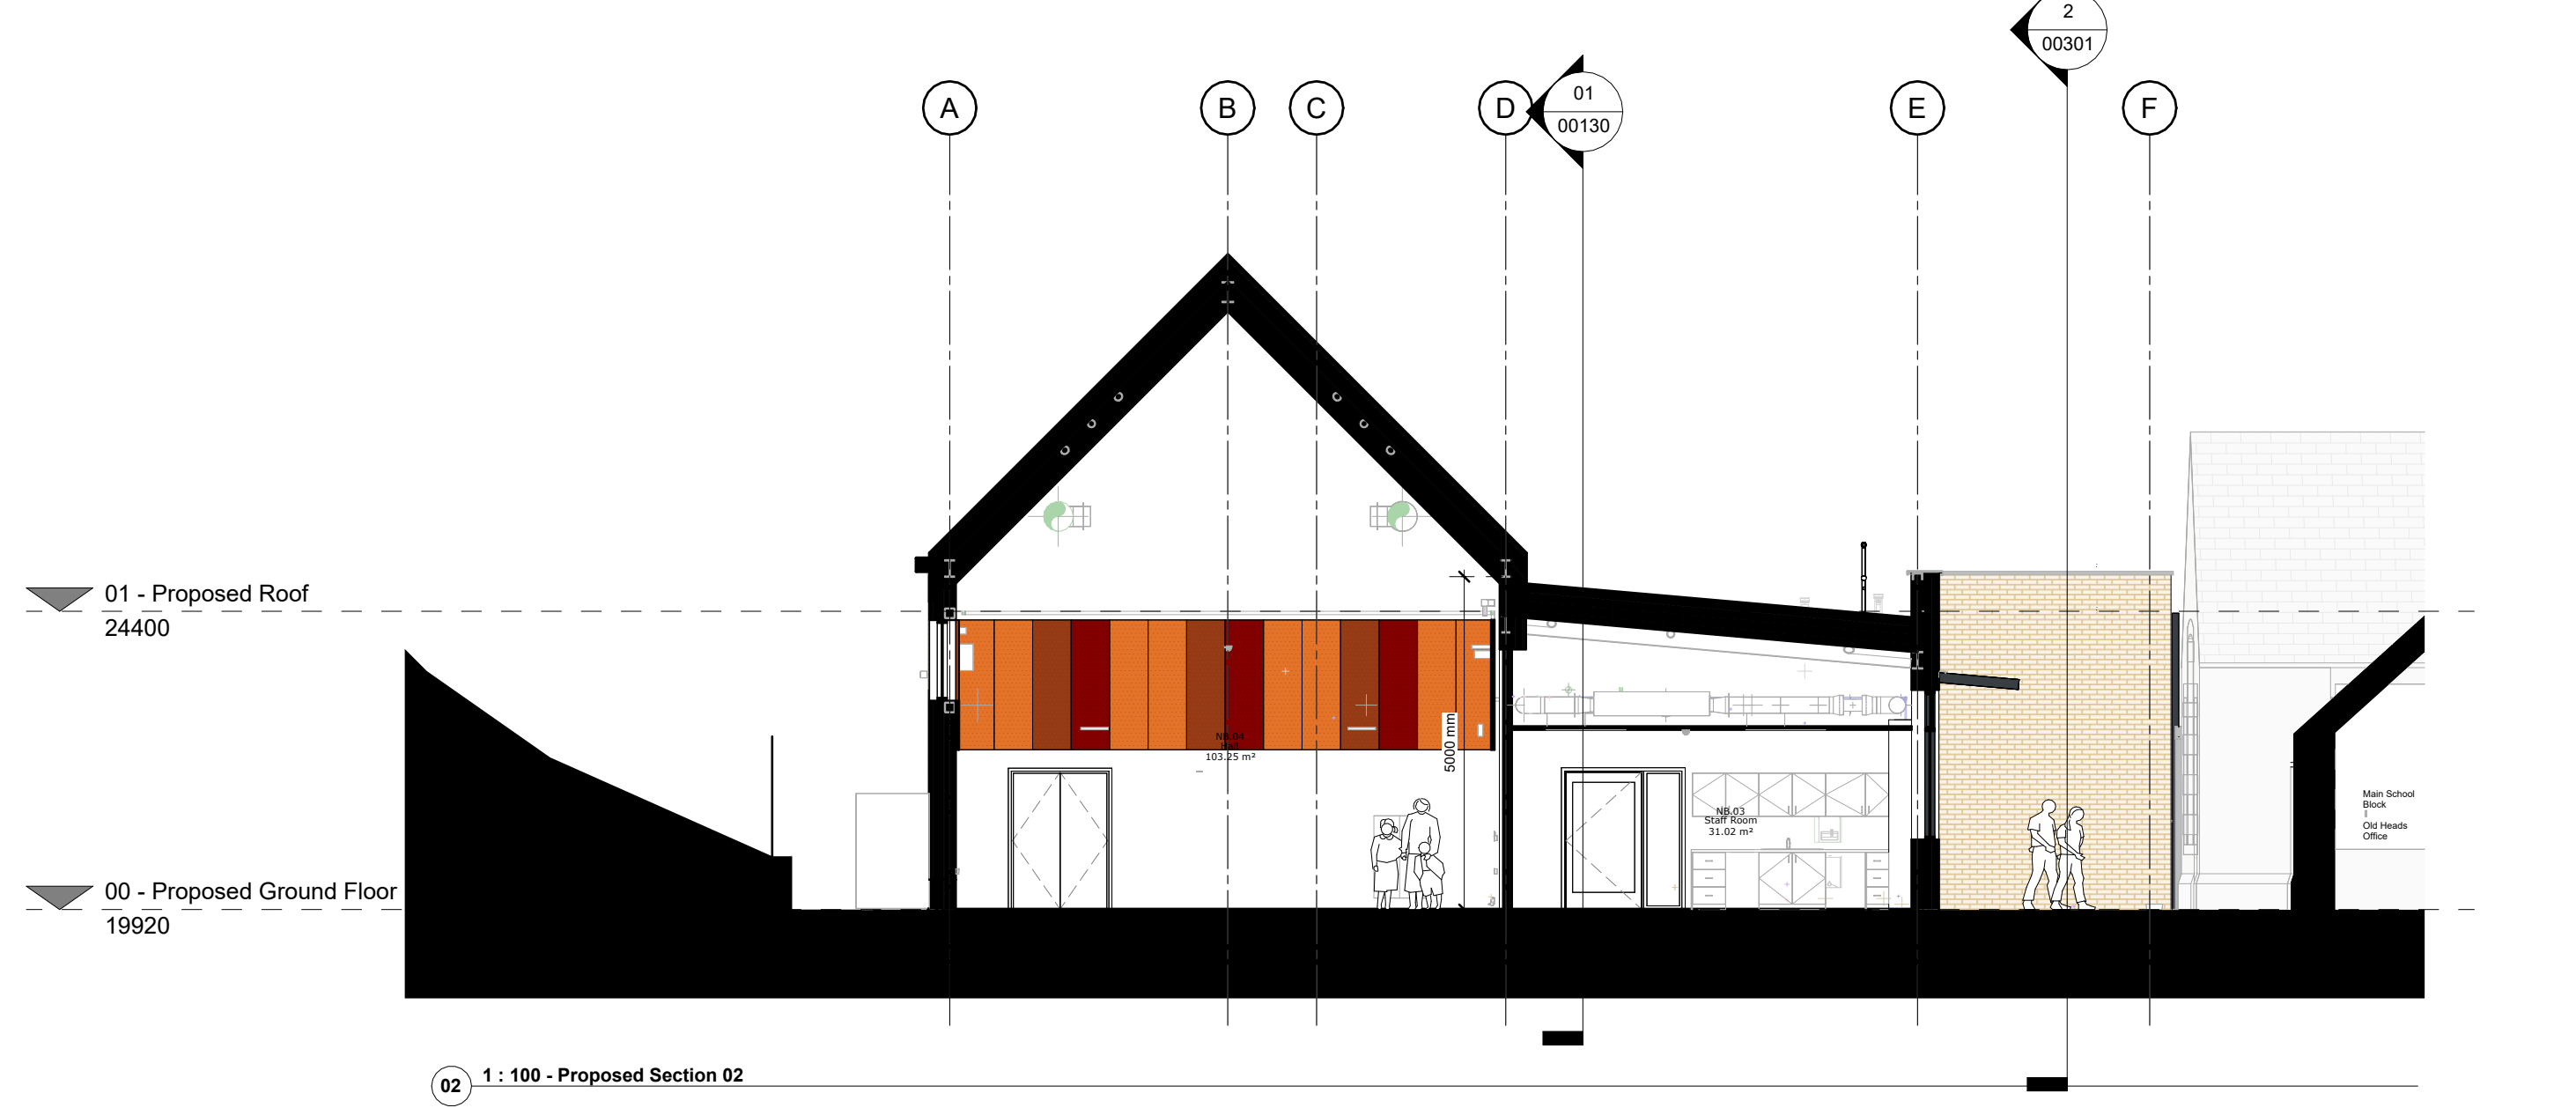
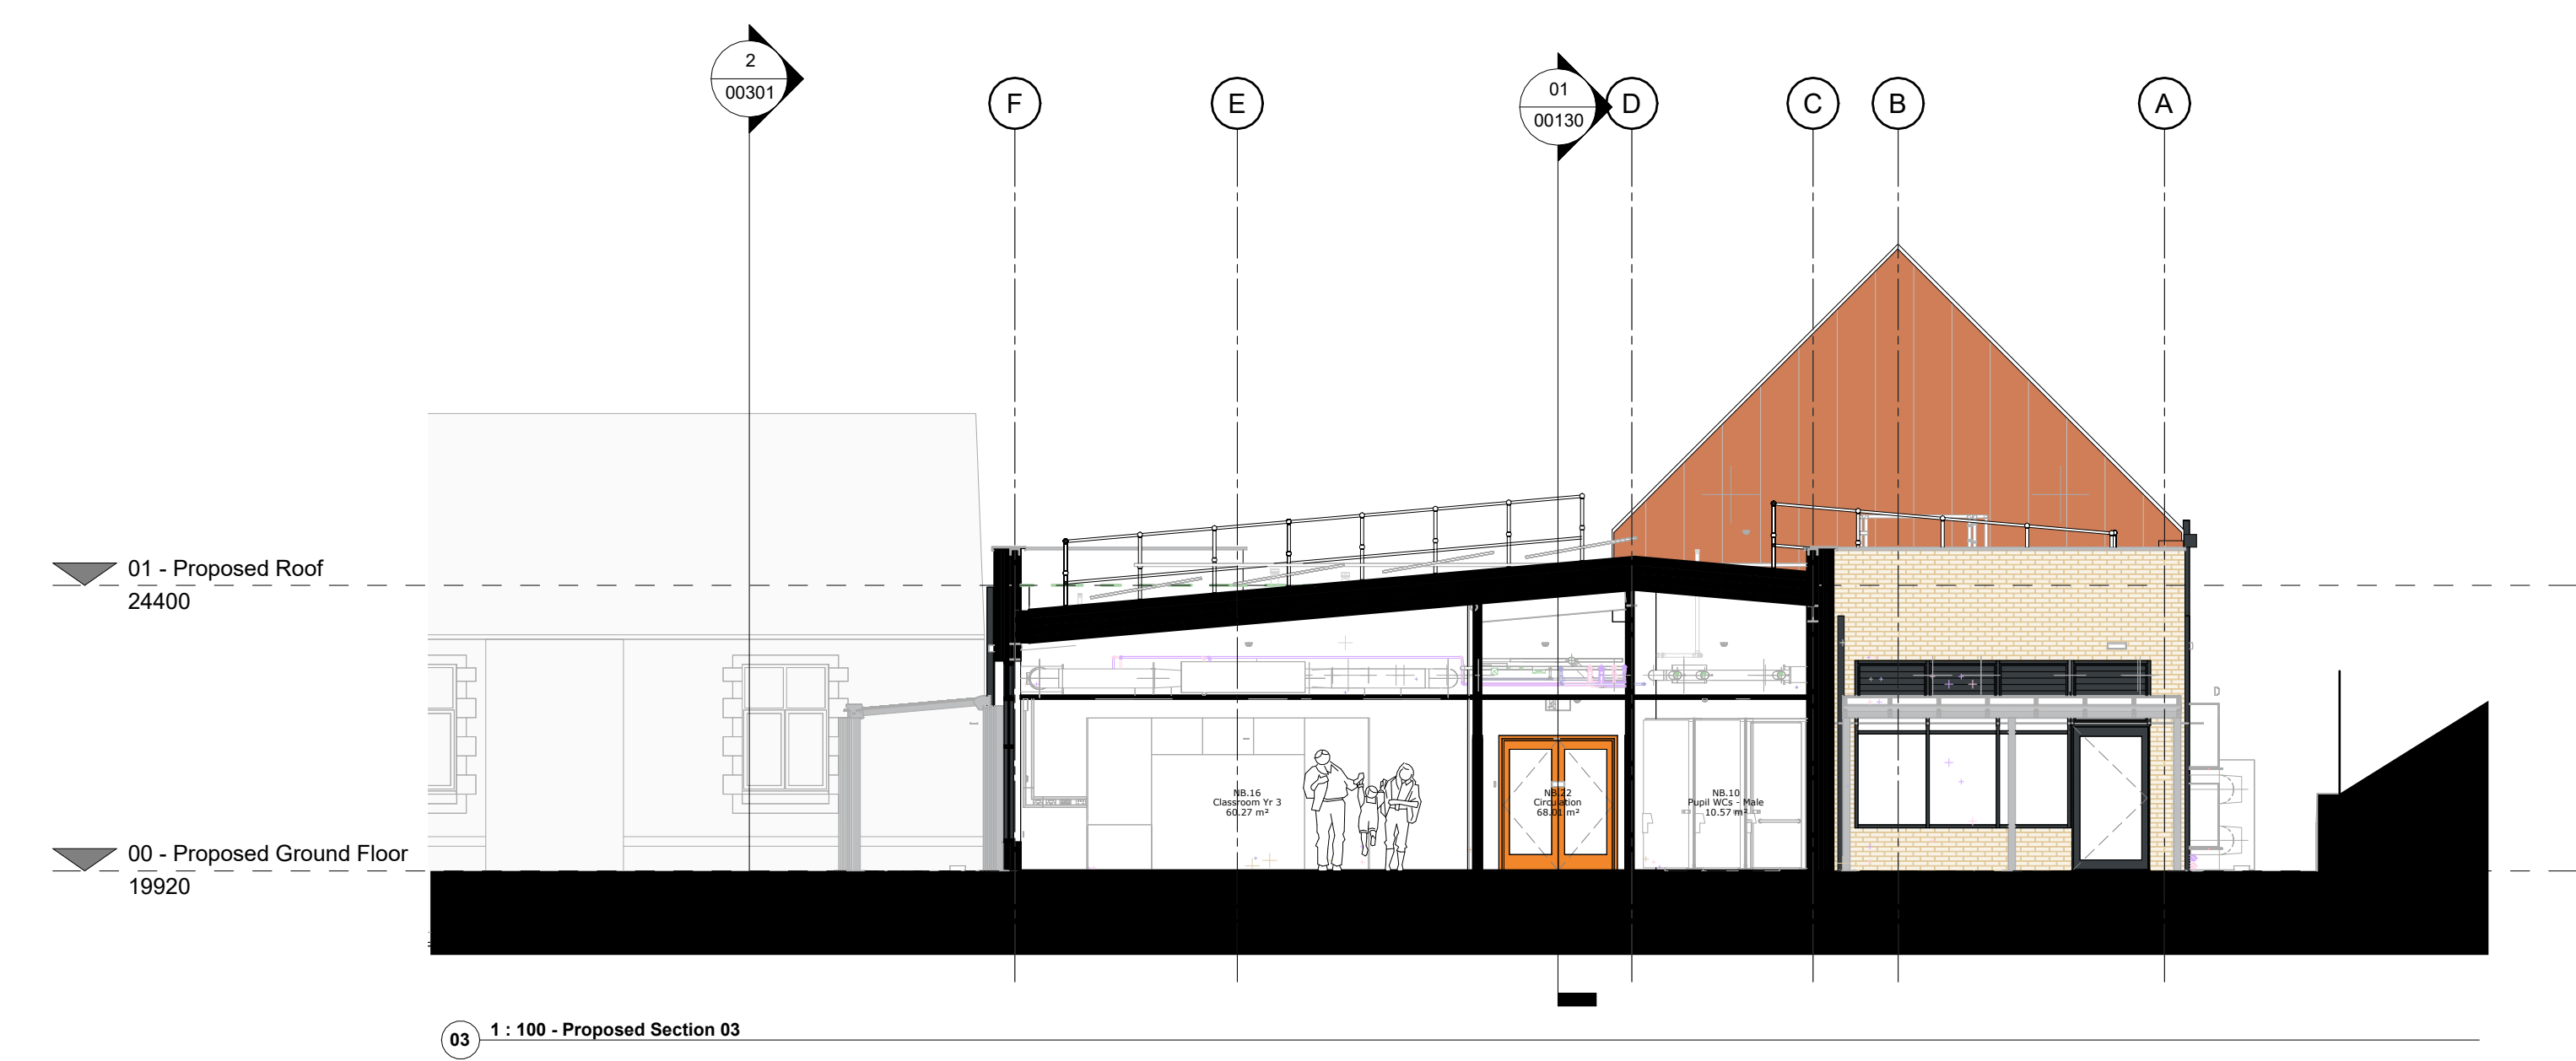


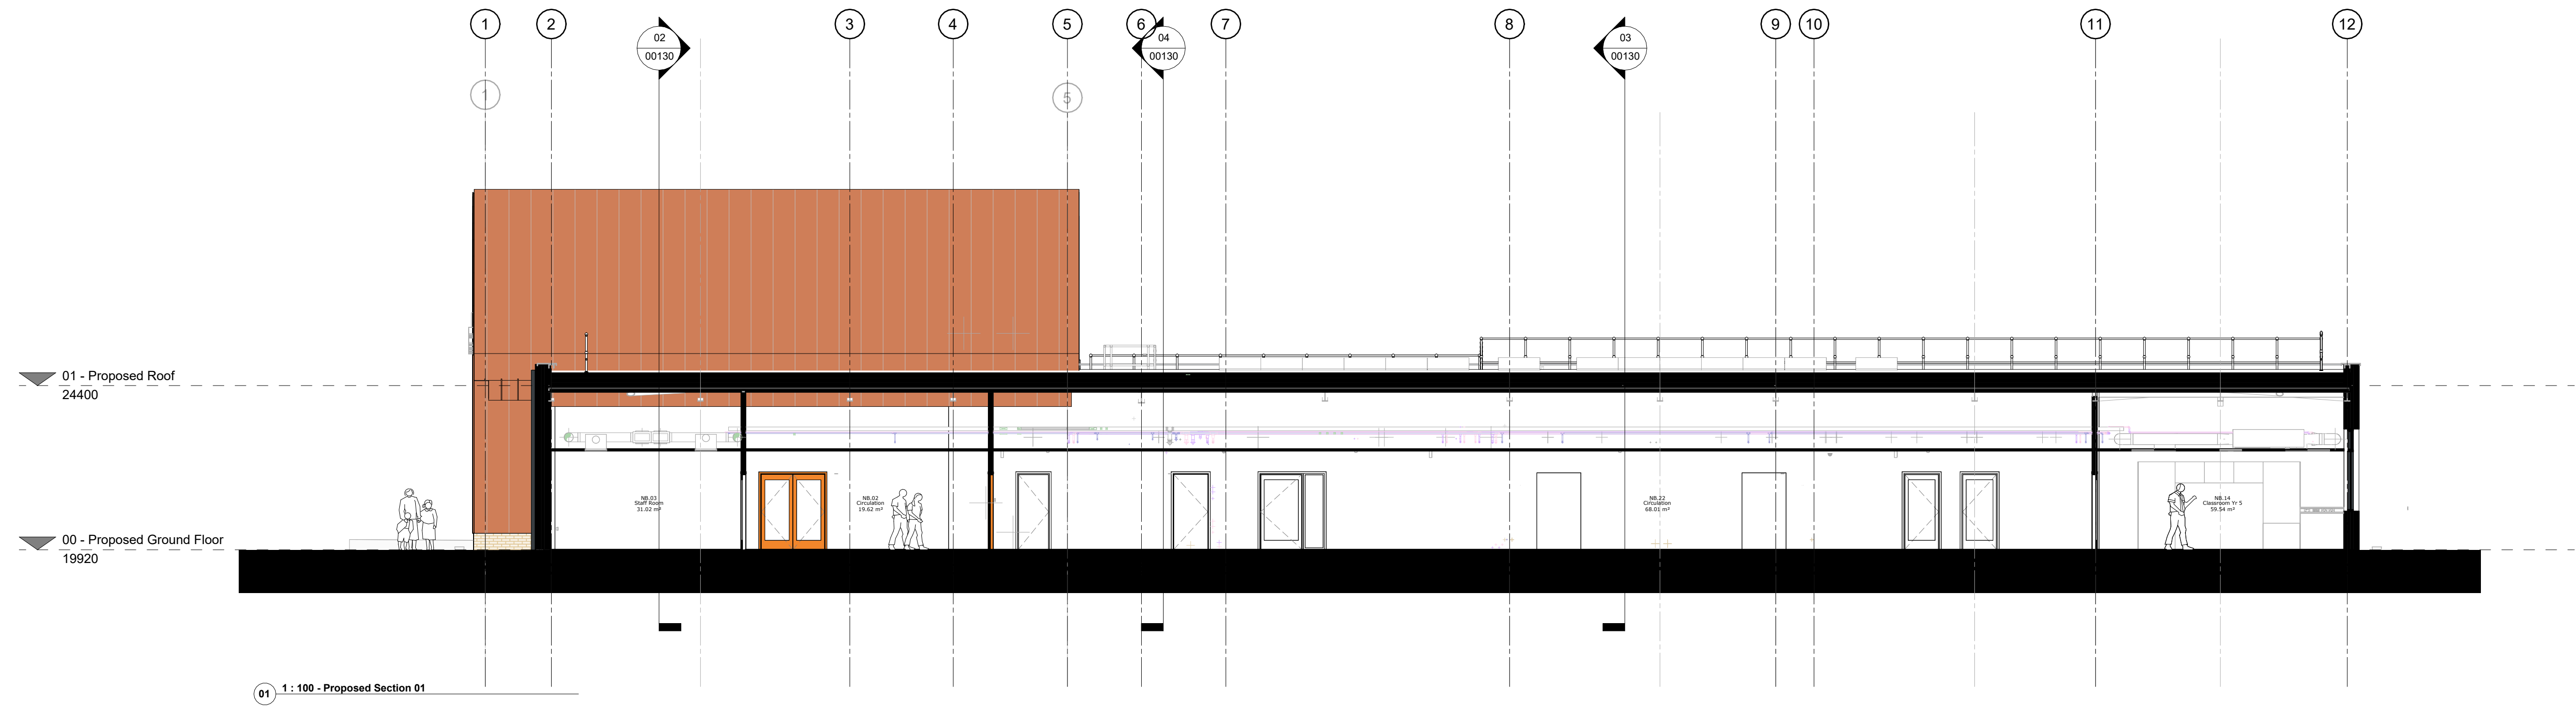

Rev	Description	Drawn	Checked	Date Issued
P1	Stage 2 presentation update and issue	ASH	YCS	11.03.26
P2	Initial issue for Stage 3 / Planning Application Issue	VS	EH	16.04.26
P3	Revised cladding colour and additional window to the hall added	VS	EH	05.05.26
P4	Revised Planning Issue	VS	EH	28.05.26

DO NOT SCALE. Use figured dimensions only. The contractor is expected to check all dimensions before the work is put in hand. GML copyrights Austin-Smith Lord Ltd. This drawing must only be used for the purpose for which it is supplied and its contents must not be reproduced for any purpose without written permission. No areas indicated, or areas calculated from this drawing should be used for valuation purposes or as the basis for development contracts. Austin-Smith Lord Ltd is a limited company registered in England & Wales with registered number 11773049 Registered Office: Port of Liverpool Building, Pier Head Liverpool L3 1BY

Drawn	Author
Date	Issue Date
Scale @ A1	As Indicated
Status	S1

Austin-Smith:Lord Ltd
Architects Designers Planners
18 Park Place
Cardiff
CF10 3DQ
t +44 (0)2920 225 208
e cardiff@austinsmithlord.com

Austin-Smith:Lord			
Project Ysgol GG Tregies - New School Block			
Description Proposed Sections - General Arrangement			
Job No.	Drawing No.	Revision	P4
325035	YGGT-ASL-00-00-DR-A-00130		