


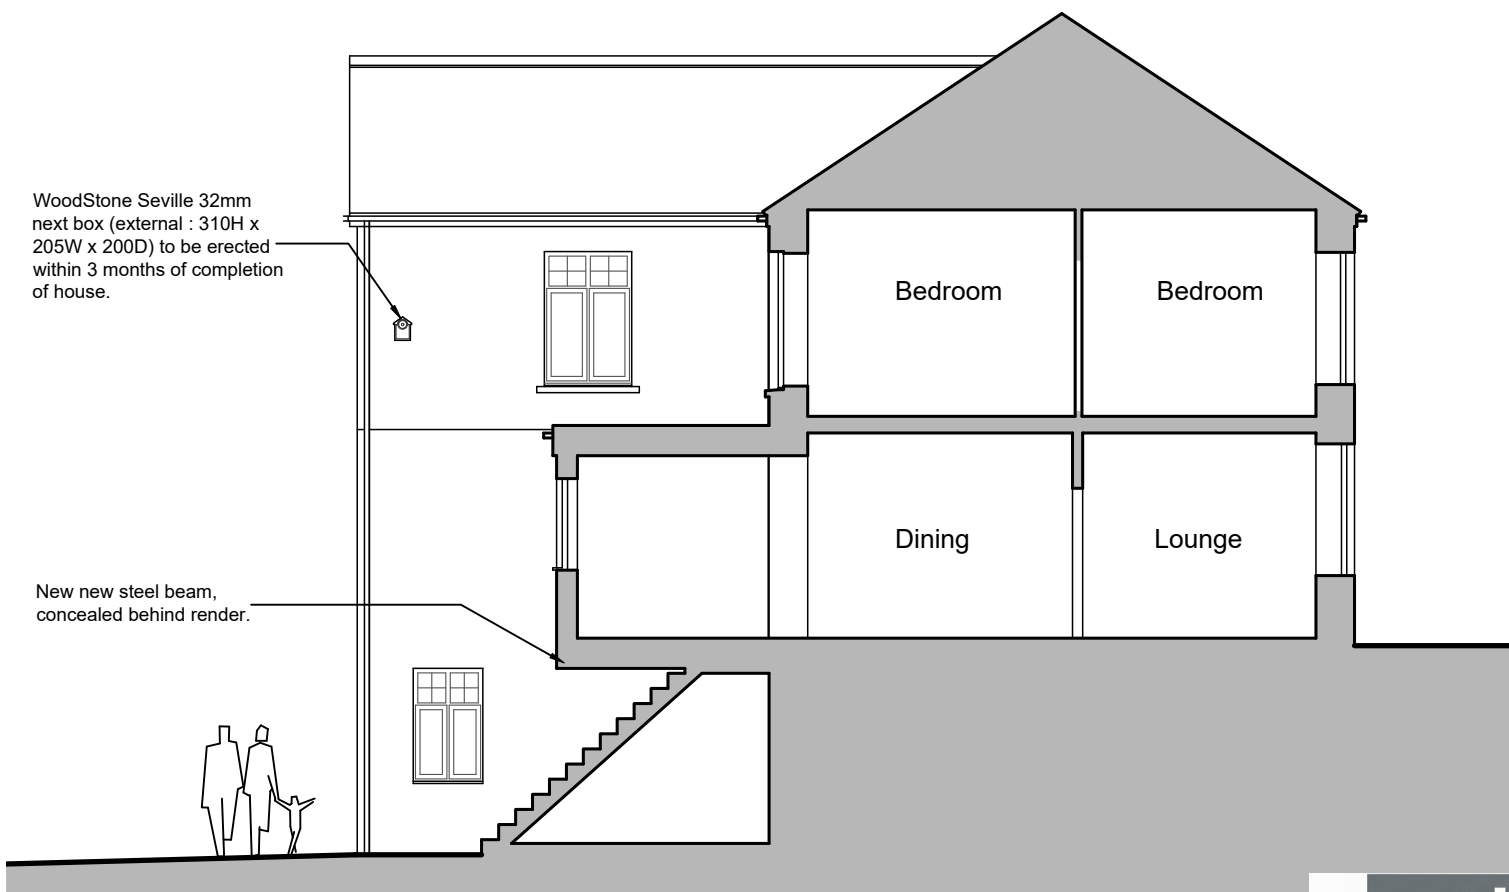

Section A / Side elevation



Rear elevation



Section B

Notes:-
This drawing is intended for the purposes indicated only and must be read with all specifications and related documents. All dimensions are approximate and verified on site. Compliance with statutory regulations (CDM, H&S, Building Regs, Party wall) are mandatory and must be undertaken before work commences.

Planning Finishes

- New external walls to be render finish to match existing.
- New fibre glass flat roof covering to match existing.
- New windows and doors to be woodgrain upvc to match existing.
- New rainwater goods to be brown upvc to match existing.
- Flat glass rooflight

SCALE BAR 1:100

