




EXISTING FRONT WALL ELEVATION
Scale 1:100

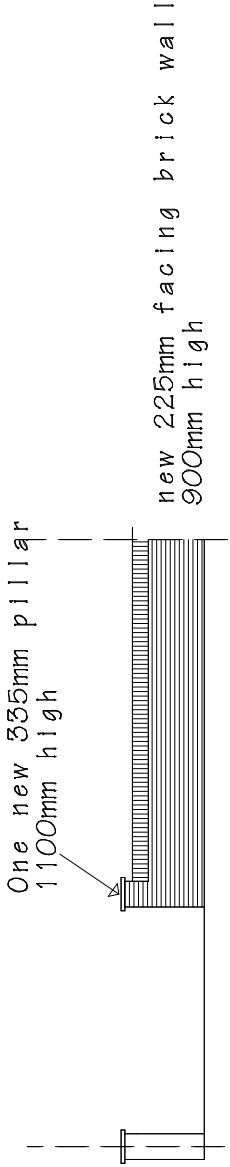

PROPOSED FRONT WALL ELEVATION
Scale 1:100

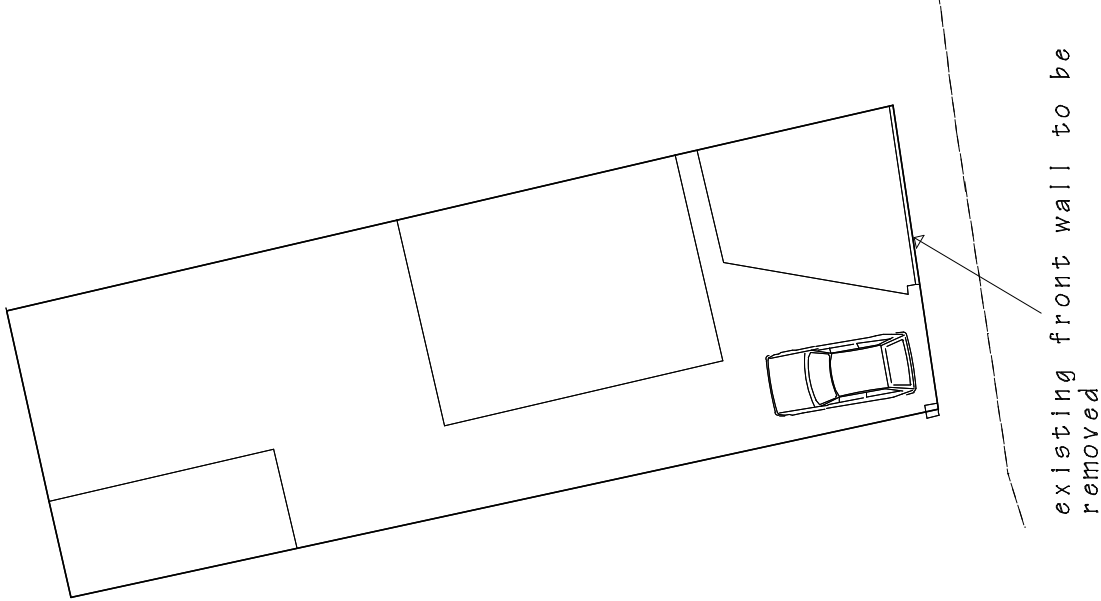

EXISTING PARKING

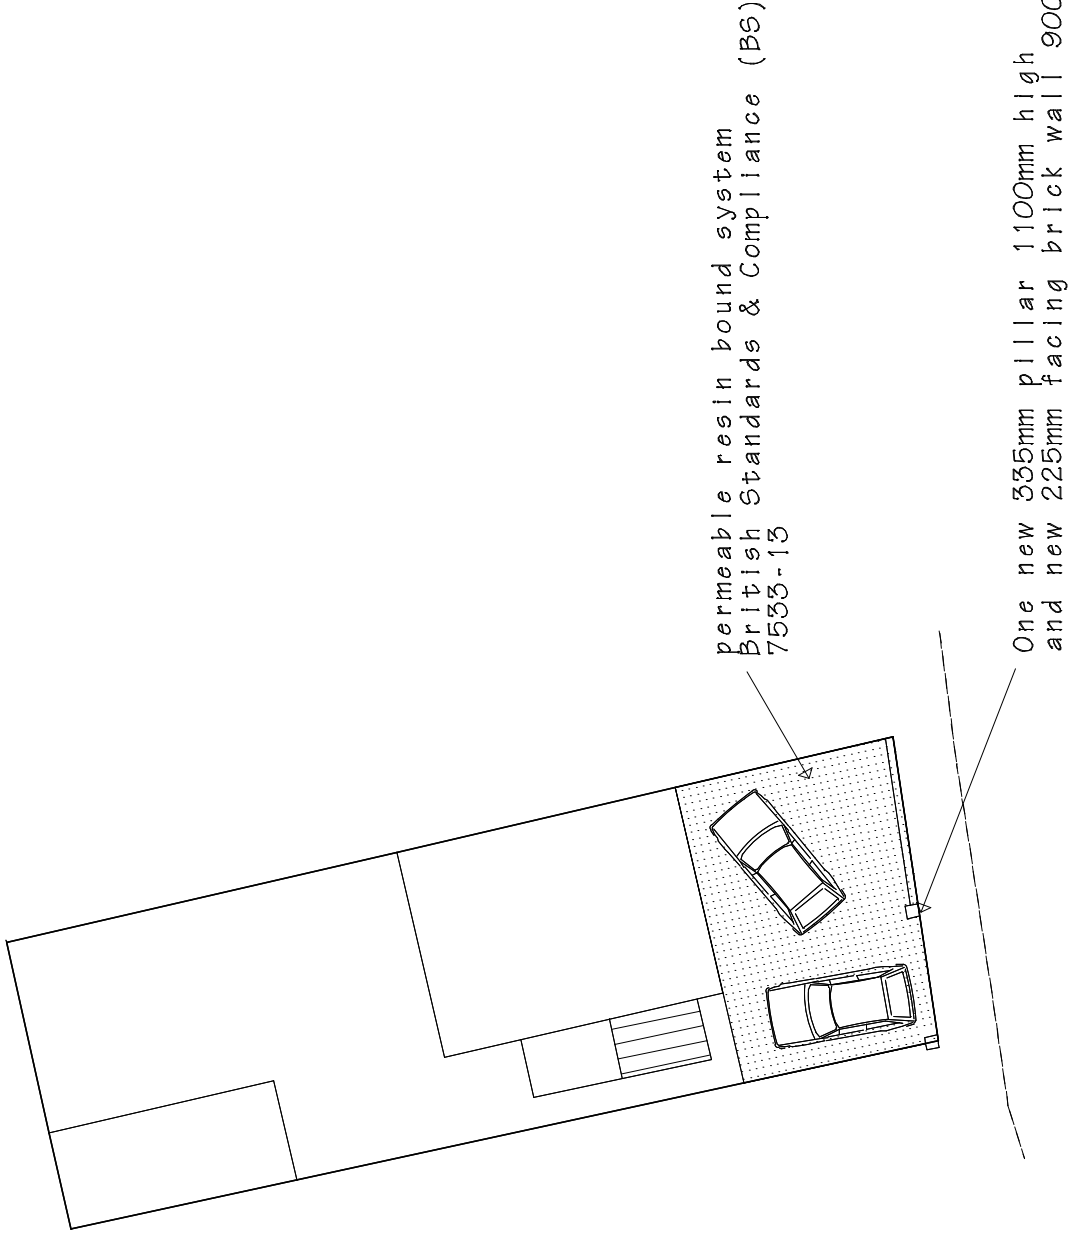

PROPOSED PARKING

DRAWING TITLE		
EXISTING and PROPOSED PARKING (PLANNING)		
SCALE 1 to 200 @ A3	DATE June 2026.	DRAWING No. 2026/01
DO NOT SCALE DRAWING. FIGURED DIMENSIONS ONLY TO BE USED DISCREPANCIES TO BE REPORTED IMMEDIATELY.		