


Neath Sports Centre

Creation of 2Nr. Padel Courts





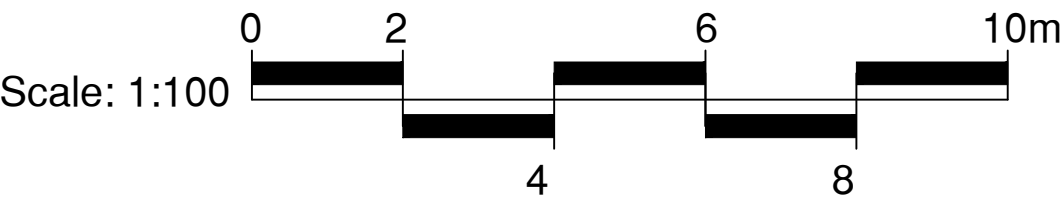

Surfacing Standards Limited
SPORTS PITCH CONSULTANTS

CONSULTANTS
Surfacing Standards LTD
Office: 2, Eppington House,
Aston Road, Lippington, LE19 9NY
01530 400172

1. DO NOT SCALE FROM DRAWING UNLESS FOR PLANNING PURPOSES ONLY. ALL DIMENSIONS TO BE CHECKED ON SITE PRIOR TO COMMENCEMENT OF WORKS.
2. THIS DRAWING IS COPYRIGHT TO SURFACING STANDARDS LTD.
3. ALL PERSONNEL SHOULD BE AWARE OF THE HEALTH AND SAFETY PLAN WHICH IS RETAINED IN THE SITE MANAGERS OFFICE.

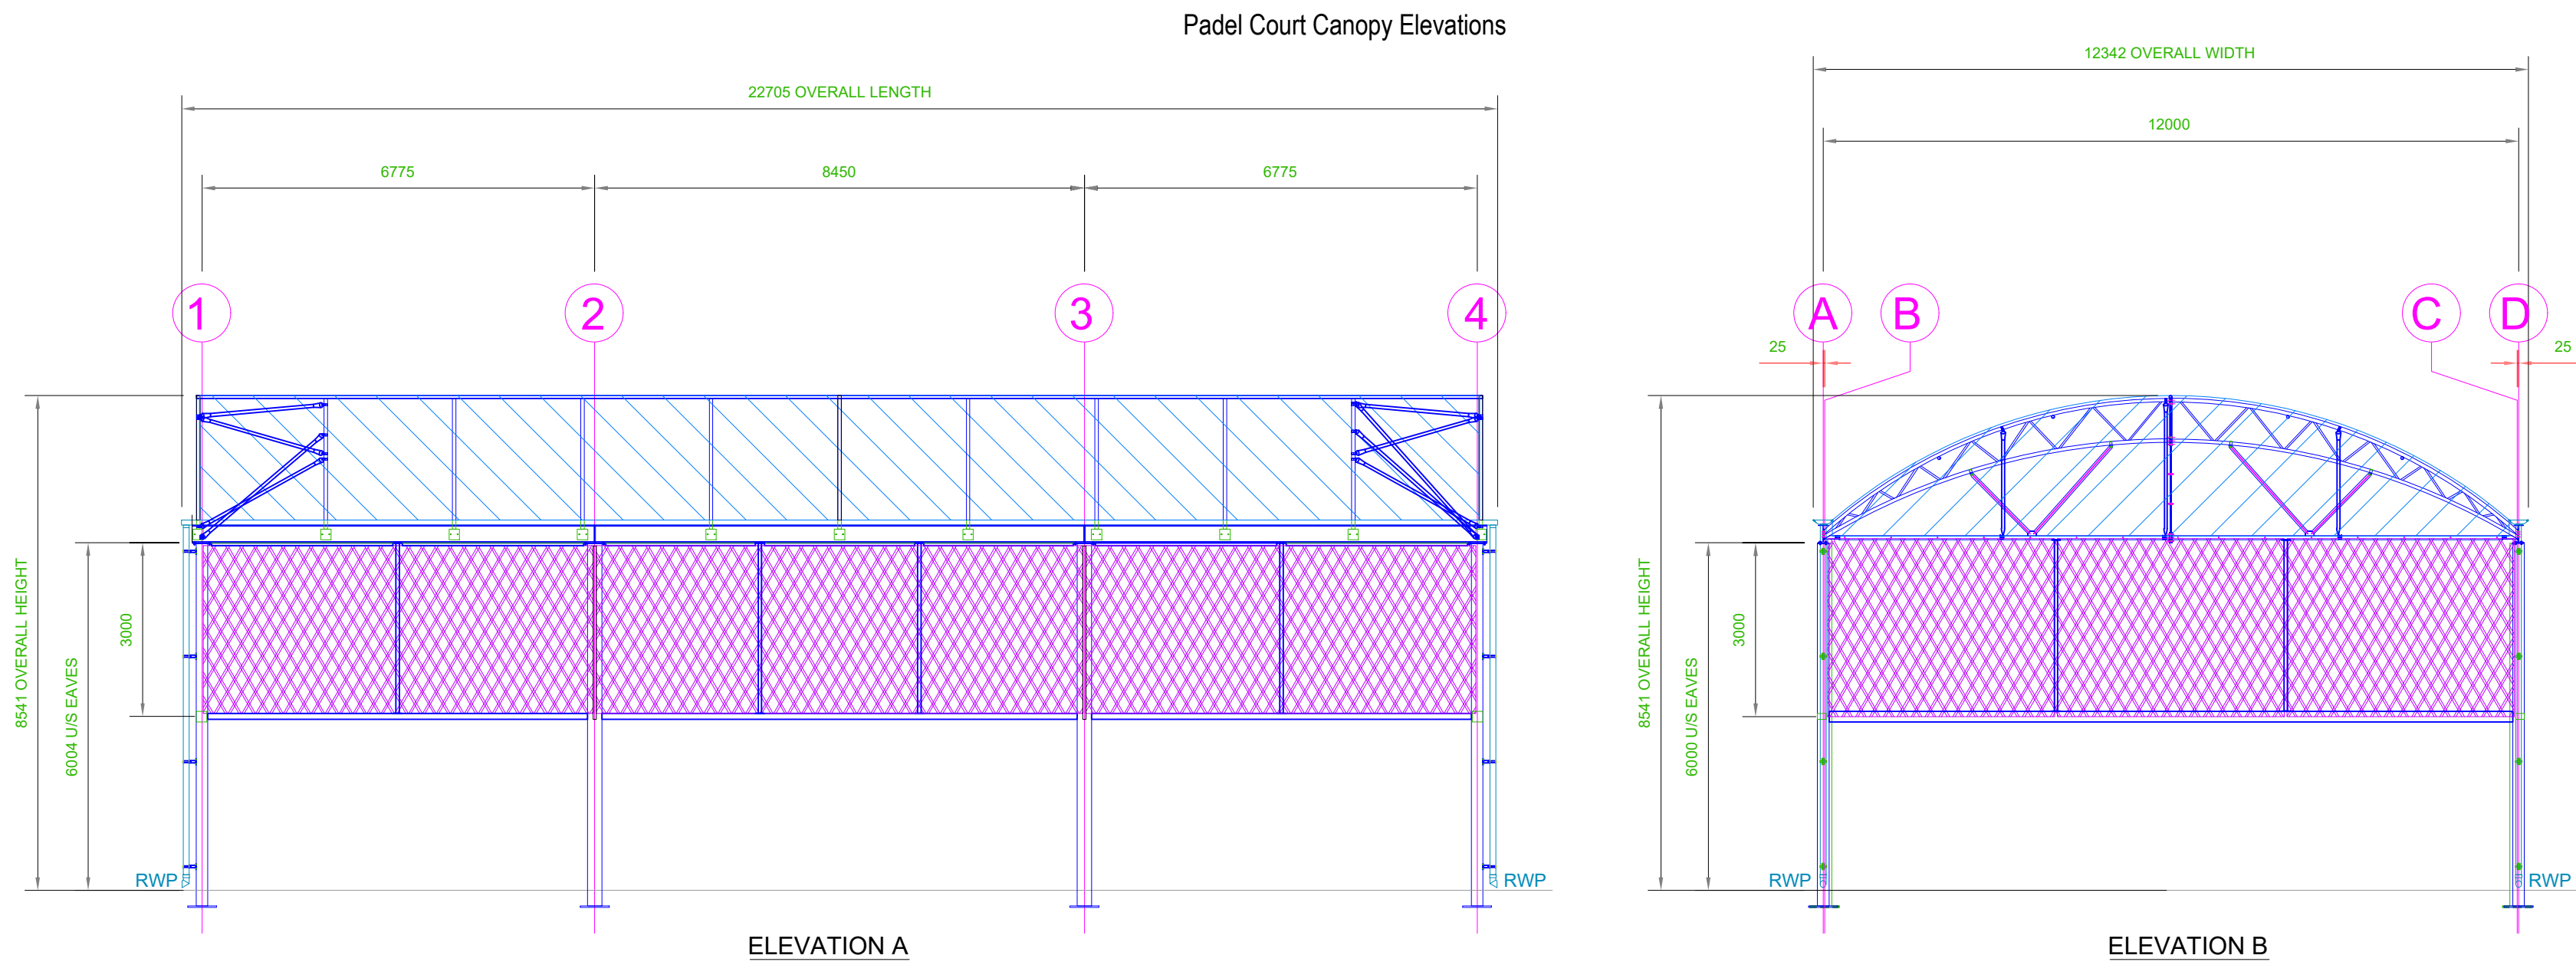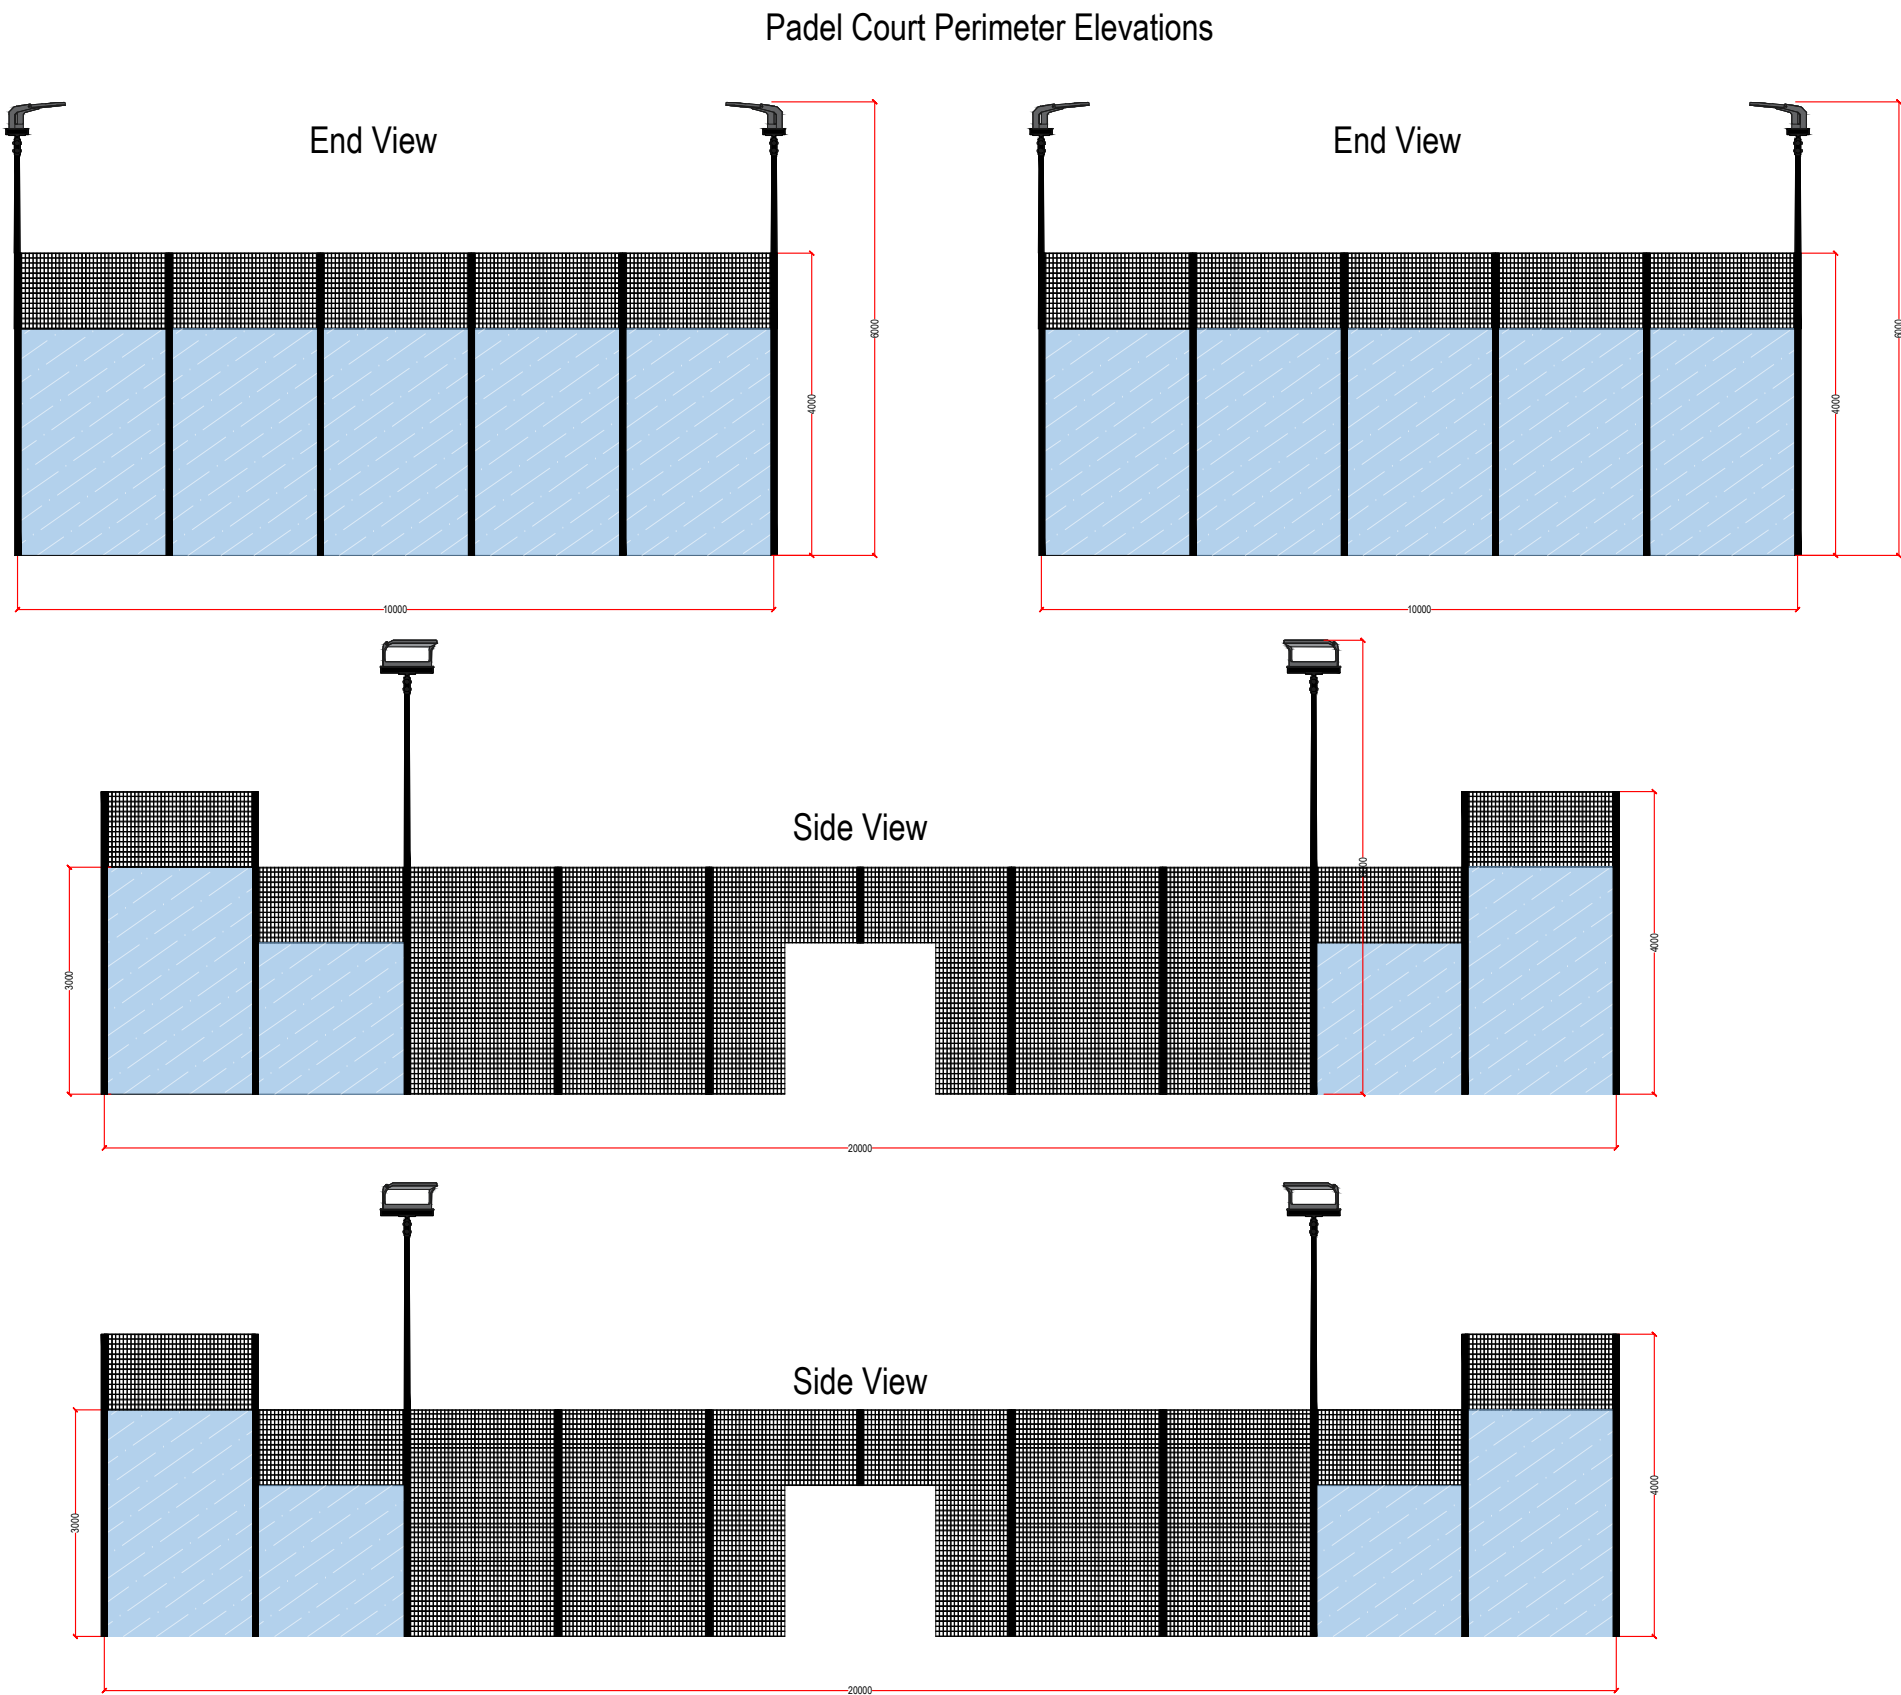


RAIN WATER GOODS:
ALUMINIUM MILL FINISH
GUTTERS AND DOWN PIPES DISCHARGING TO
GROUND LEVEL ONLY.
SIDE CLADDING MESH:
SF332 COLOUR WHITE.
ROOF:
ROOF PITCH: BARREL VAULT.
ROOF COVER: OPAL 60 FIRE RETARDANT FABRIC.

00	PLANNING ISSUE	ME	16/06/26
REV	DESCRIPTION	REV	CK DATE



Surfacing Standards Limited
SPORTS PITCH CONSULTANTS

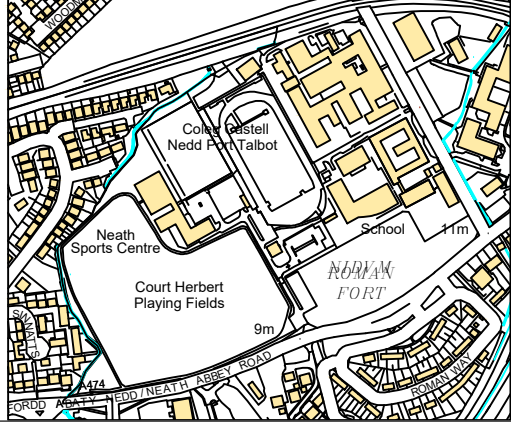

AUTHOR
ME

TITLE
Neath Sports Centre
Creation of 2Nr. Padel Courts
Proposed Elevation

PROJECT ss3605	SCALE 1:100	SIZE A1
DRAWING No 05	REVISION 00	