


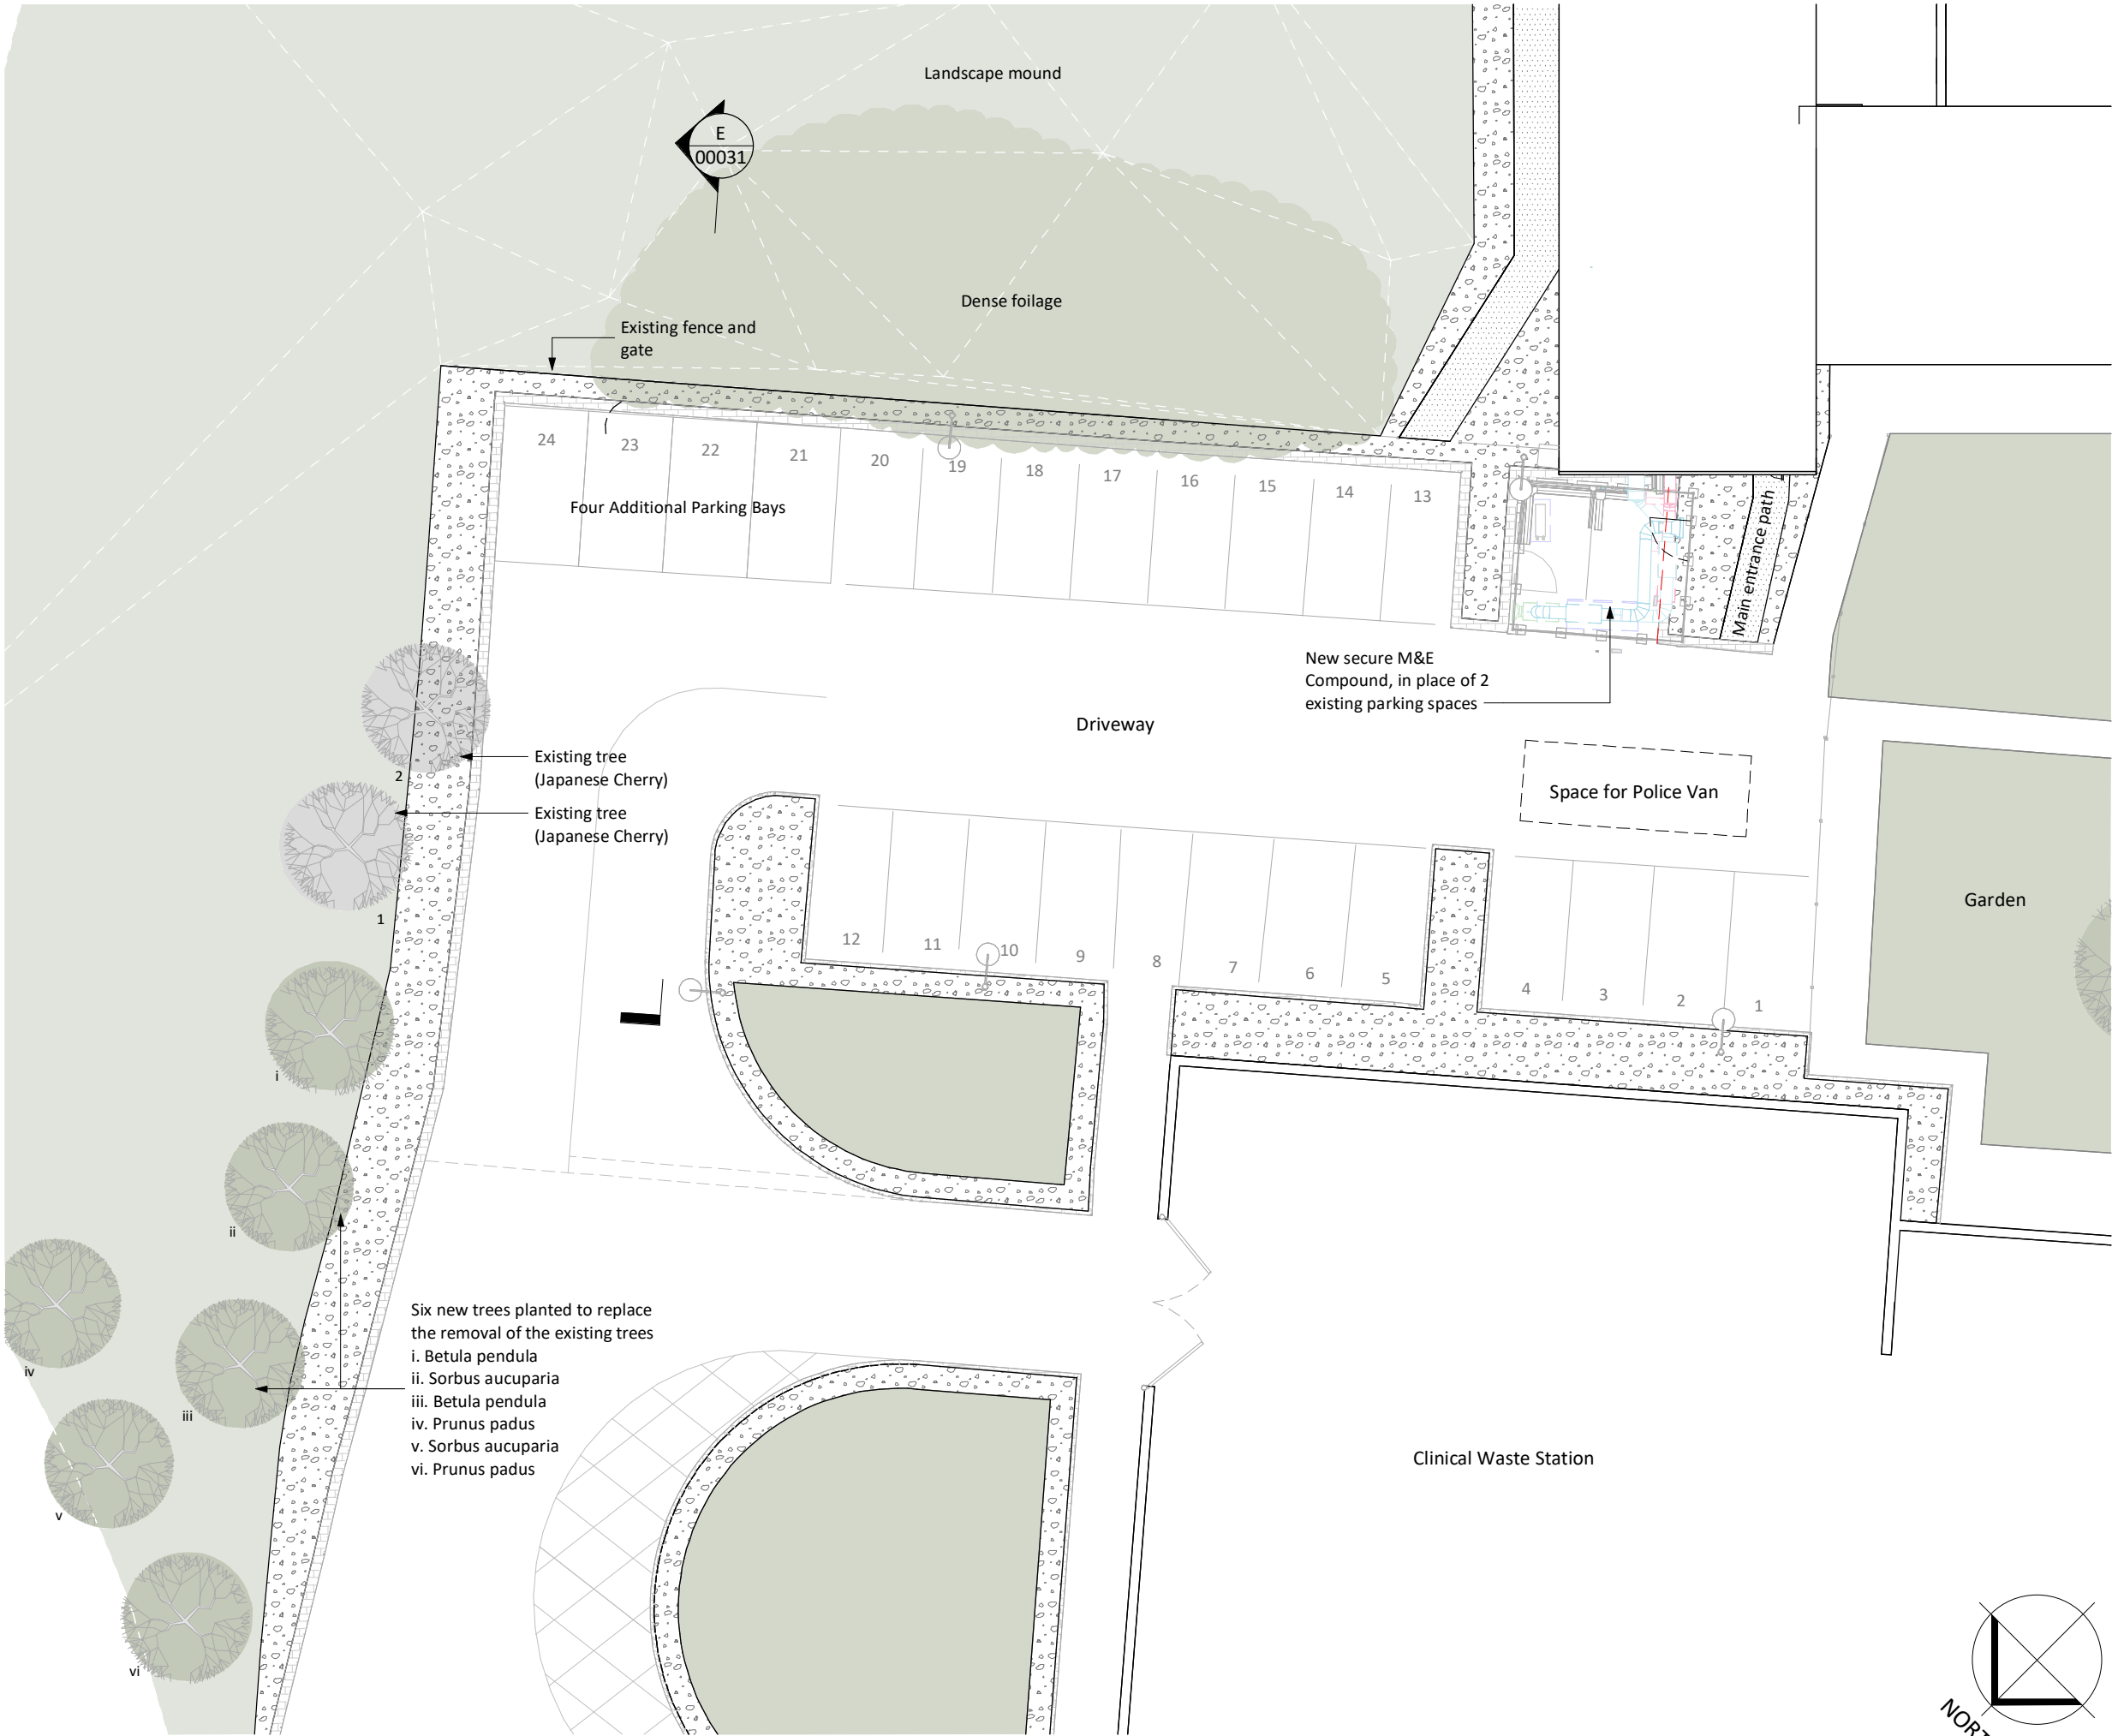

Proposed Site Plan
1 : 200

PL	PL01	19/06/26	Planning Application
STATUS	REV	DATE	DESCRIPTION
CLIENT			
Swansea Bay University Health Board			REVISED BY DS
			CHECKED BY JE
			ORIGINATOR NO 153153

CONSULTANT
STRIDE TREGLOWN
www.stridetreglown.com © Stride Treglown Limited 2018_
PROJECT
NPTH
Seculsion & Section 136 Units

DRAWING TITLE
Proposed Site Plan

SUITABILITY STATUS
PL : Authorized and accepted As indicated@A3

DRAWING USAGE: *Planning Application*

PROJECT - ORIGINATOR - VOLUME - LEVEL - TYPE - ROLE - CLASS. - NUMBER	STATUS_REVISION
157239-STL-XX-00-DR-A-ZZZZ-00011	PL_PL01