




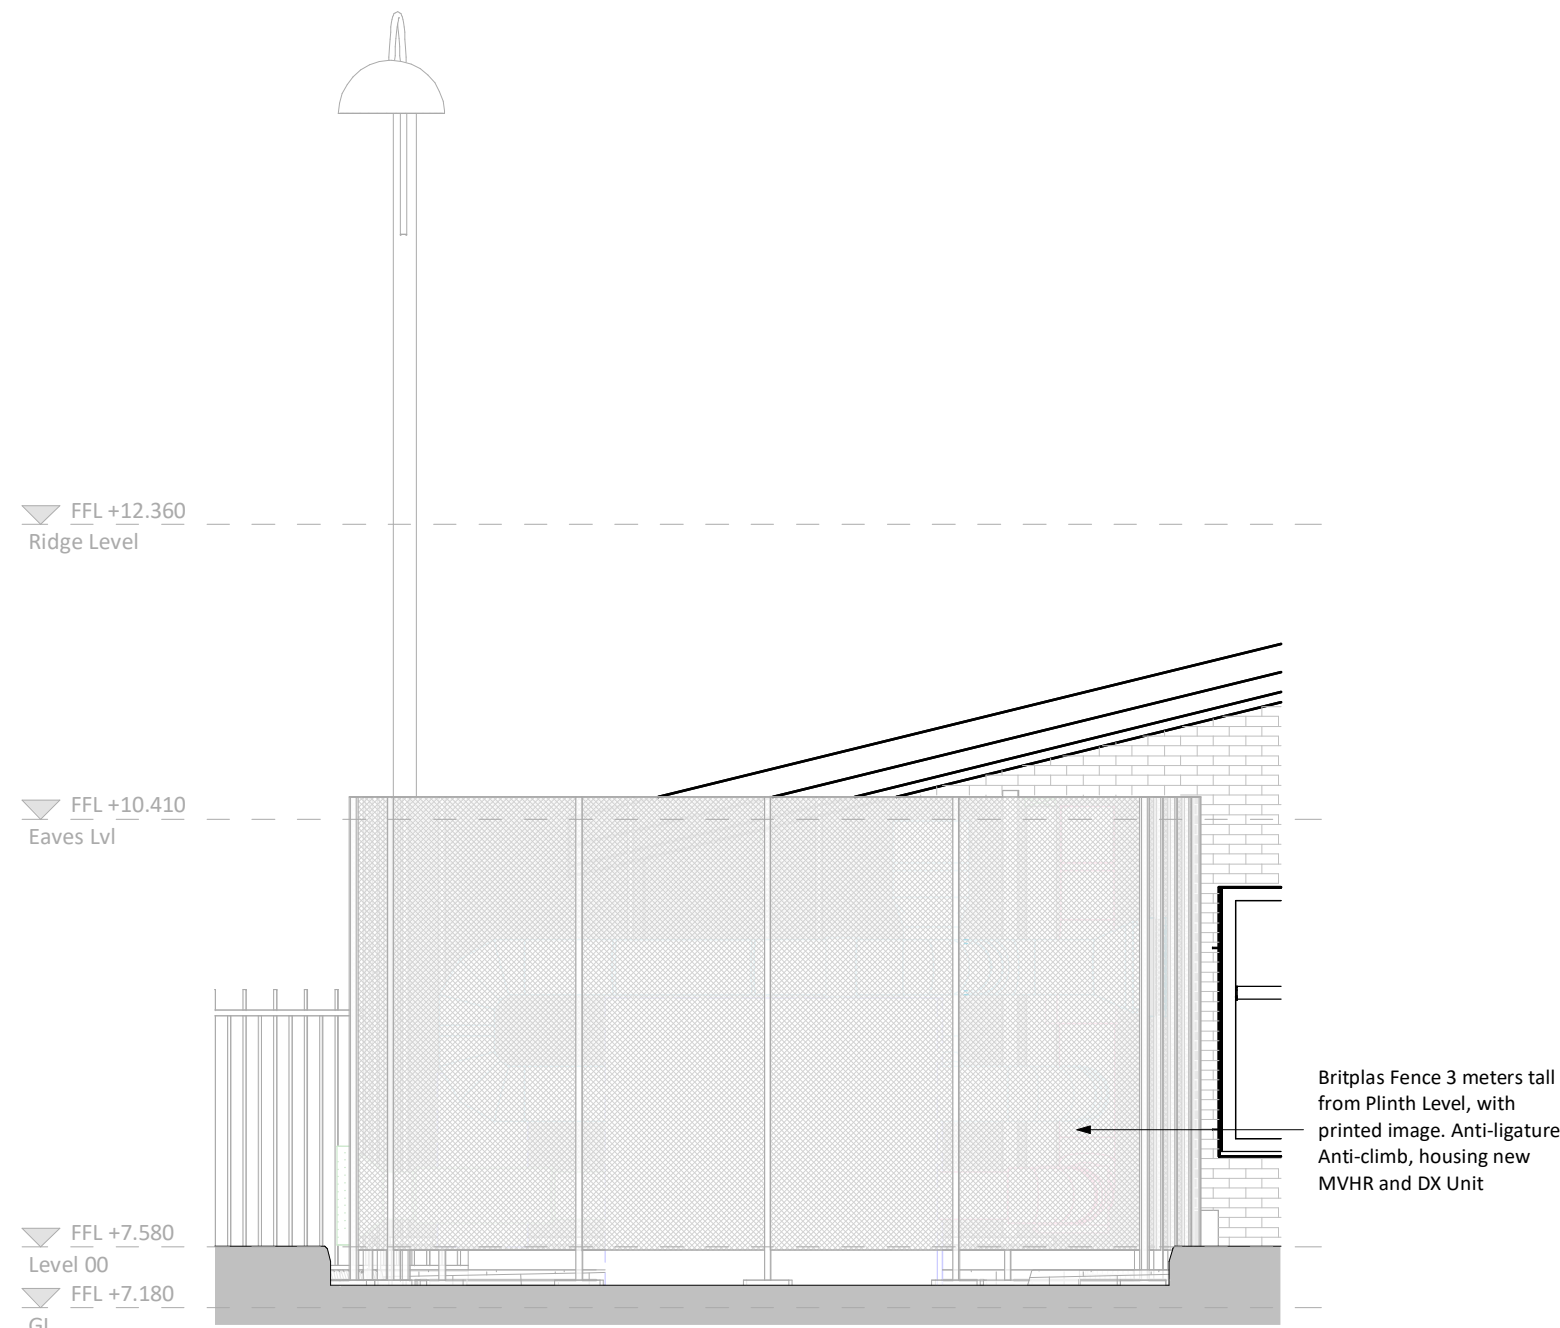


Proposed Elevation A
1 : 50

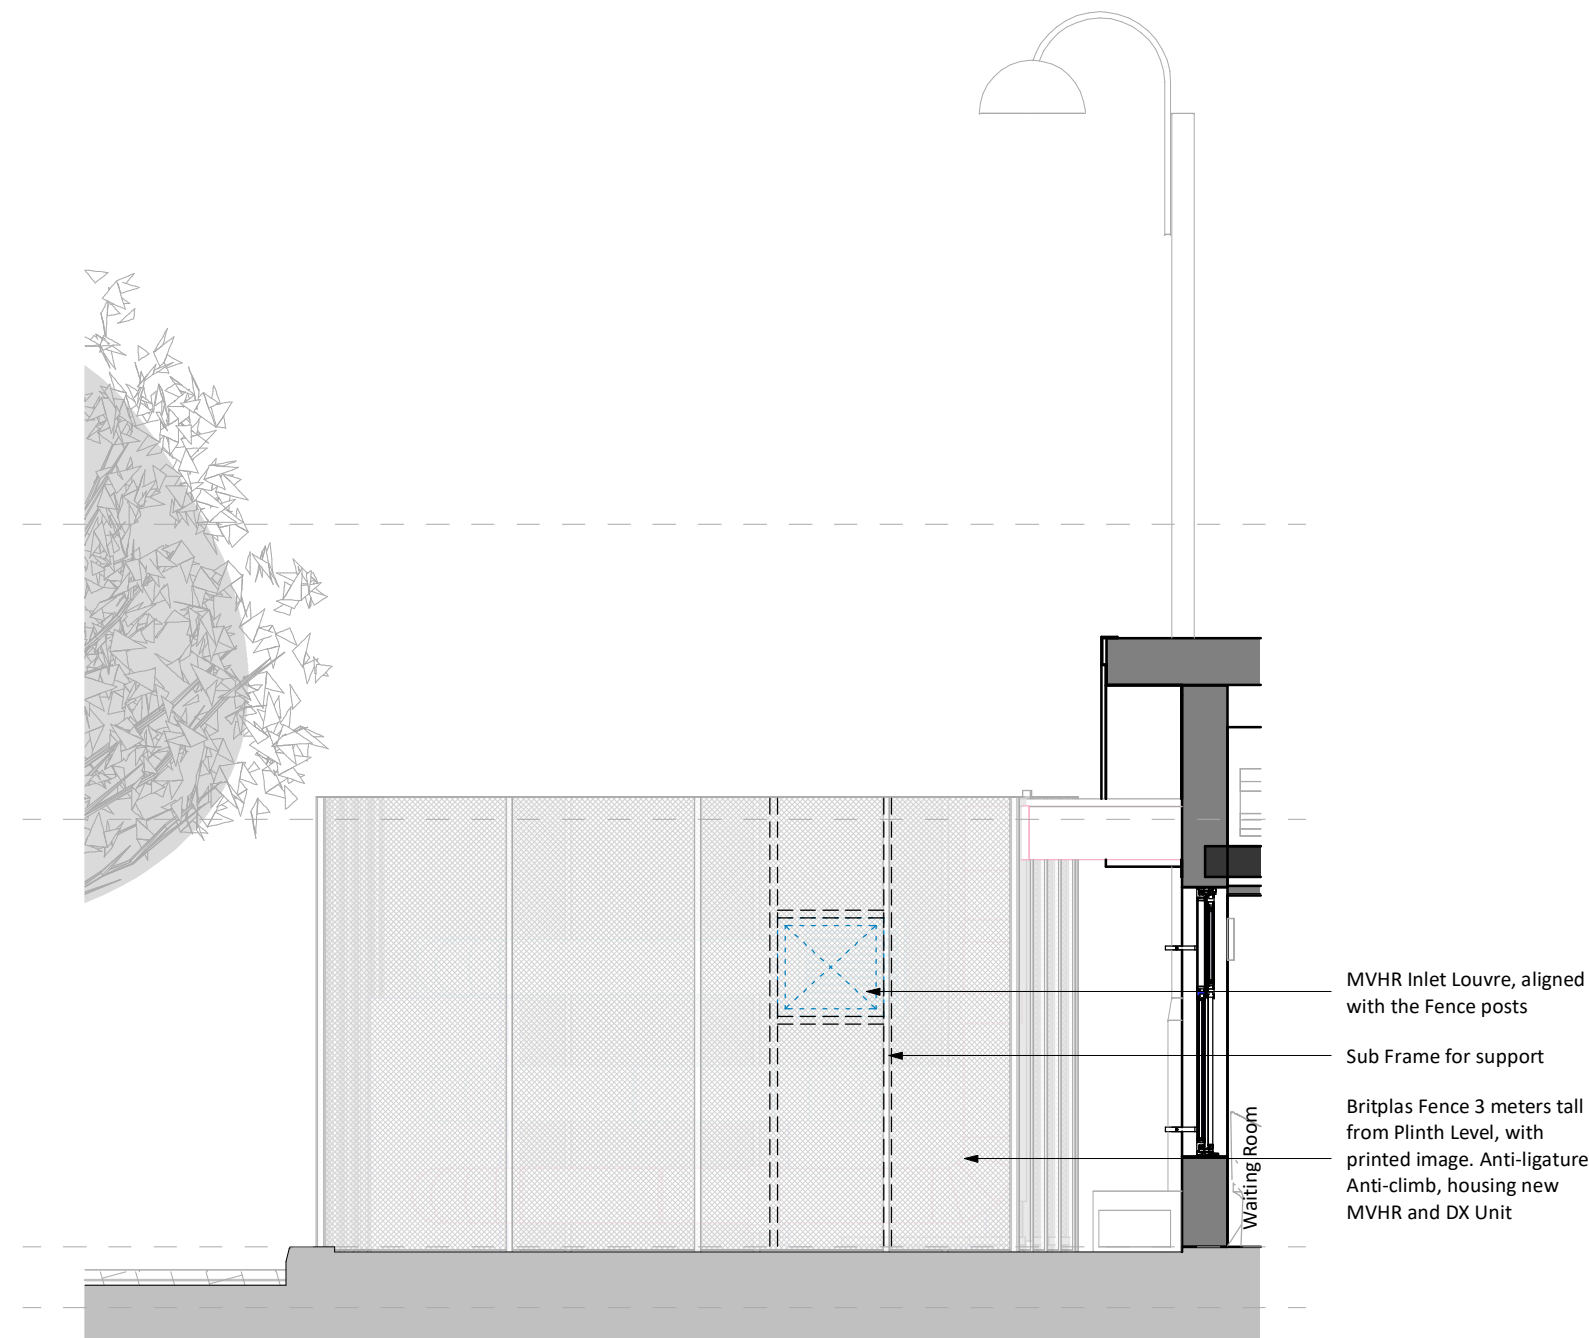


Proposed Elevation B
1 : 50

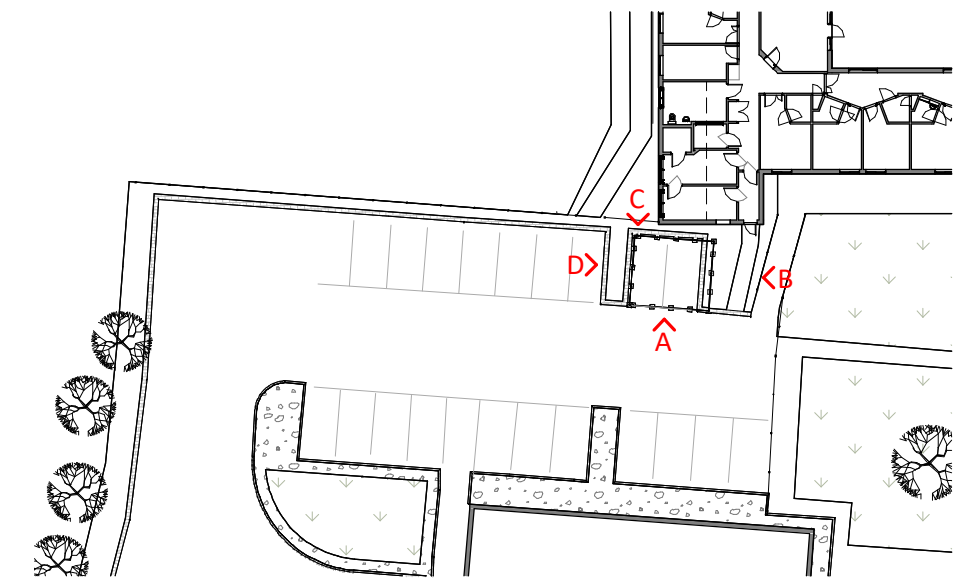

Key Plan
1 : 500

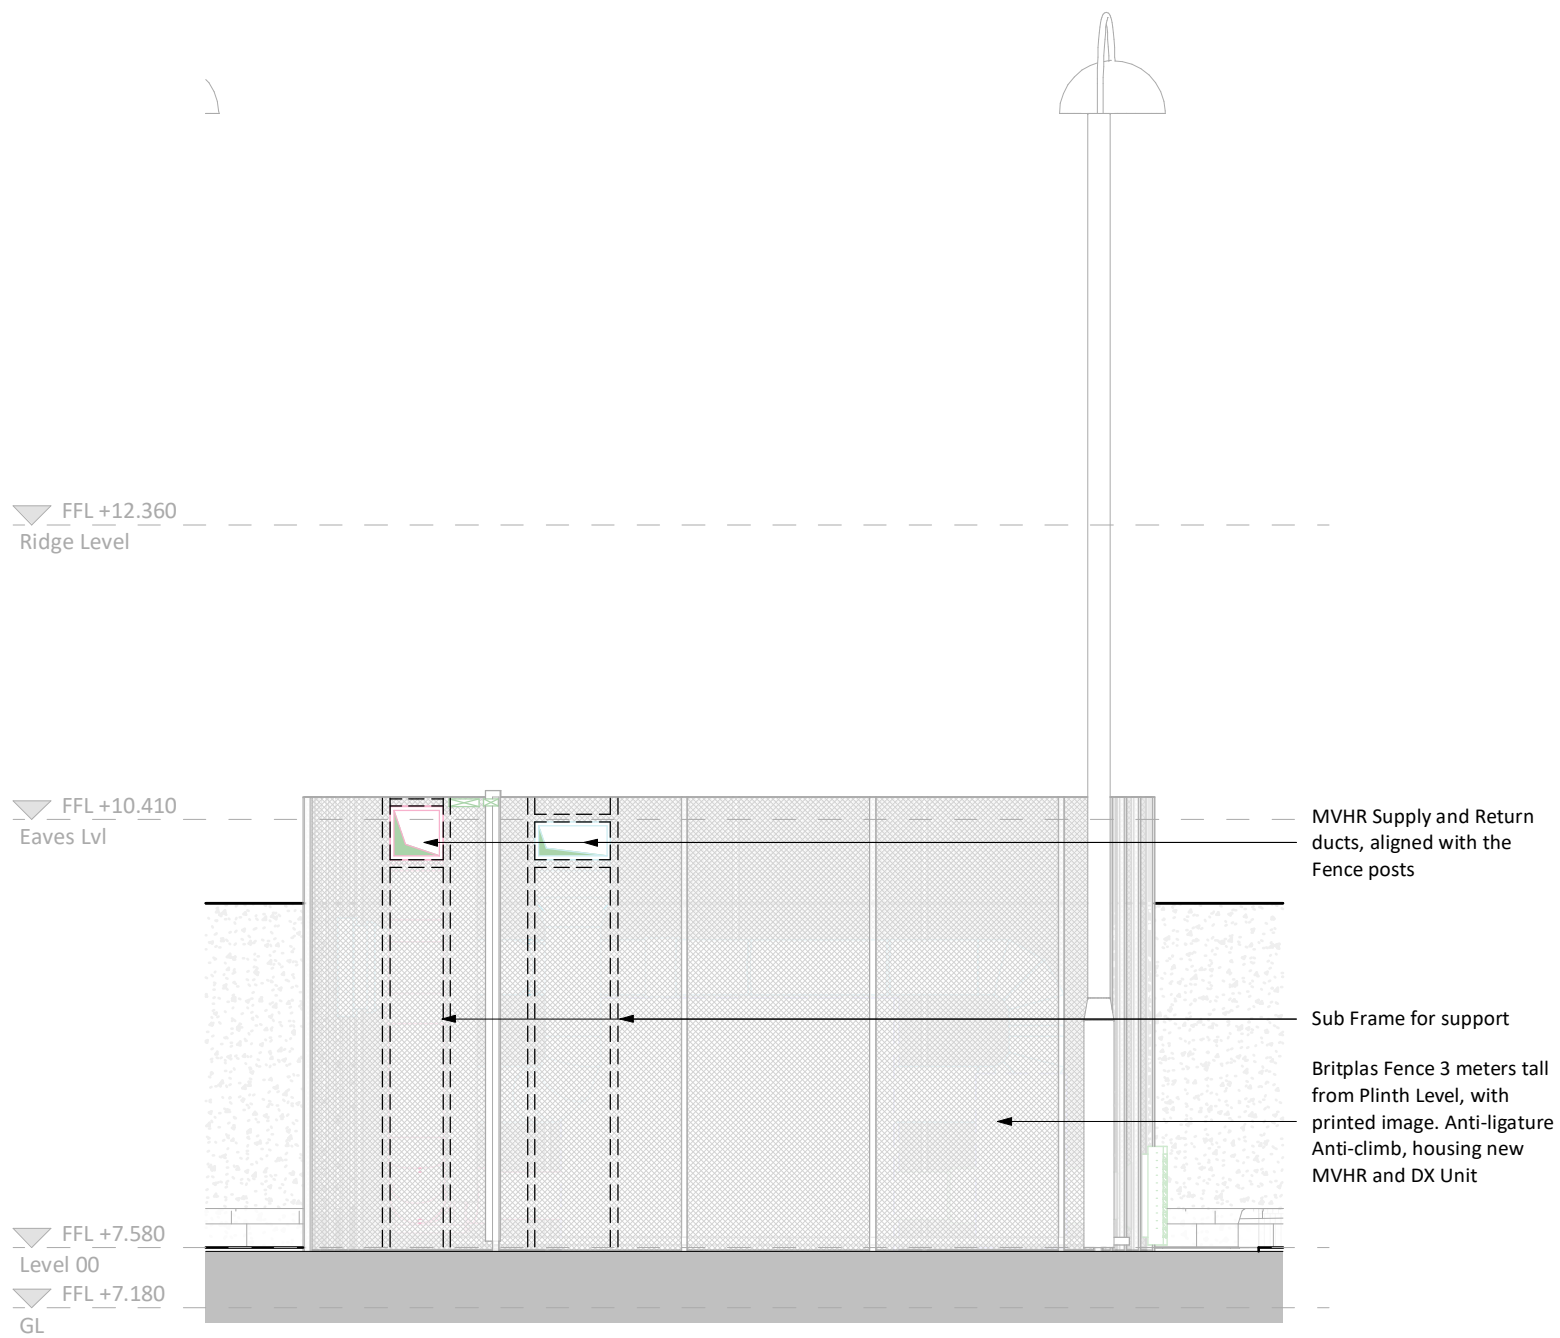

Proposed Elevation C
1 : 50

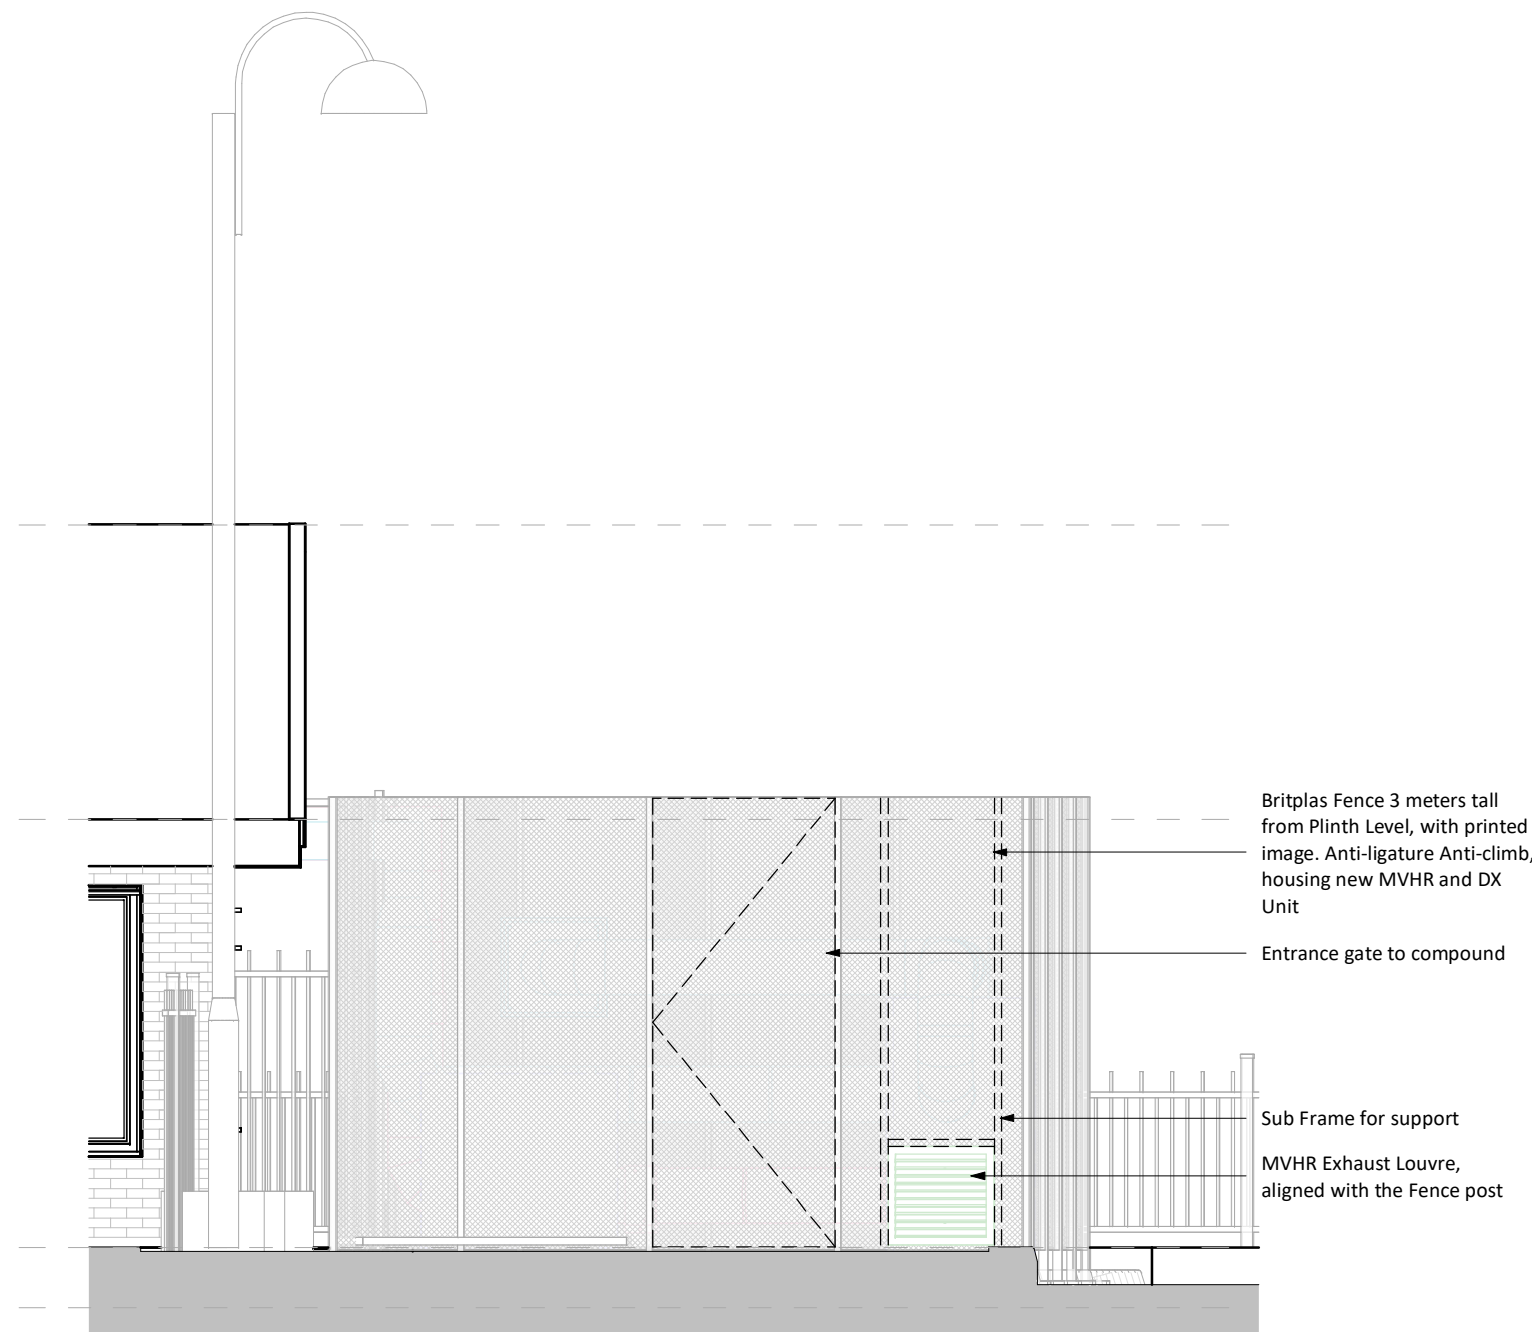

Proposed Elevation D
1 : 50



PL	PL01	19/06/26	Planning Application	REVISED BY
STATUS	REV	DATE	DESCRIPTION	DS
CLIENT				CHECKED BY
Swansea Bay University Health Board				JE
CONSULTANT				ORIGINATOR NO
STRIDE TREGLOWN				153153

www.stride-treglown.com © Stride Treglown Limited 2018
PROJECT
NPTH
Secusion & Section 136 Units

DRAWING TITLE
Proposed Elevations

SUITABILITY STATUS	SCALE
PL : Authorized and accepted	As indicated@A2
DRAWING USAGE: Planning Application	
PROJECT - ORIGINATOR - VOLUME - LEVEL - TYPE - ROLE - CLASS - NUMBER	STATUS_REVISION
157239-STL-XX-00-DR-A-ZZZZ-00020	PL_PL01