


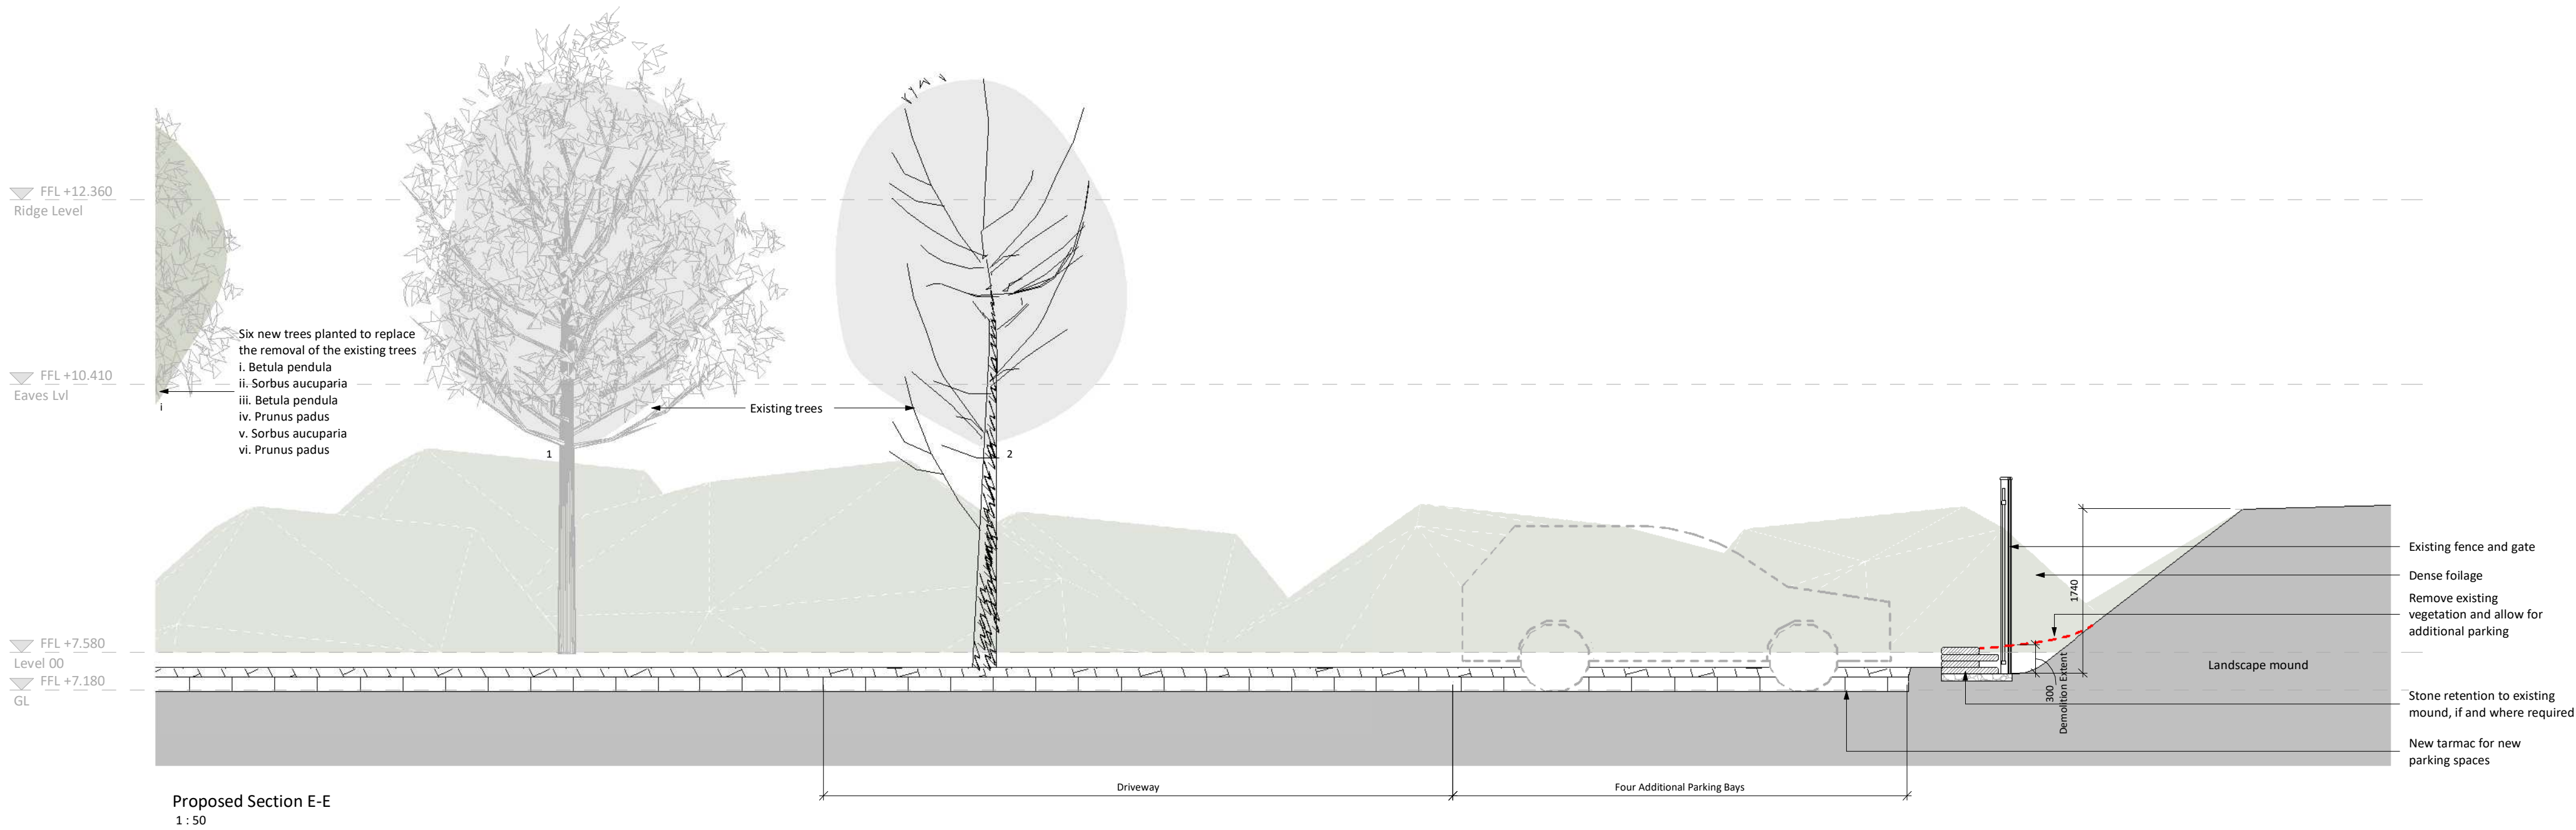

PL	PL01	19/06/26	Planning Application	
STATUS	REV	DATE	DESCRIPTION	
CLIENT				REVISED BY
Swansea Bay University Health Board				DS
				CHECKED BY
				JE
				ORIGINATOR NO
				153153

CONSULTANT

STRIDE TREGLOWN

www.stridetreglown.com

PROJECT

NPTH

Seclosure & Section 136 Units

DRAWING TITLE

Proposed Section

SUITABILITY STATUS	SCALE
PL : Authorized and accepted	As indicated@A2
DRAWING USAGE: Planning Application	
PROJECT - ORIGINATOR - VOLUME - LEVEL - TYPE - ROLE - CLASS - NUMBER	STATUS, REVISION
157239-STL-XX-00-DR-A-ZZZZ-00031	PL_PL01

