


COURTLAND PLACE

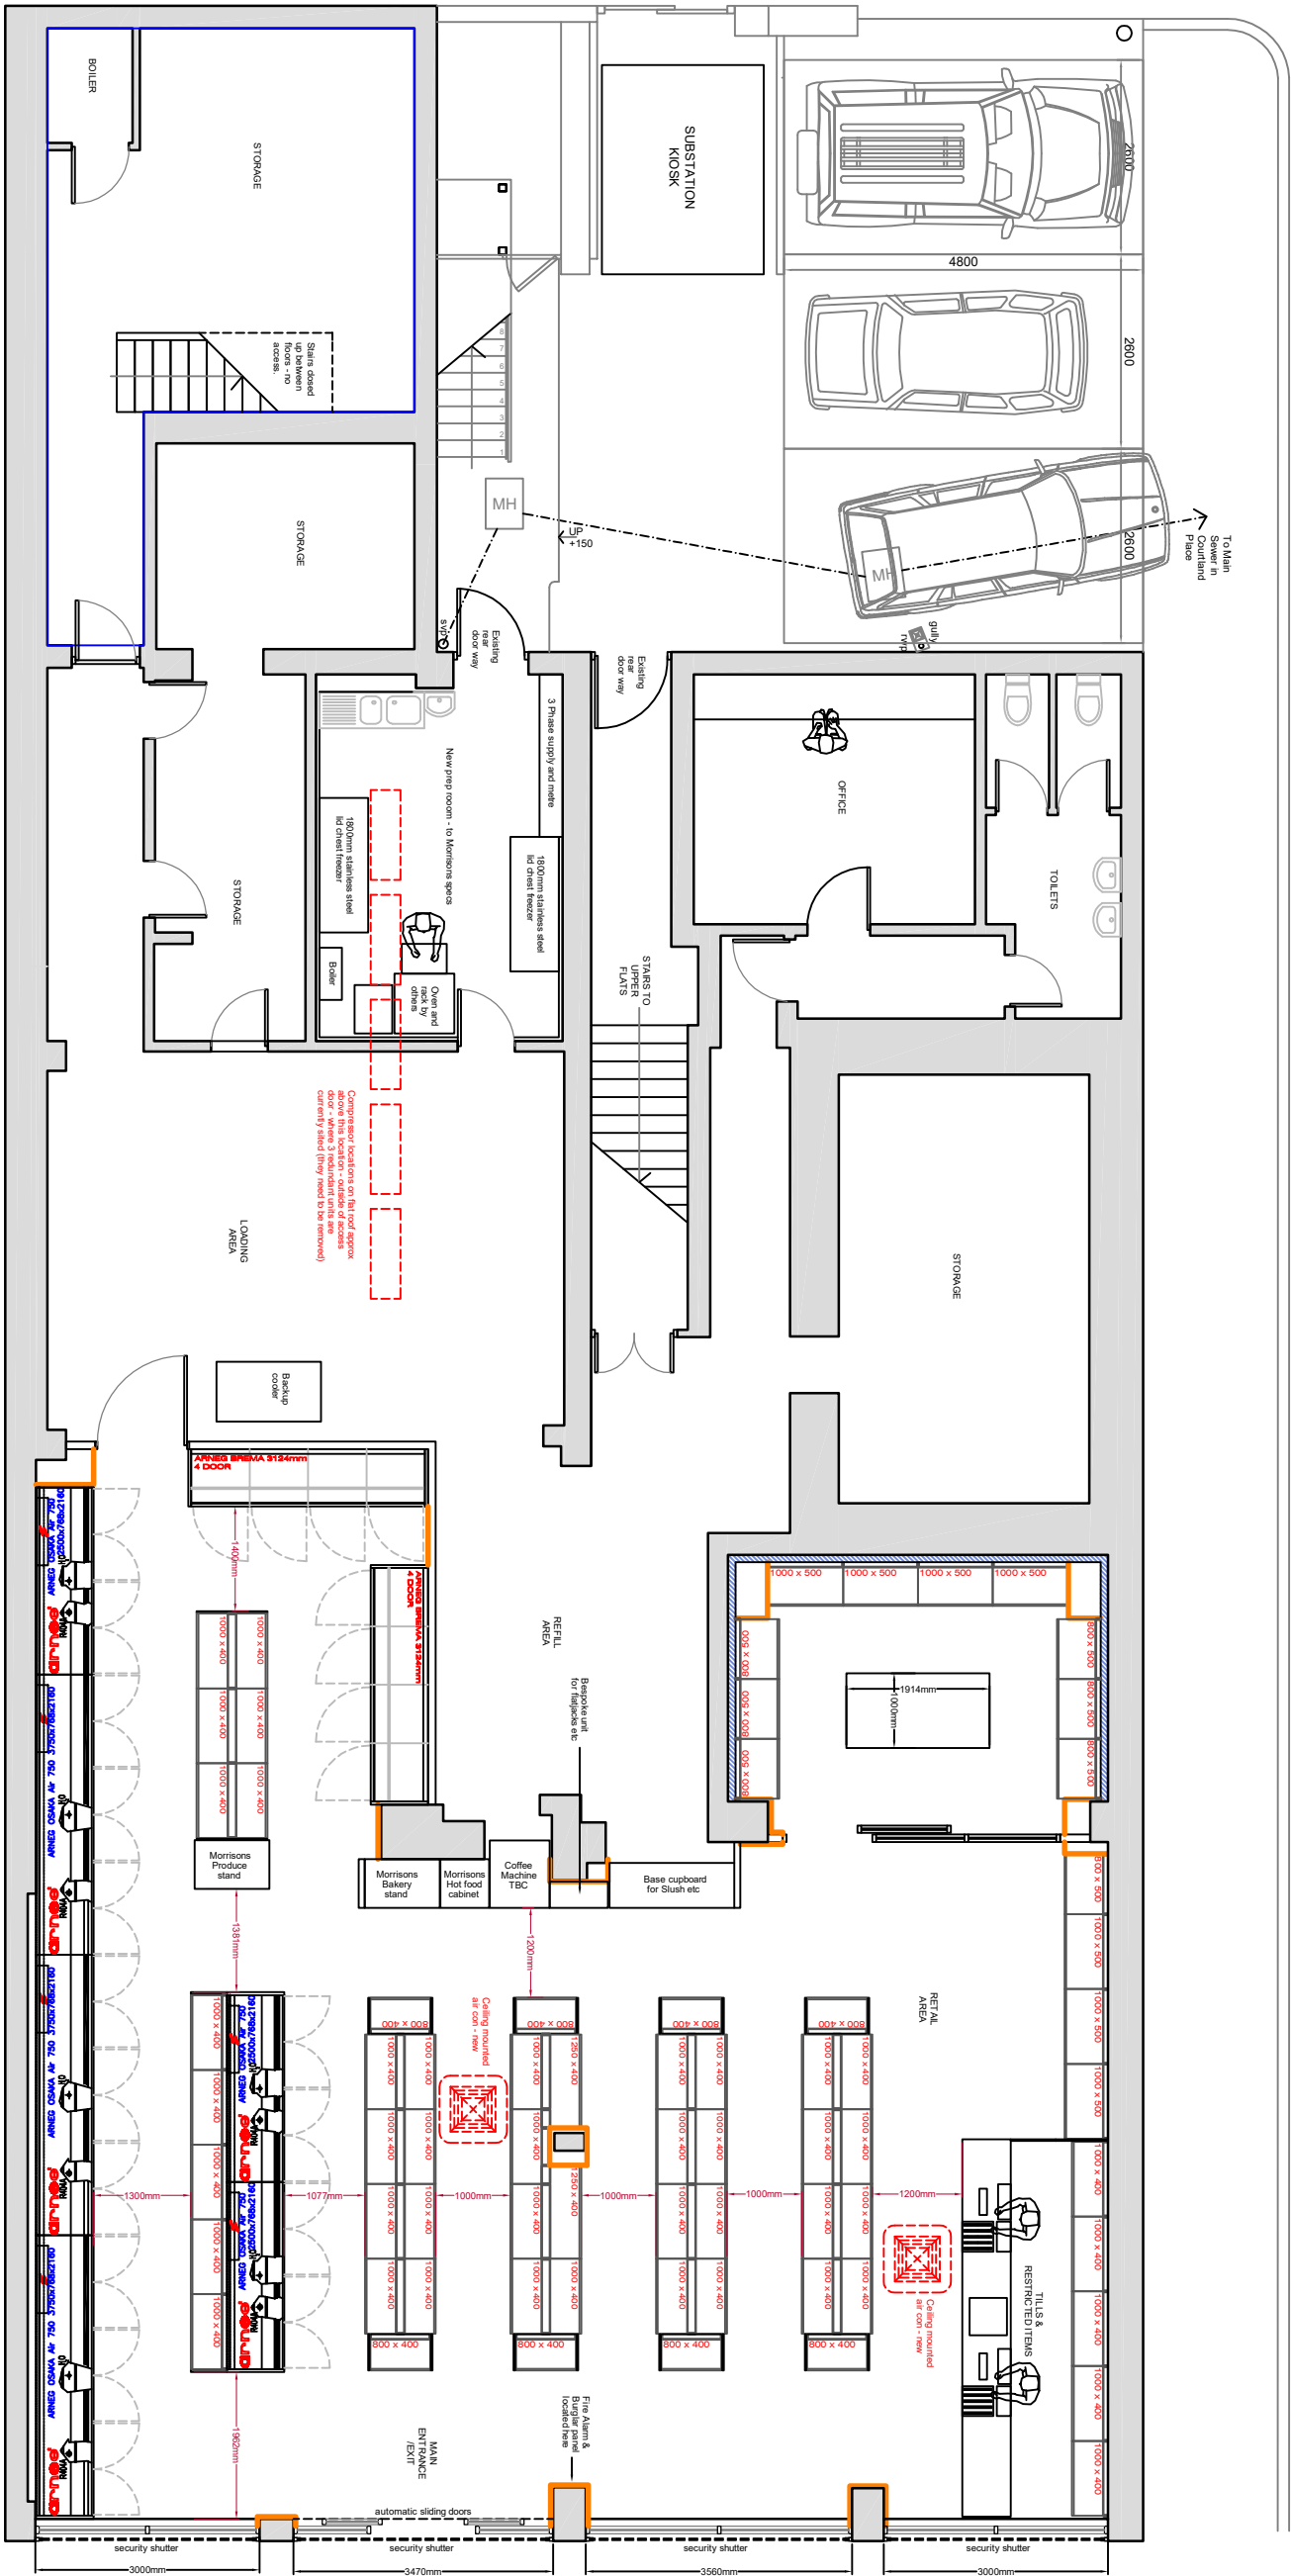

PLAN DISCLAIMER I AGREE TO THIS PLAN AND ACCEPT THAT THE QUOTE IS BASED ON THIS PLAN. ANY ADDITIONAL ITEMS NOT SHOWN ON THIS PLAN WILL BE CHARGED TO ME AS EXTRAS.		<table><tr><td>CLIENT'S NAME</td><td>CLIENT'S SIGNATURE</td></tr><tr><td>SALES MAN NAME</td><td>SALES MAN SIGNATURE</td></tr></table>	CLIENT'S NAME	CLIENT'S SIGNATURE	SALES MAN NAME	SALES MAN SIGNATURE											
CLIENT'S NAME	CLIENT'S SIGNATURE																
SALES MAN NAME	SALES MAN SIGNATURE																
<table><tr><td>CLIENT NAME: T K Mag Retail Ltd</td><td>DRAWING NAME: Current internal alterations</td></tr><tr><td>PROJECT NAME: Convert store to Morrisons Daily</td><td>DRAWING NO.: AE 1994-112</td></tr><tr><td>SITE ADDRESS: 30 - 32 Station Road Peat Talbot SA13 1UR</td><td>REVISION: Rev D</td></tr><tr><td></td><td>SCALE: 1:10 @ A3L</td></tr><tr><td></td><td>DRAWN BY: Anthony England</td></tr><tr><td></td><td>APPROVED BY: -</td></tr><tr><td></td><td>DATE: 30th March 2026</td></tr><tr><td></td><td>STATUS: PROPOSED CONCEPT</td></tr></table>		CLIENT NAME: T K Mag Retail Ltd	DRAWING NAME: Current internal alterations	PROJECT NAME: Convert store to Morrisons Daily	DRAWING NO.: AE 1994-112	SITE ADDRESS: 30 - 32 Station Road Peat Talbot SA13 1UR	REVISION: Rev D		SCALE: 1:10 @ A3L		DRAWN BY: Anthony England		APPROVED BY: -		DATE: 30th March 2026		STATUS: PROPOSED CONCEPT
CLIENT NAME: T K Mag Retail Ltd	DRAWING NAME: Current internal alterations																
PROJECT NAME: Convert store to Morrisons Daily	DRAWING NO.: AE 1994-112																
SITE ADDRESS: 30 - 32 Station Road Peat Talbot SA13 1UR	REVISION: Rev D																
	SCALE: 1:10 @ A3L																
	DRAWN BY: Anthony England																
	APPROVED BY: -																
	DATE: 30th March 2026																
	STATUS: PROPOSED CONCEPT																
 projects limited Units C1 & C2 Hortonpark Industrial Estate, Hortonwood 7 Telford, Shropshire, TF1 7GK. TEL: 01952 459970, Mobile 07807 927647 E-Mail: anthony@activprojects.co.uk www.activprojects.co.uk																	