



PREVIOUS SHOPFRONT
PLAN

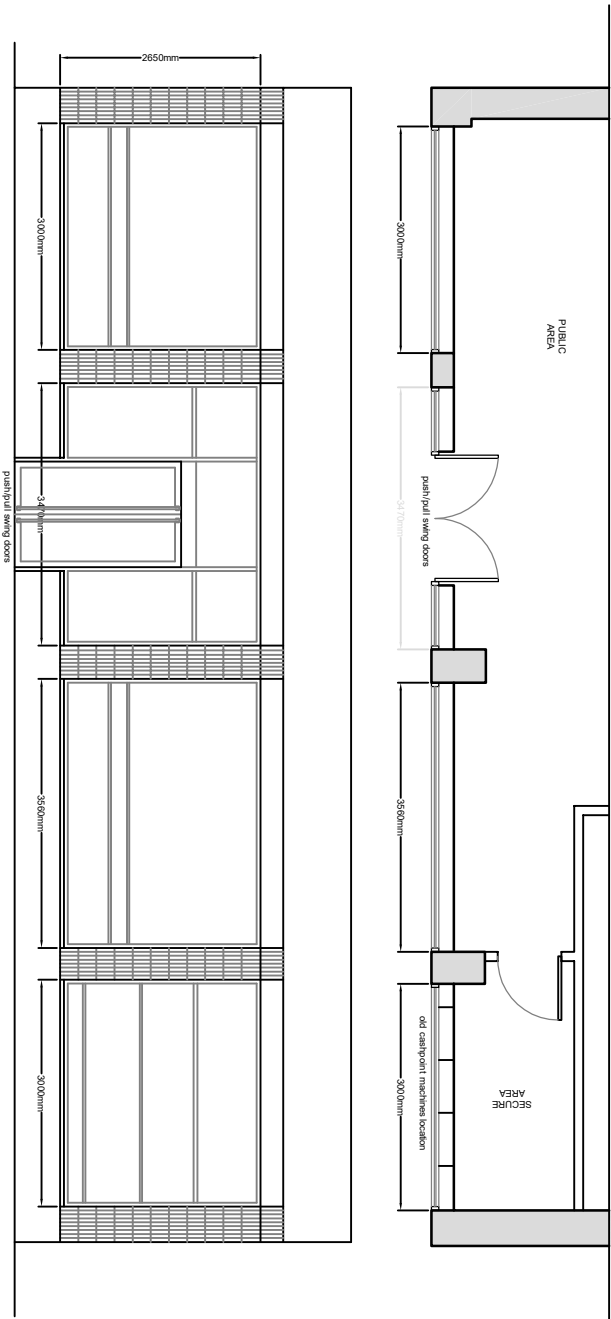


PREVIOUS SHOPFRONT
ELEVATION

CURRENT SHOPFRONT
PLAN

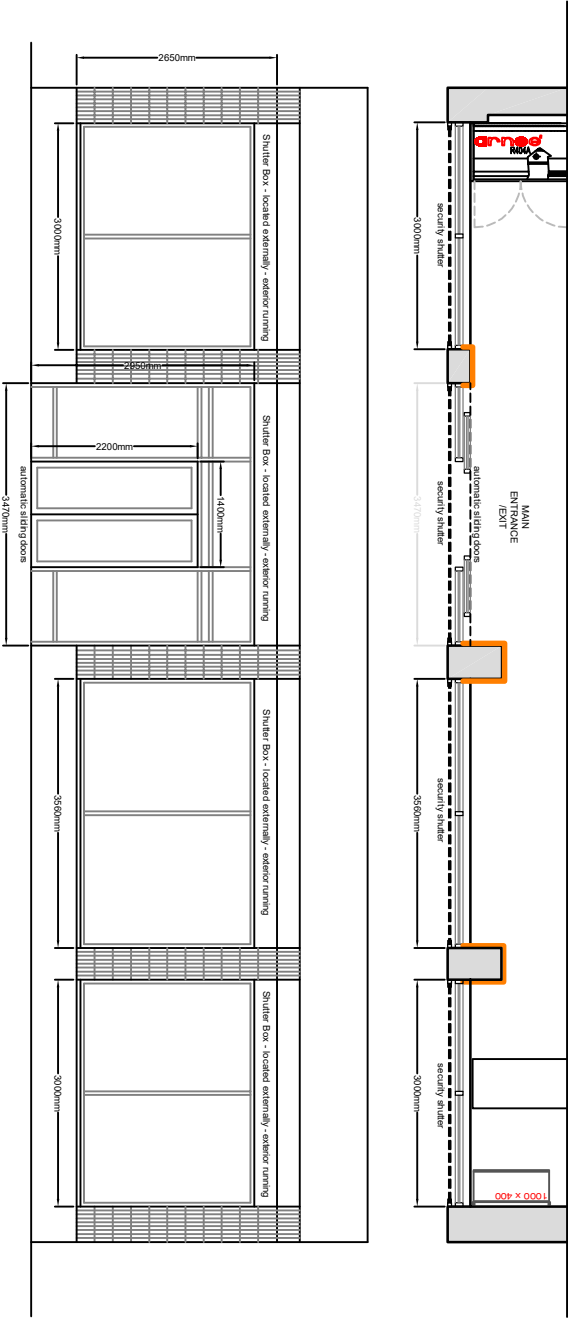

CURRENT SHOPFRONT
ELEVATION

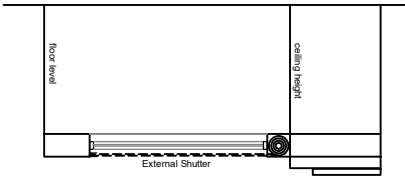

Window cross-section

CLIENTS NAME		CLIENTS SIGNATURE		CLIENT NAME: T K Mag Retail Ltd		DRAWING NAME: Previous & Current Shopfront Alterations			
SALES MAN NAME		SALES MAN SIGNATURE		PROJECT NAME: Conversion to Morrisons Daily		DRAWING NO: AE 1994-103		REVISION: REV A	
				SITE ADDRESS: 30-32 Station Road Port Talbot SA13 1JR		DATE: 31st March 2026		DRAWN BY: Anthony England	
						STATUS: EXISTING & PROPOSED		SCALE: 1:100 @ A3L	
								APPROVED BY: -	
								Units C1 & C2 Hortonpark Industrial Estate, Hortonwood 7 Telford, Shropshire, TF1 7GX. TEL.: 01952 459970, Mobile 07807 921647 E-Mail: anthony@activprojects.co.uk www.activprojects.co.uk	

PLAN DISCLAIMER

I AGREE TO THIS PLAN AND ACCEPT THAT THE QUOTE
IS BASED ON THIS PLAN. ANY ADDITIONAL
ITEMS NOT SHOWN ON THIS PLAN WILL BE
CHARGED TO ME AS EXTRAS.



Units C1 & C2 Hortonpark Industrial Estate, Hortonwood 7
Telford, Shropshire, TF1 7GX.
TEL.: 01952 459970, Mobile 07807 921647
E-Mail: anthony@activprojects.co.uk
www.activprojects.co.uk