


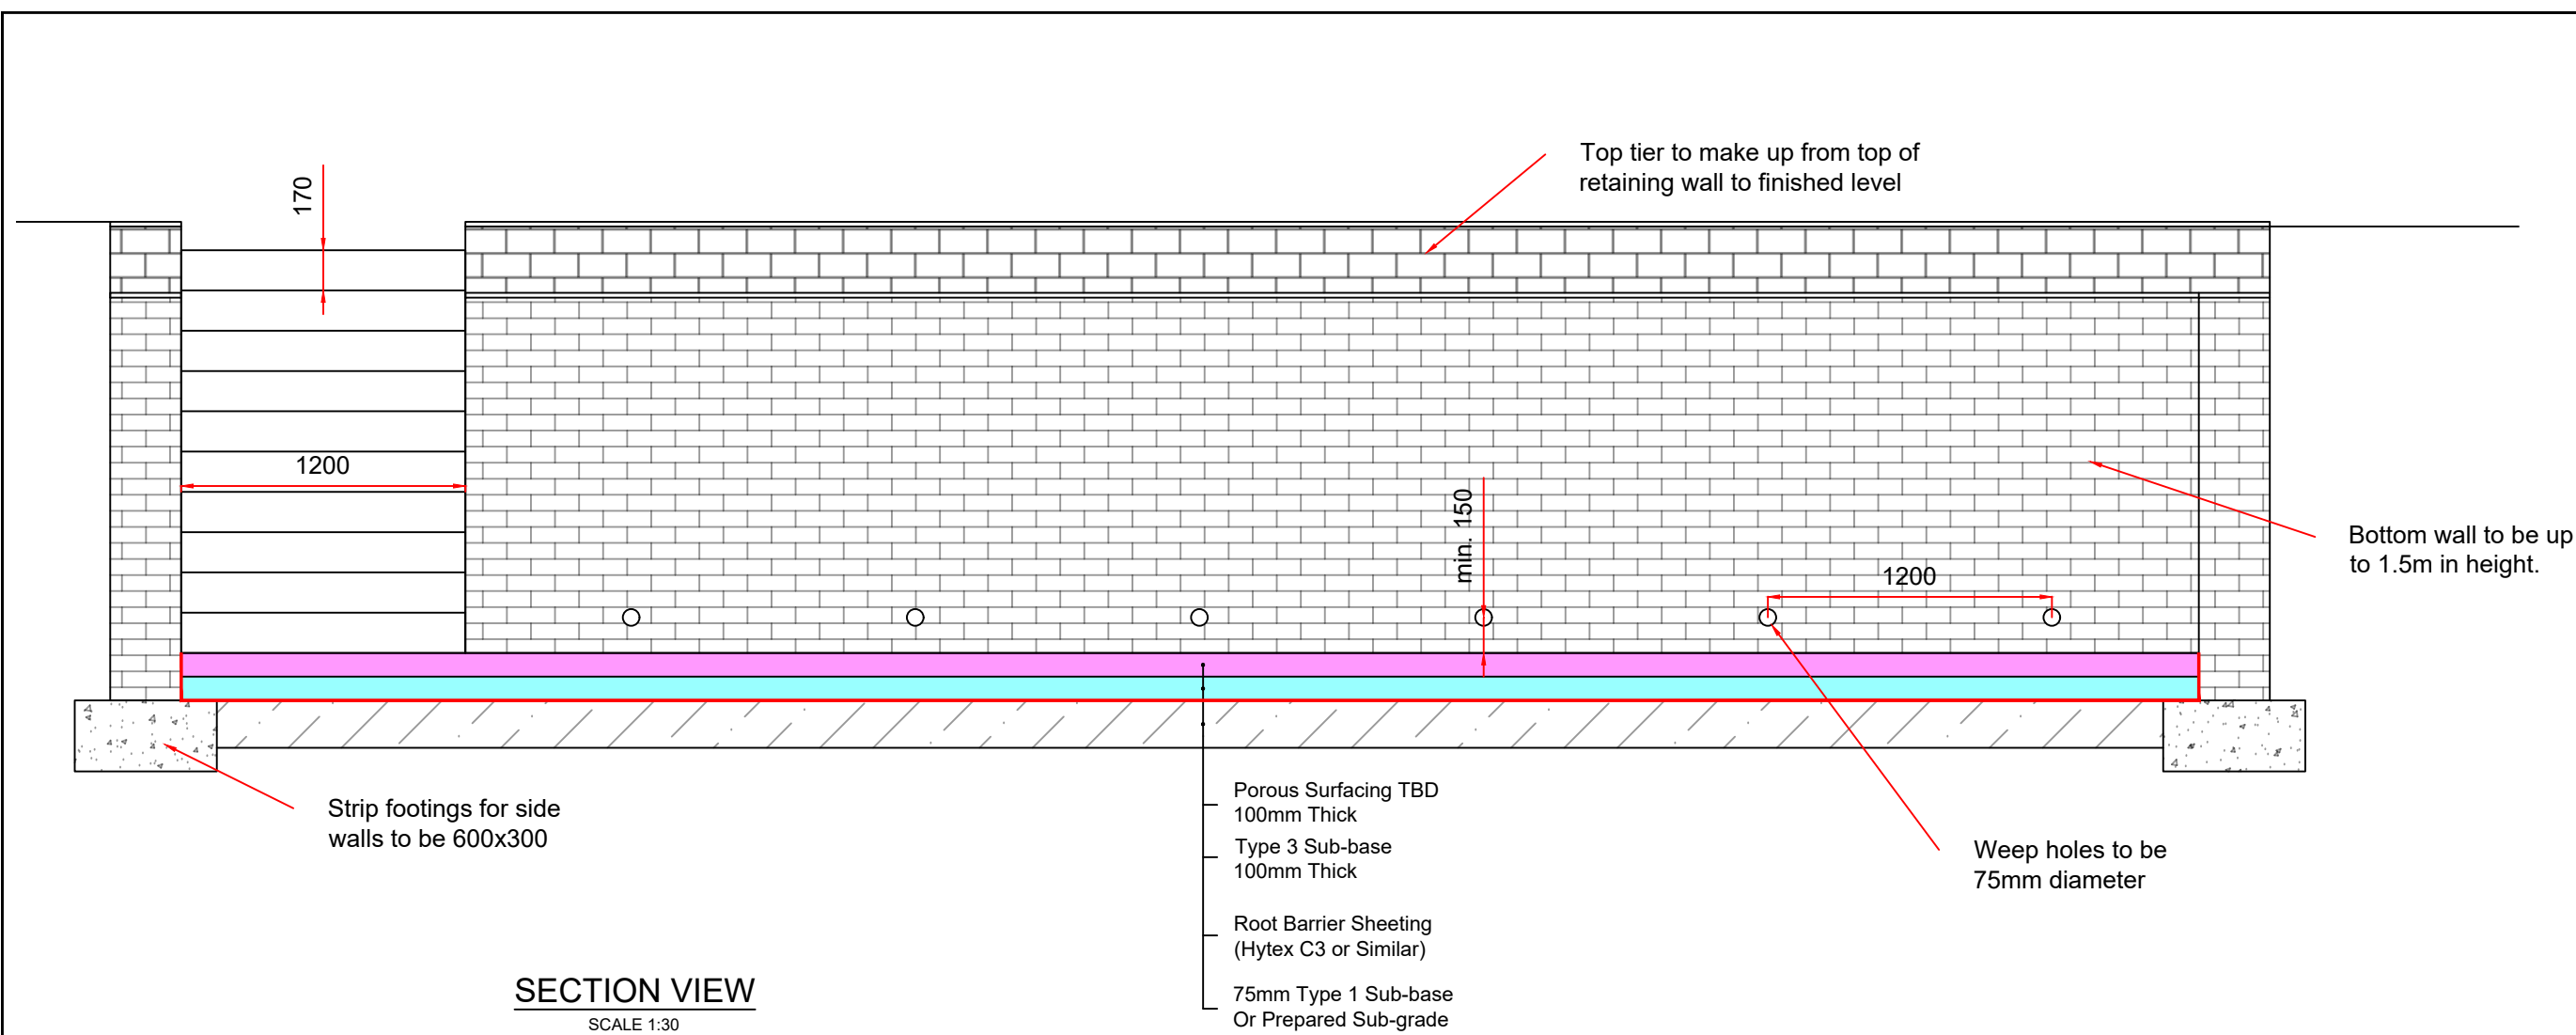

13 Main Road
Image of Existing



CDM Residual Risks

There are no residual risks that a competent contractor should not be able to effectively manage

General notes :-

Do not scale off this drawing

Contractors to check all dimensions on site prior to fabrications and report any errors/omissions to the engineer prior to construction.

This drawing is to be read in conjunction with all relevant Barratt Associates and architects drawings

Revisions	Ref	Initial	Date

Barratt Associates
Structural & Civil Engineering Consultants

Studio 1
27 Heol Rhosybonwen
Cefneithin
Llanelli
Carmarthenshire
SA14 7DJ
07946 065 051

www.barratt-associates.co.uk

Client

Katie Ball

Description

Driveway Alterations
Proposed
Section View

Project

13 Main Road
Bryncoch
Neath
SA10 7PD

Drawing status		Reinf. Schedule No.s	
CONSTRUCTION		-	
Scale at A1	Scale at A3	Drawn by	Checked by
		LK	BA
Date	Project number	Drawing No.	Rev.
29/03/2026	26350	PV	-