



Aberavon Harlequins RFC

Plan Layout

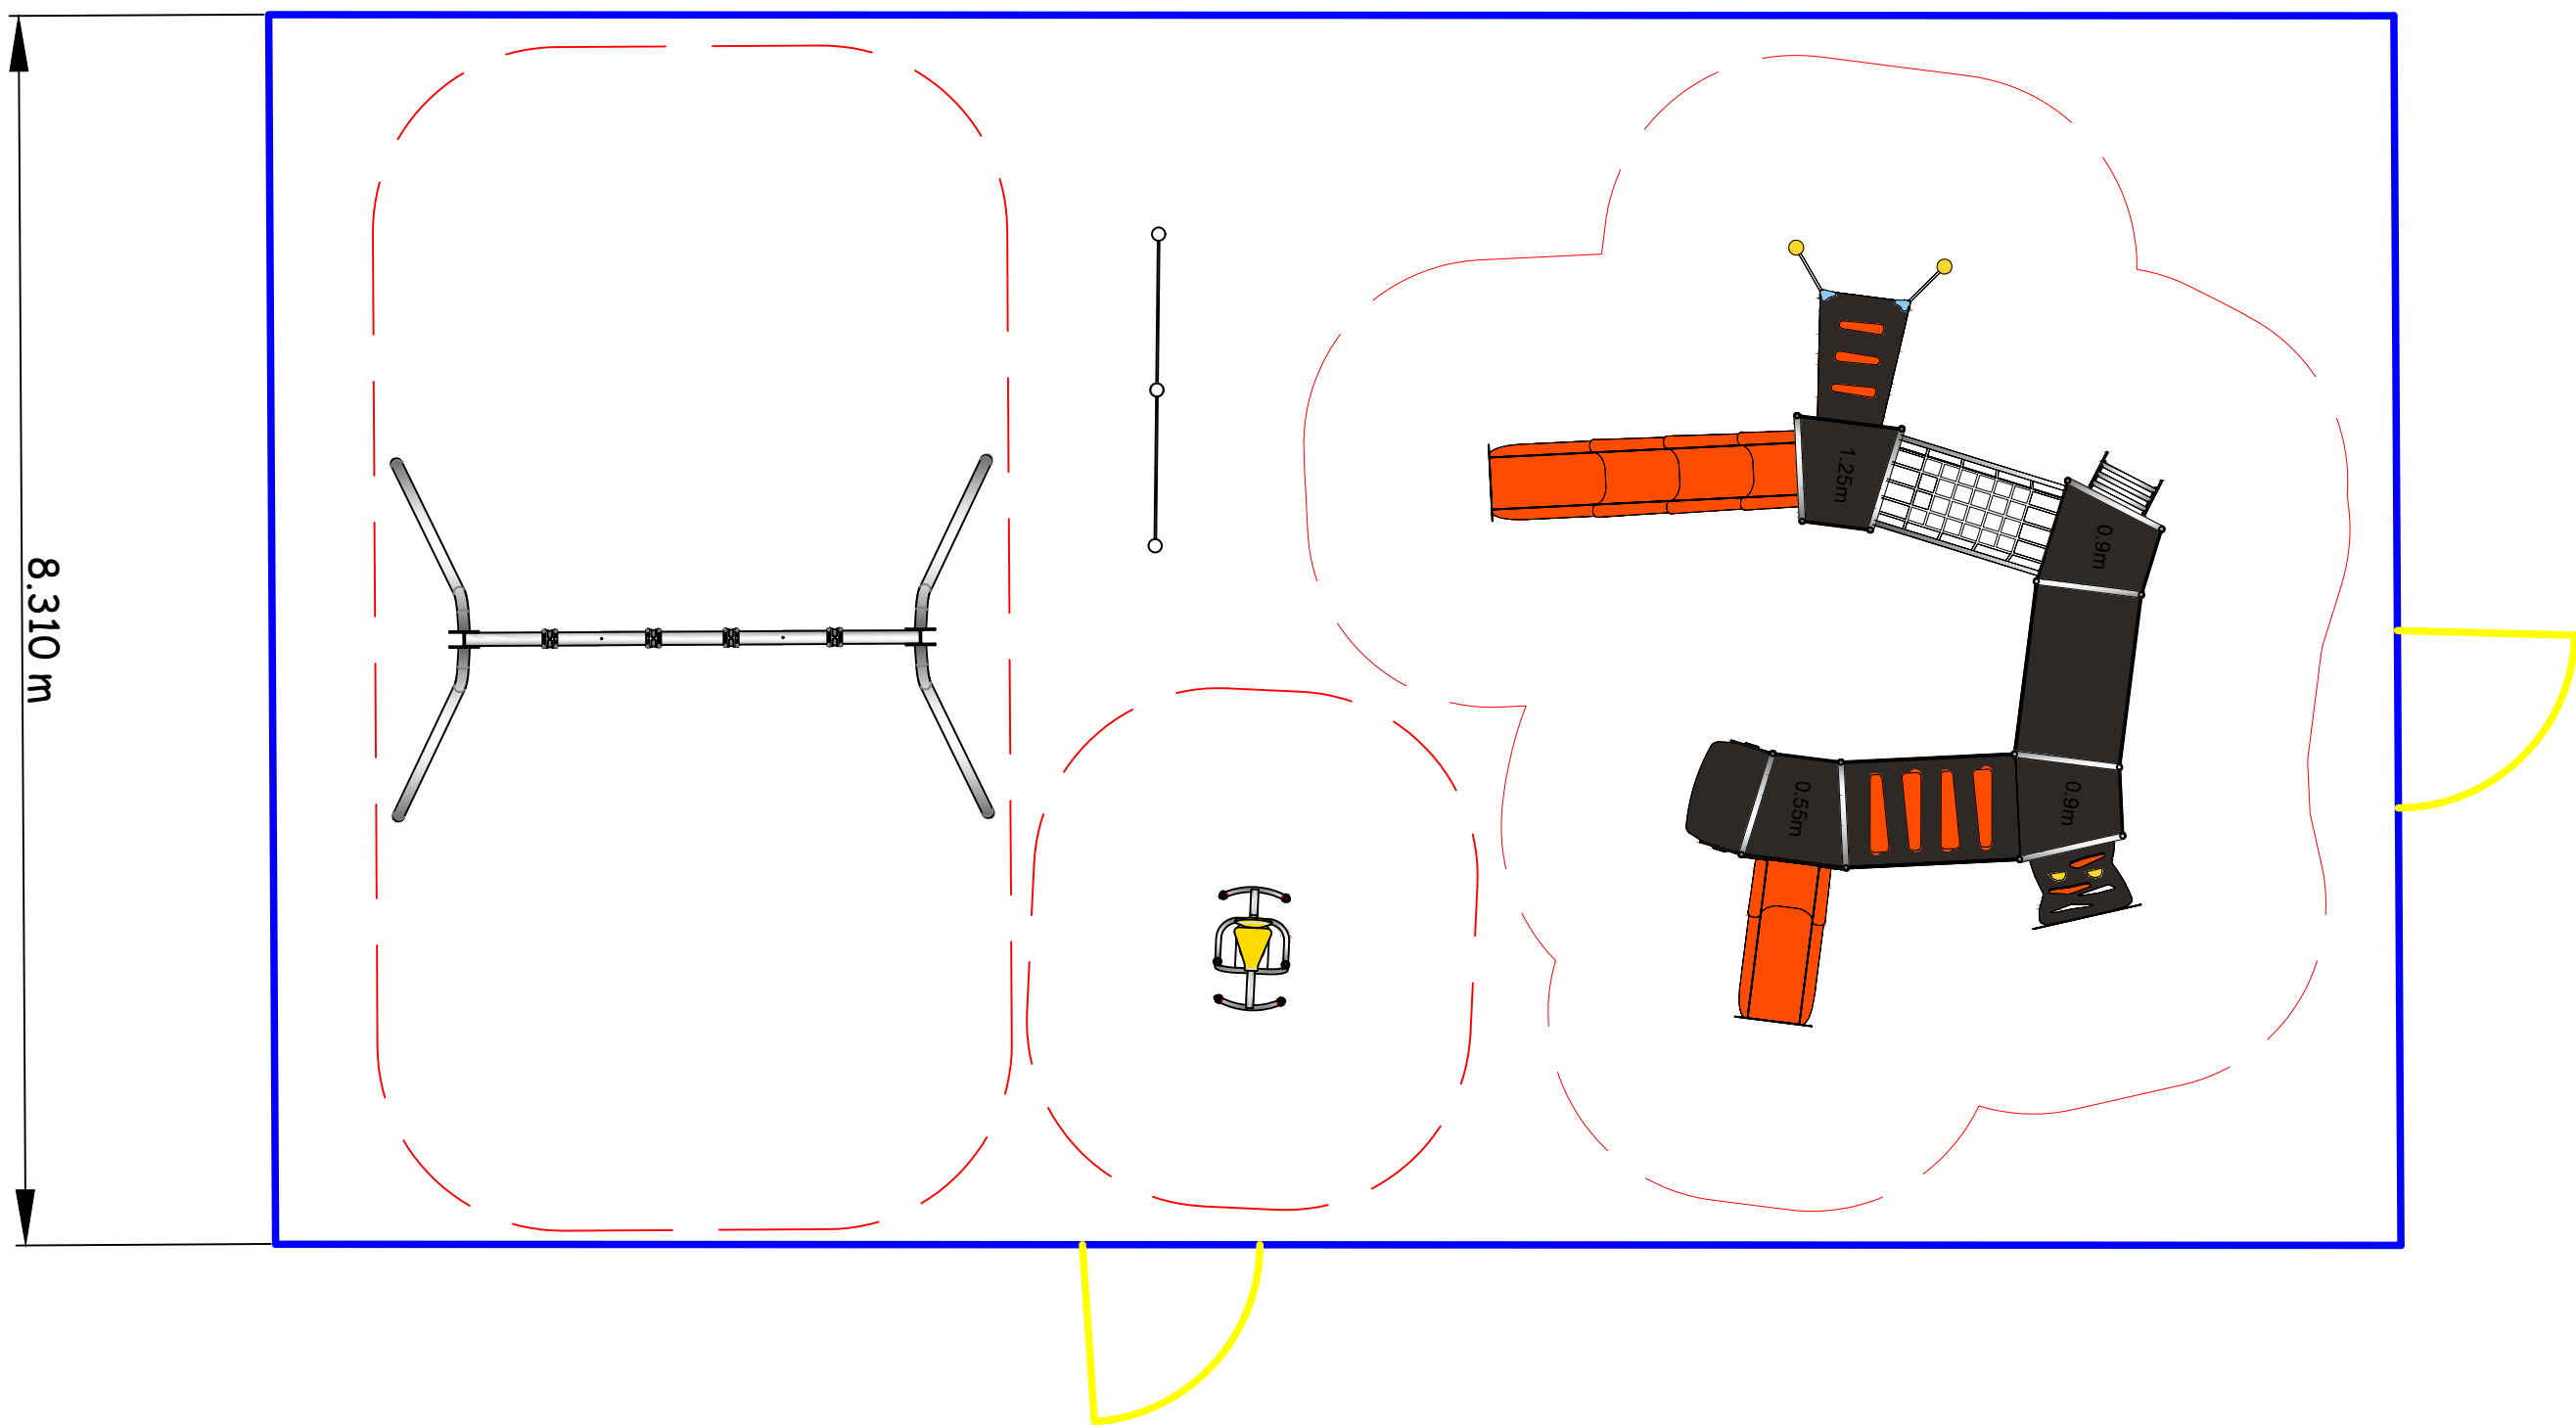

Elevation Drawing

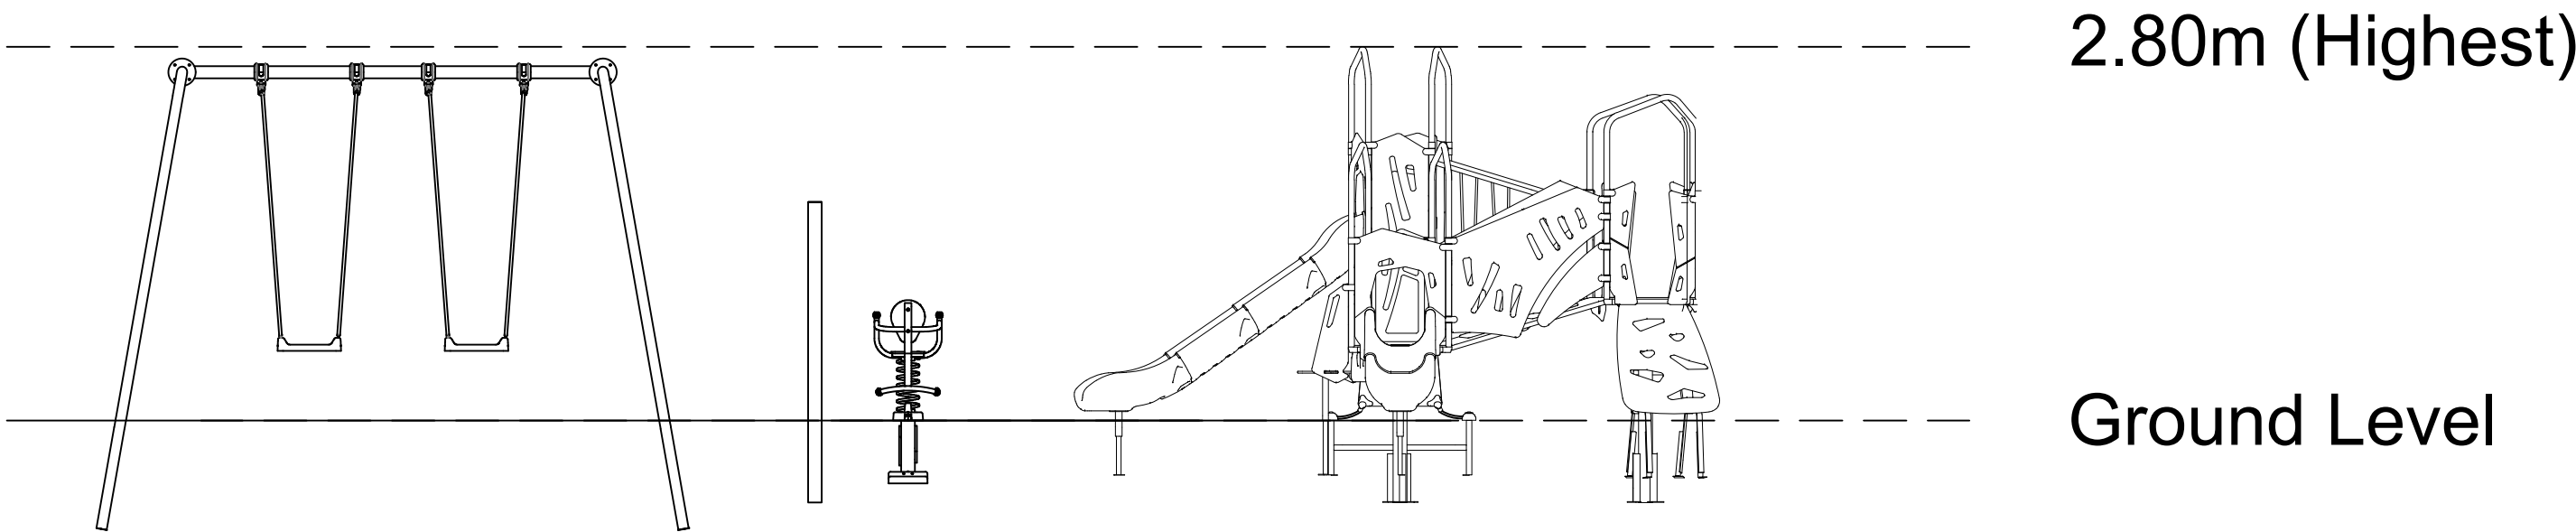

Drawing Title:

Plan and Elevation Drawing

Quote Ref:

T-1151 A

Drawing No:

002

Drawn By:

J. James

Scale:

1:50 at A2



EMROCH LANDSCAPES LTD

Proud Distributors of Playdale Equipment in Wales

From Cumbria to Cymru – Installed with Pride

