Neath Sports Centre

Creation of 2Nr. Padel Courts

Scale: 1:500

0 10 20 30 40 50m

CONSULTANTS
Surfacing Standards LTD
Office 2, Empingham House,
Ayston Road, Uppingham, LE15 9NY
01572 400 012

1. DO NOT SCALE FROM DRAWING UNLESS FOR PLANNING PURPOSES ONLY. ALL DIMENSIONS TO BE CHECKED ON SITE PRIOR TO COMMENCEMENT OF WORKS.
2. THIS DRAWING IS COPYRIGHT TO SURFACING STANDARDS LTD
3. ALL PERSONNEL SHOULD BE AWARE OF THE HEALTH AND SAFETY PLAN WHICH IS RETAINED IN THE SITE MANAGERS OFFICE

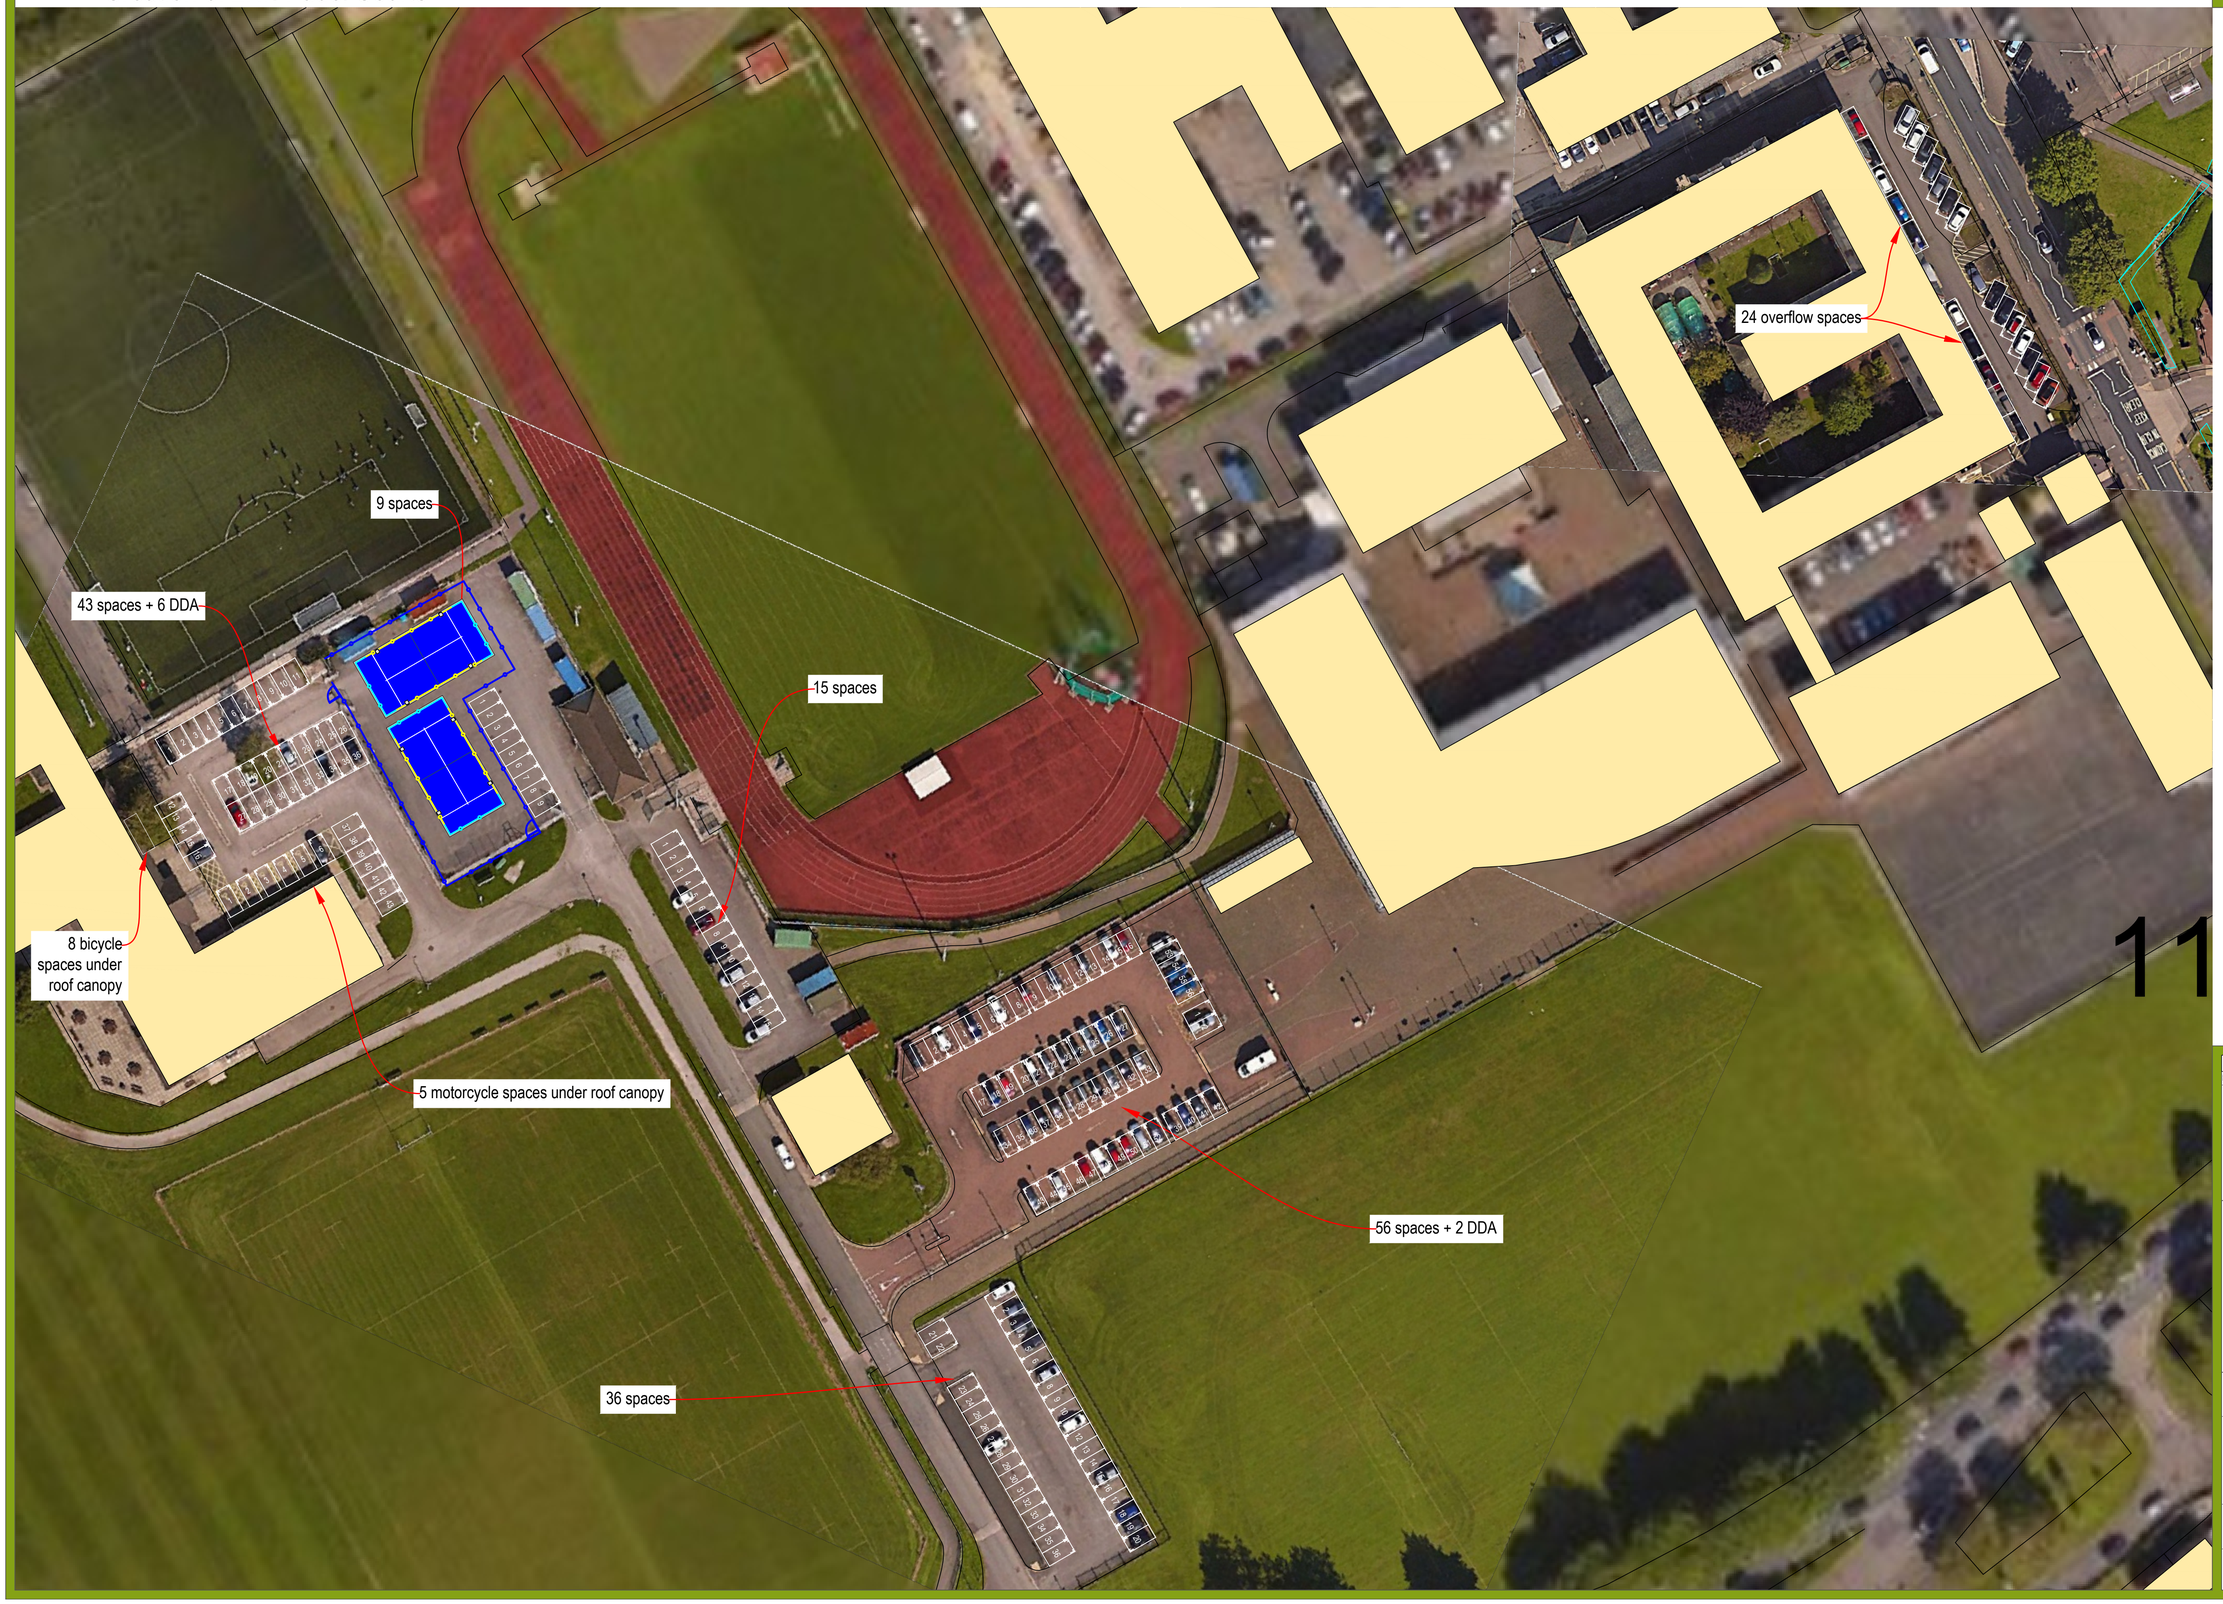

REV	DESCRIPTION	REV	CK	DATE
00	PLANNING ISSUE	ME		25/06/26

Surfacing Standards Limited
SPORTS PITCH CONSULTANTS

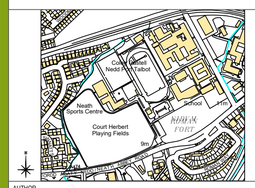
Neath Sports Centre
Court Herbert Playing Fields
Neath Abbey
Neath Abbey Primary School
Neath Abbey Cricket Club
Neath Rugby Club
Neath Rugby Club
Neath Abbey Bowls Club
Neath Abbey Bowls Club
Neath Abbey Bowls