
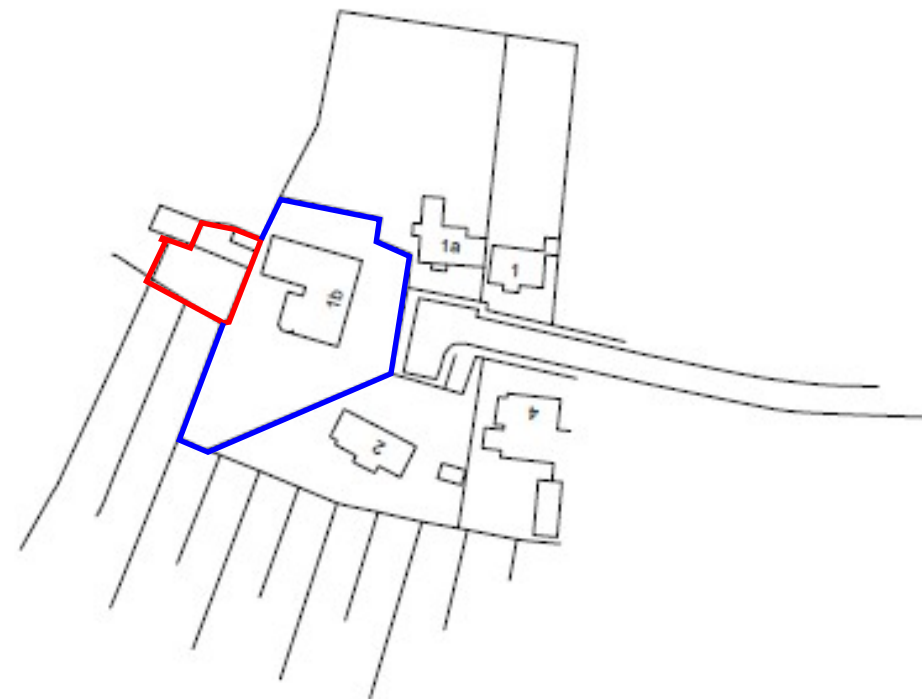


1 Site location plan A
1 : 1250

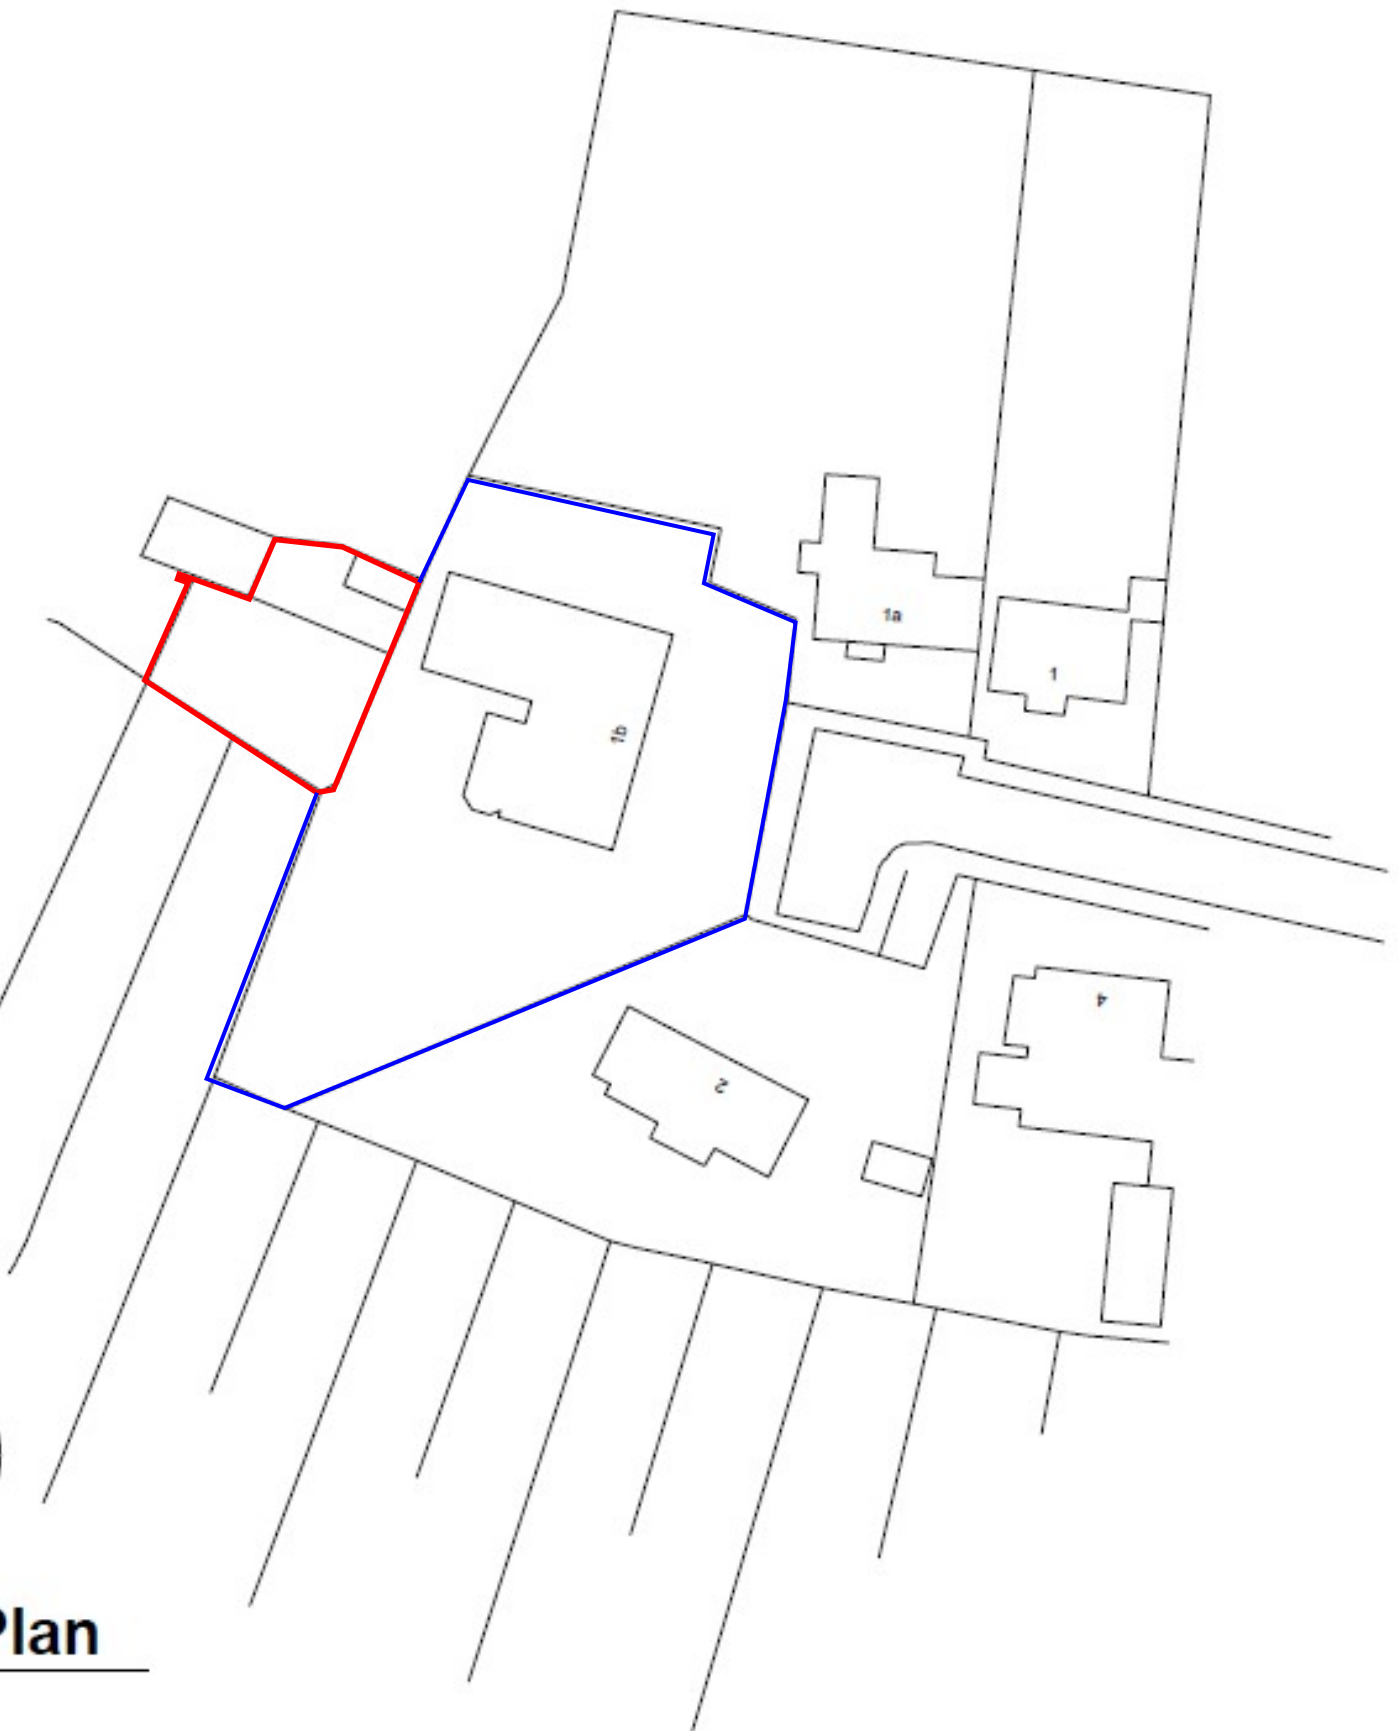

2 Block Plan
1 : 500

9 Pine Tree close
Burry port
Carmarthenshire
SA16 0TF

TEL 01554833725
07837594671



				PROJECT 1B Broomhill, Port Talbot		CLIENT		
				Site Location and Block Plan (Appeal)		Date 17/06/26	Project number Project Number	Scale (@ A3) As indicated
CODE	STATUS	SUITABILITY DESCRIPTION	PURPOSE OF ISSUE Planning			Author Checked by	DRAWING NUMBER A105	REV