
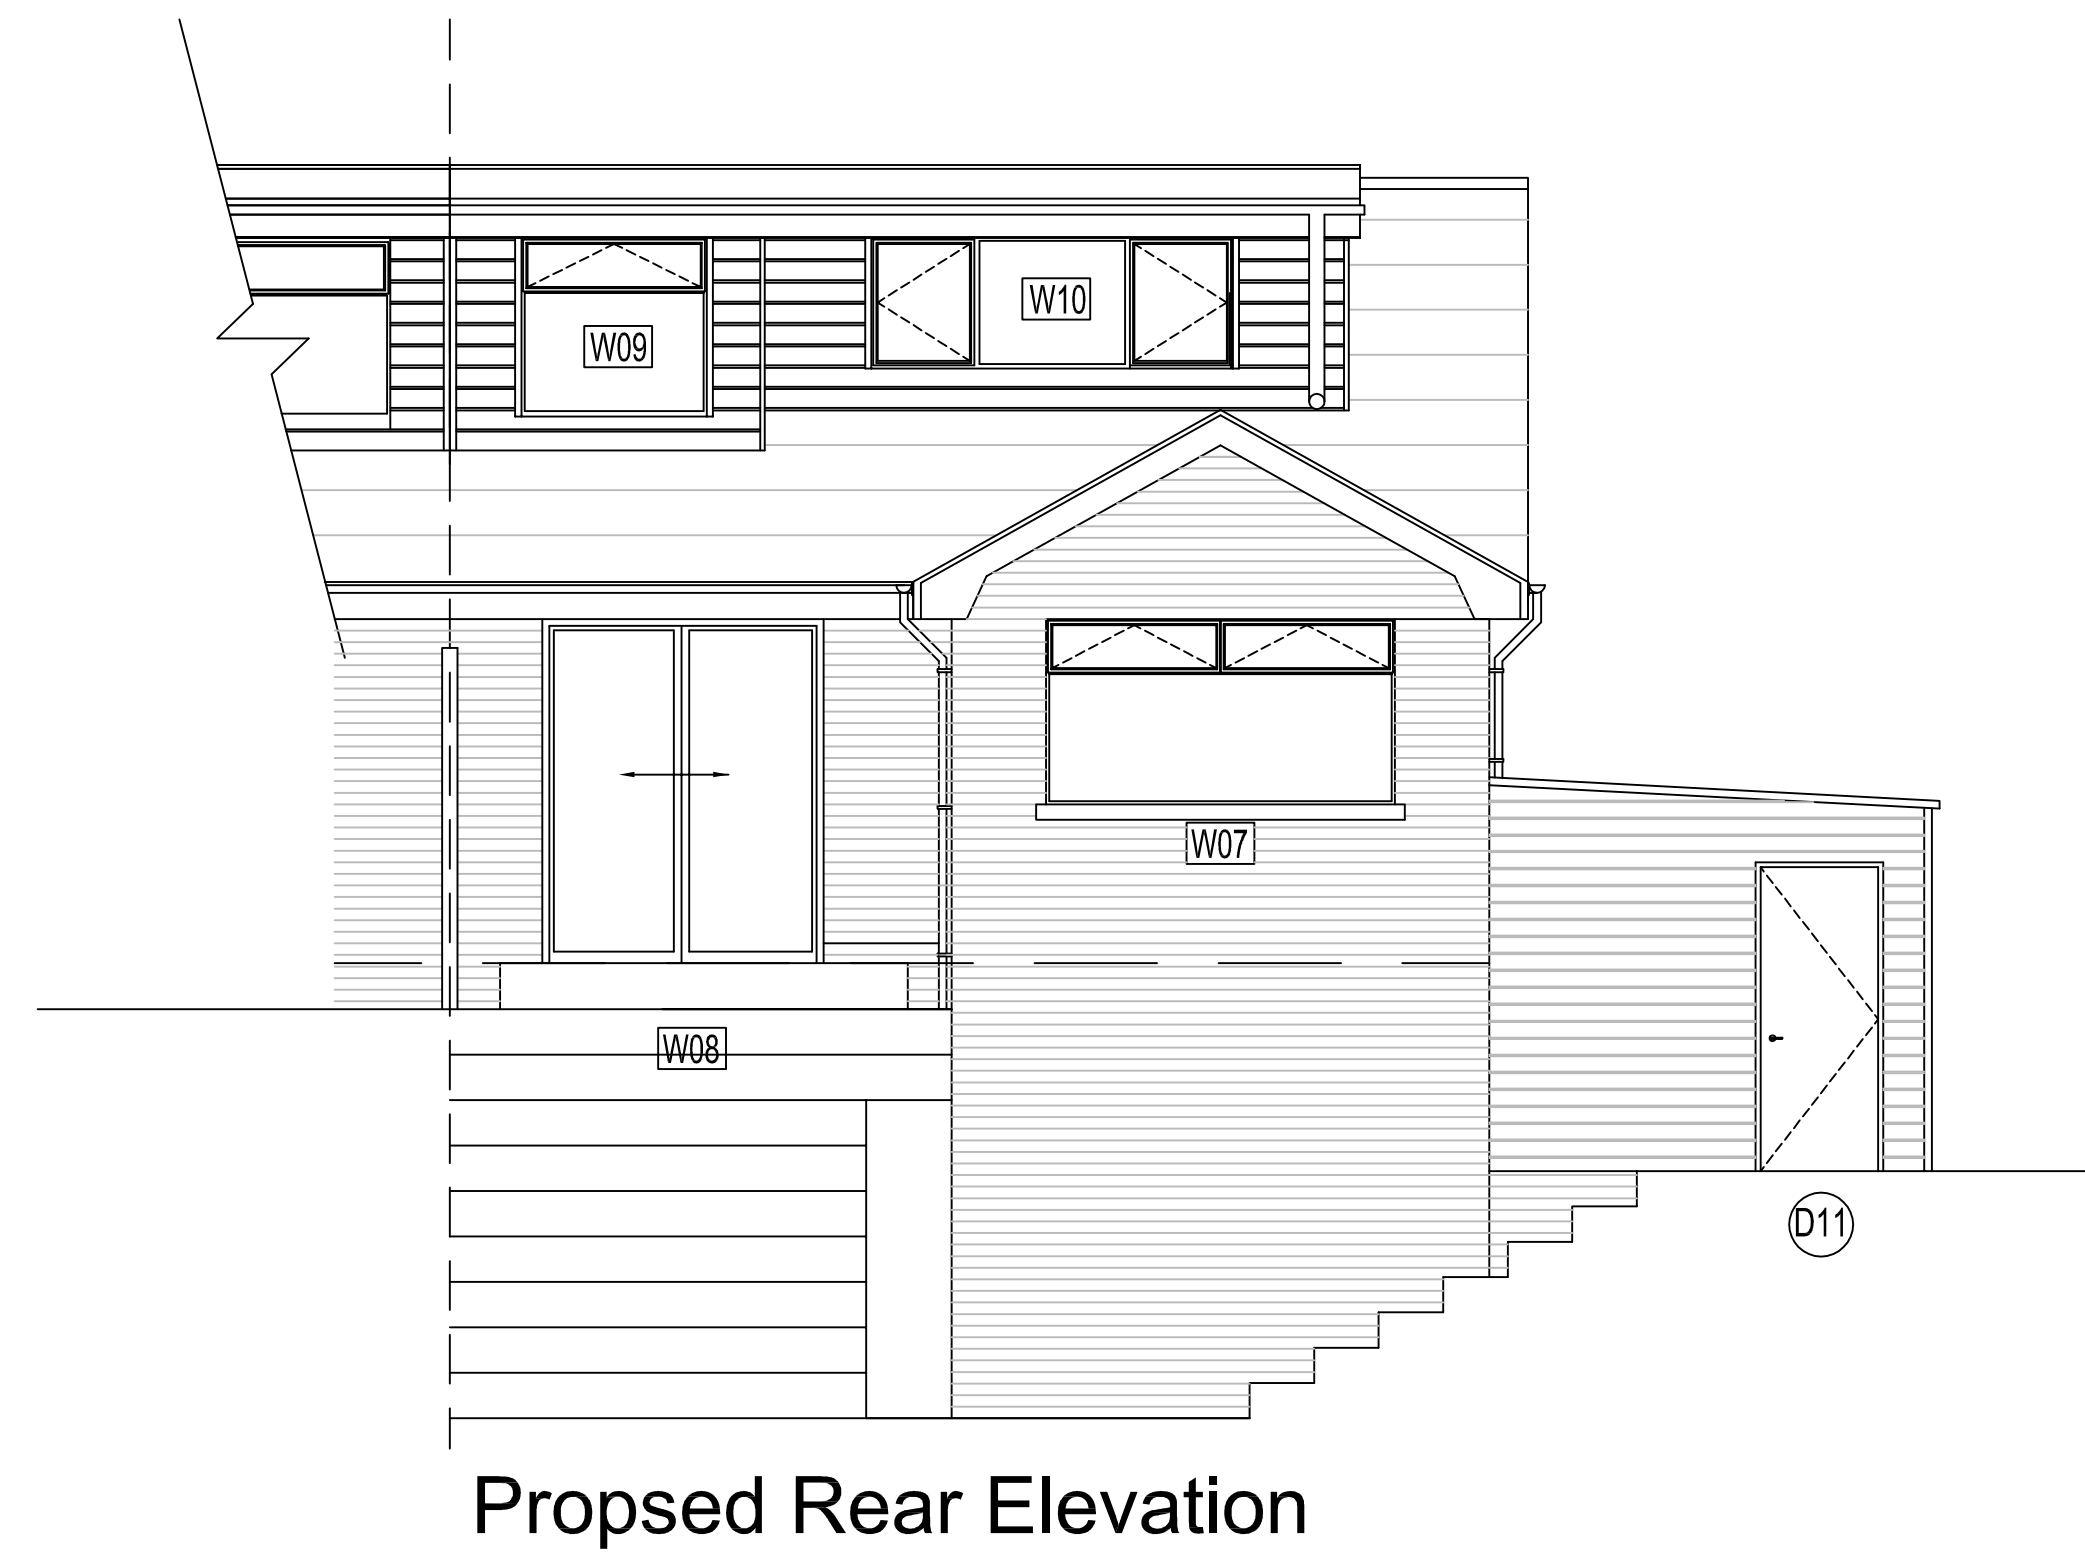
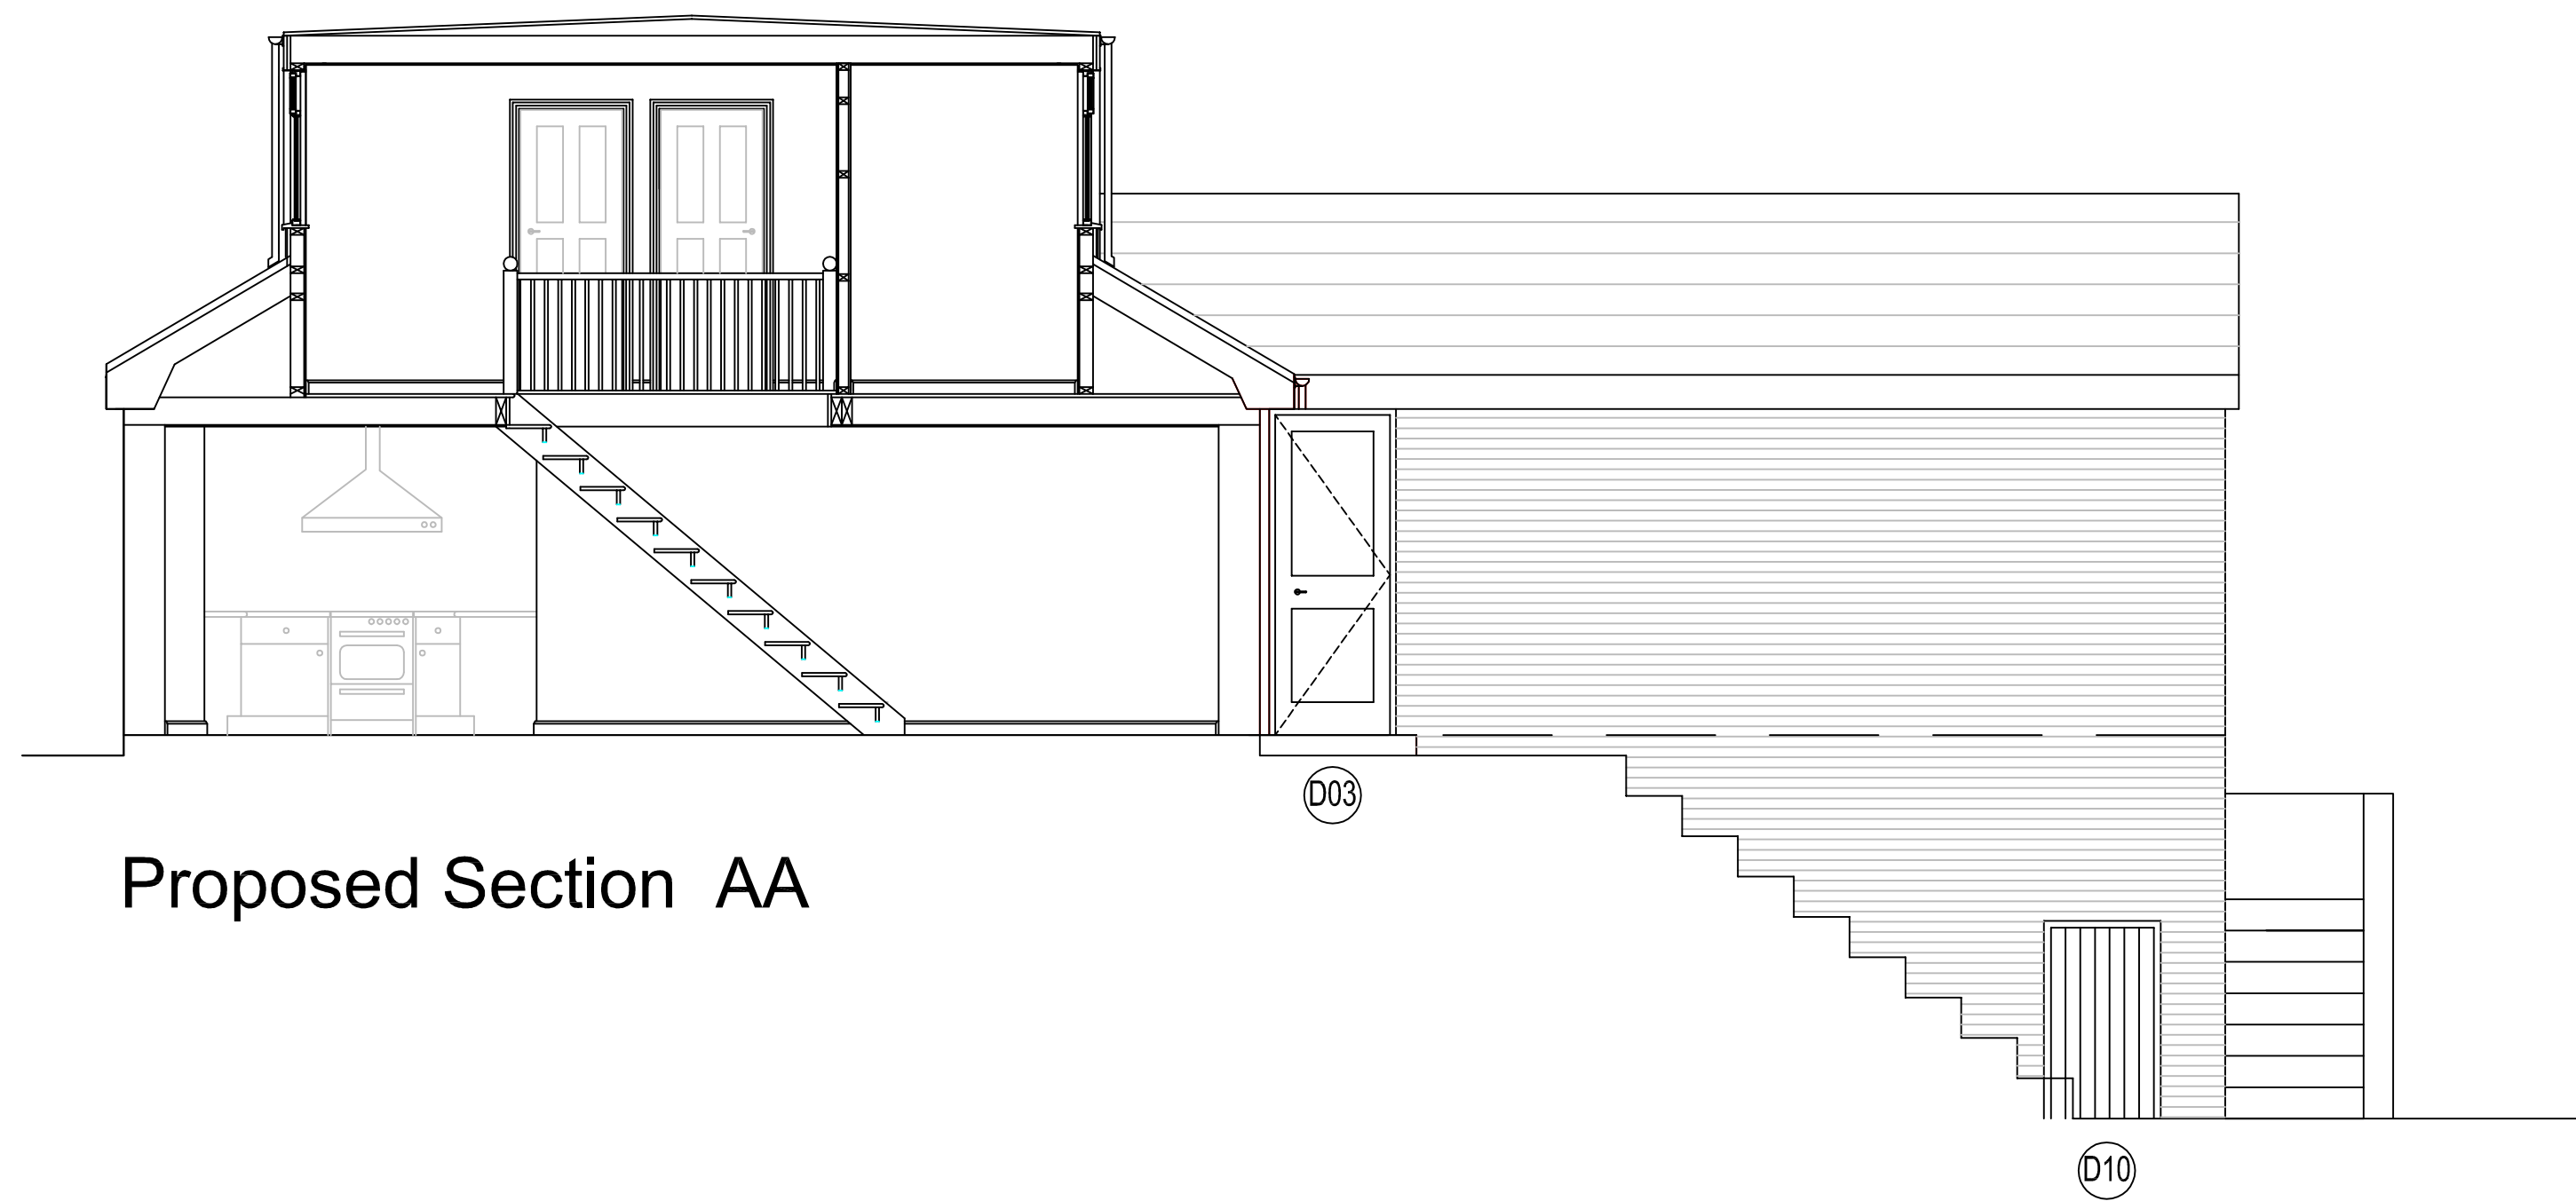
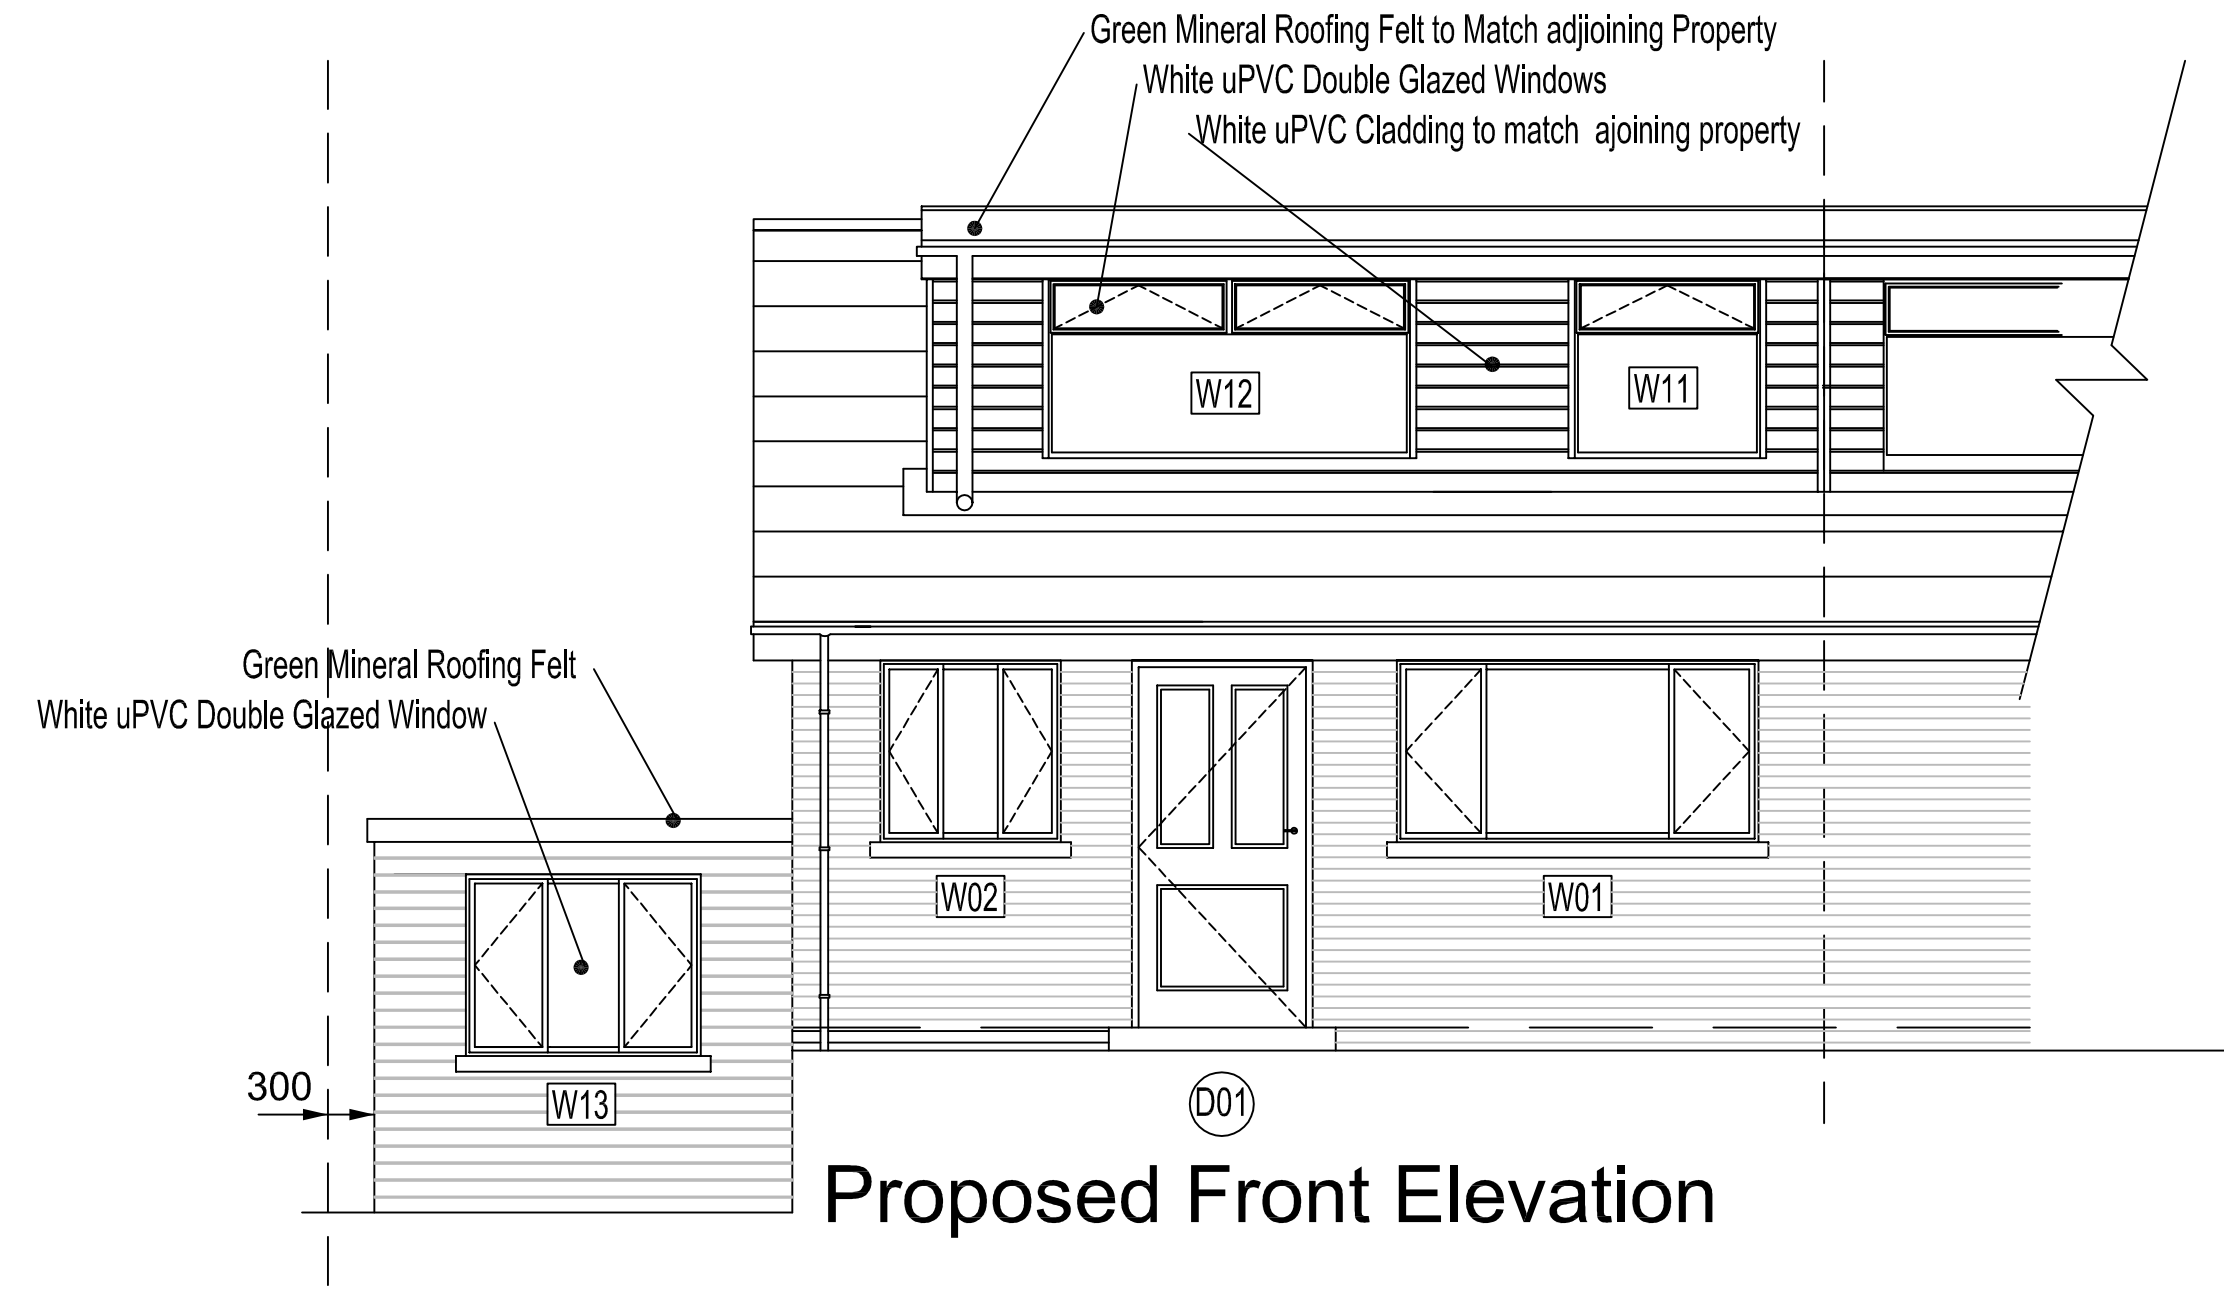


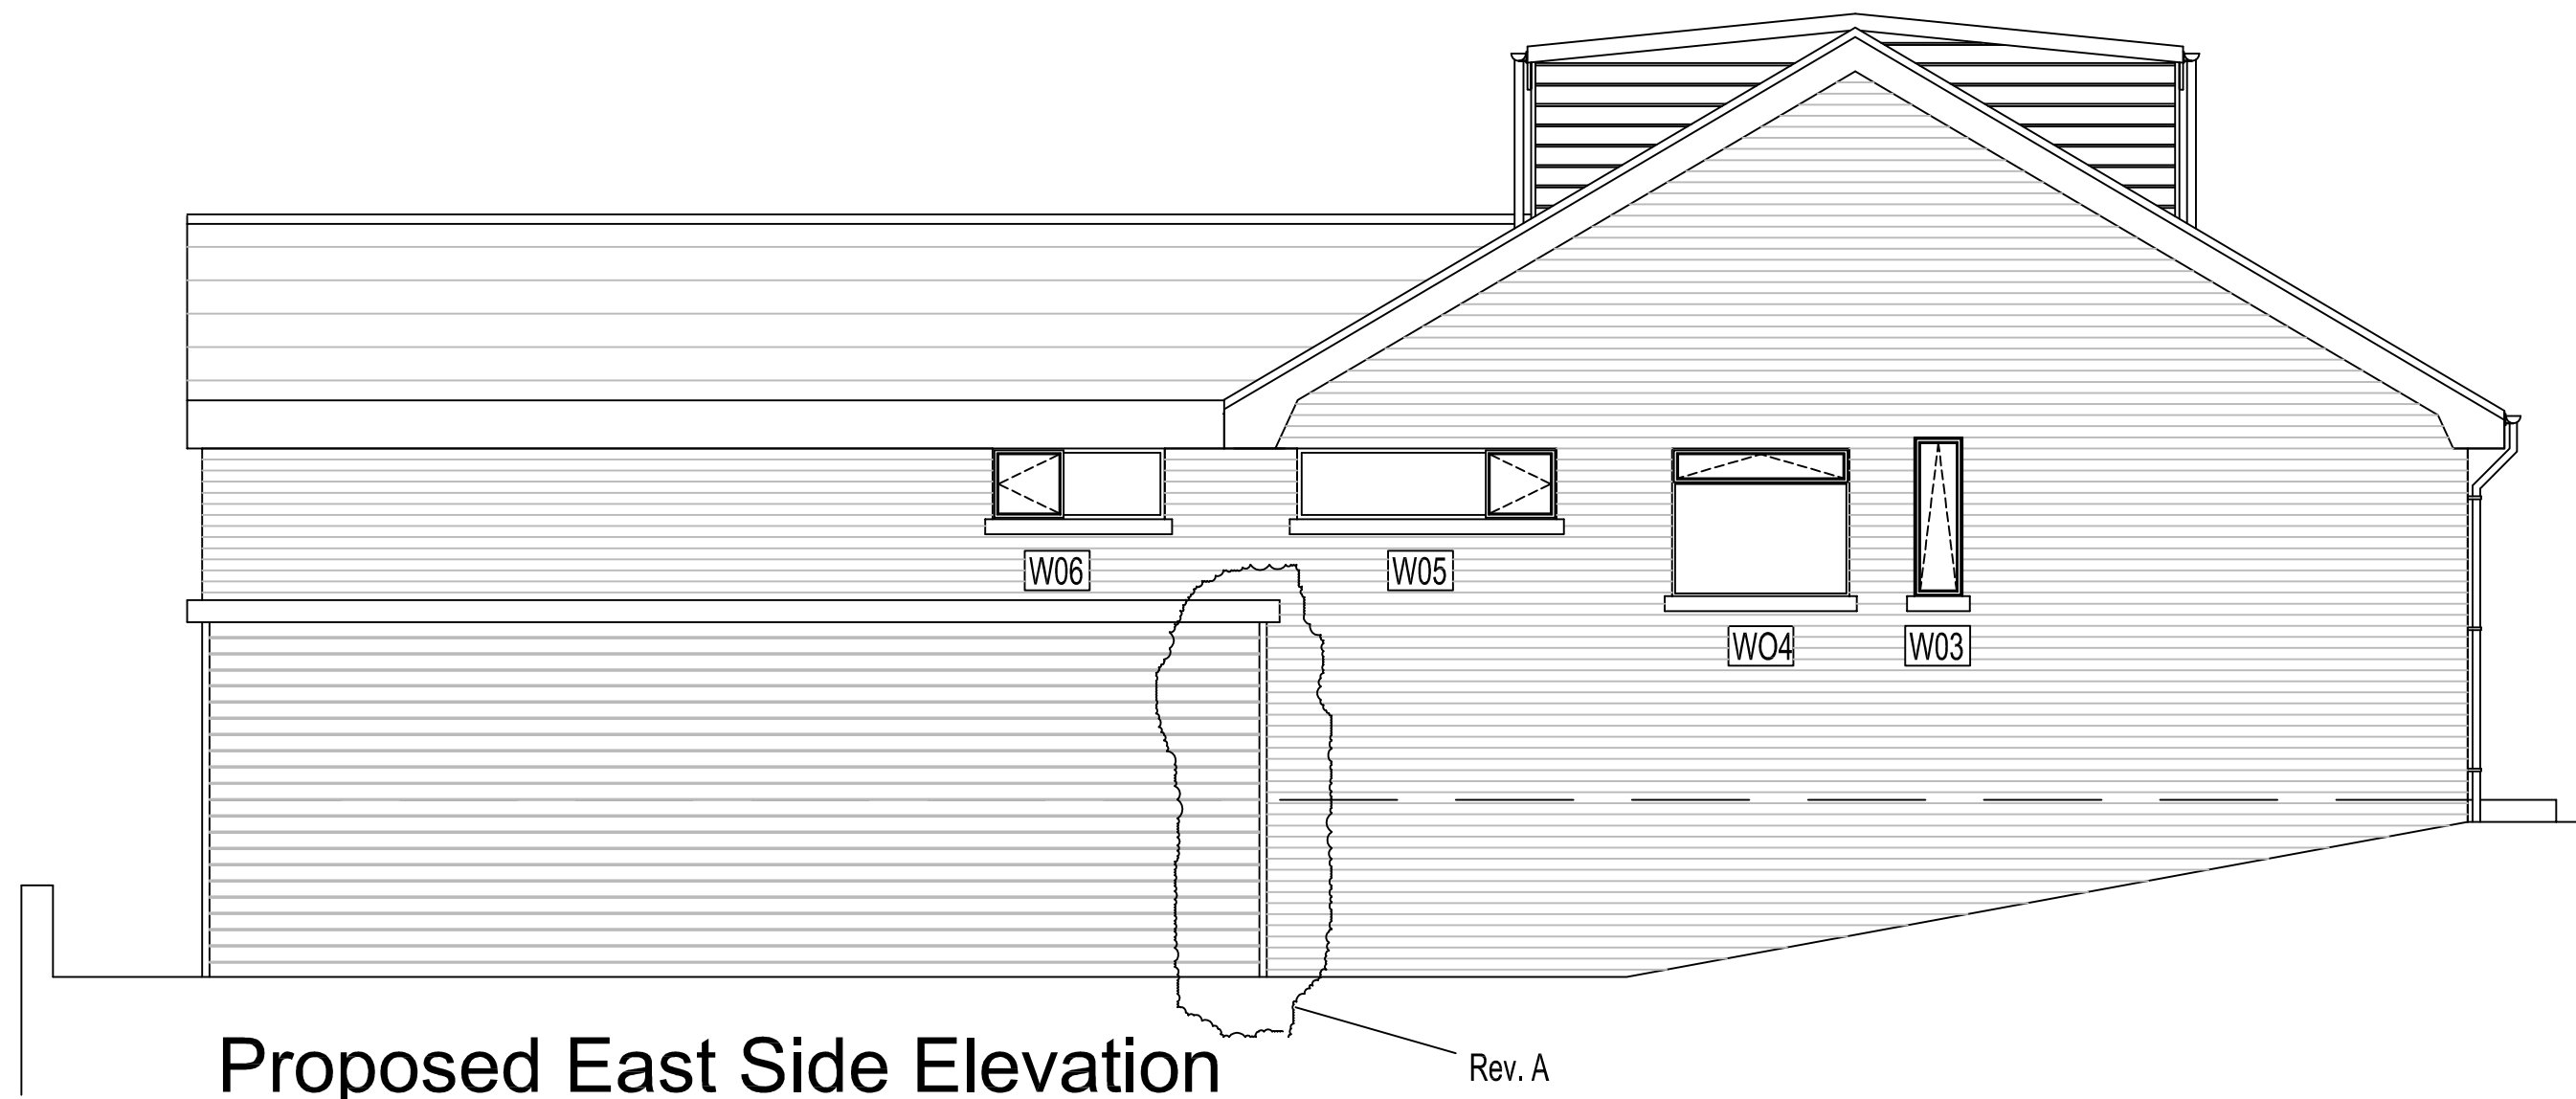

A		Amended as requested by Planning Dept. and Additional Notes Added		S.I.L
REV	DATE	REVISION		INITIALS
PROJECT TITLE:				
333 Delffordd Rhos Pontardawe Swansea. SA8 3HG				
DRAWING TITLE:				
Existing Elevations				
STATUS:				
Planning Application Drawing				
DATE:		DRAWN BY:		CHECKED BY:
April 2026		S.I.L		H.R.L
SCALE:	PAPER SIZE:		JOB NUMBER:	
1:50	A1		333DF	
DRAWING NUMBER:				REVISION
333DF/003				A