


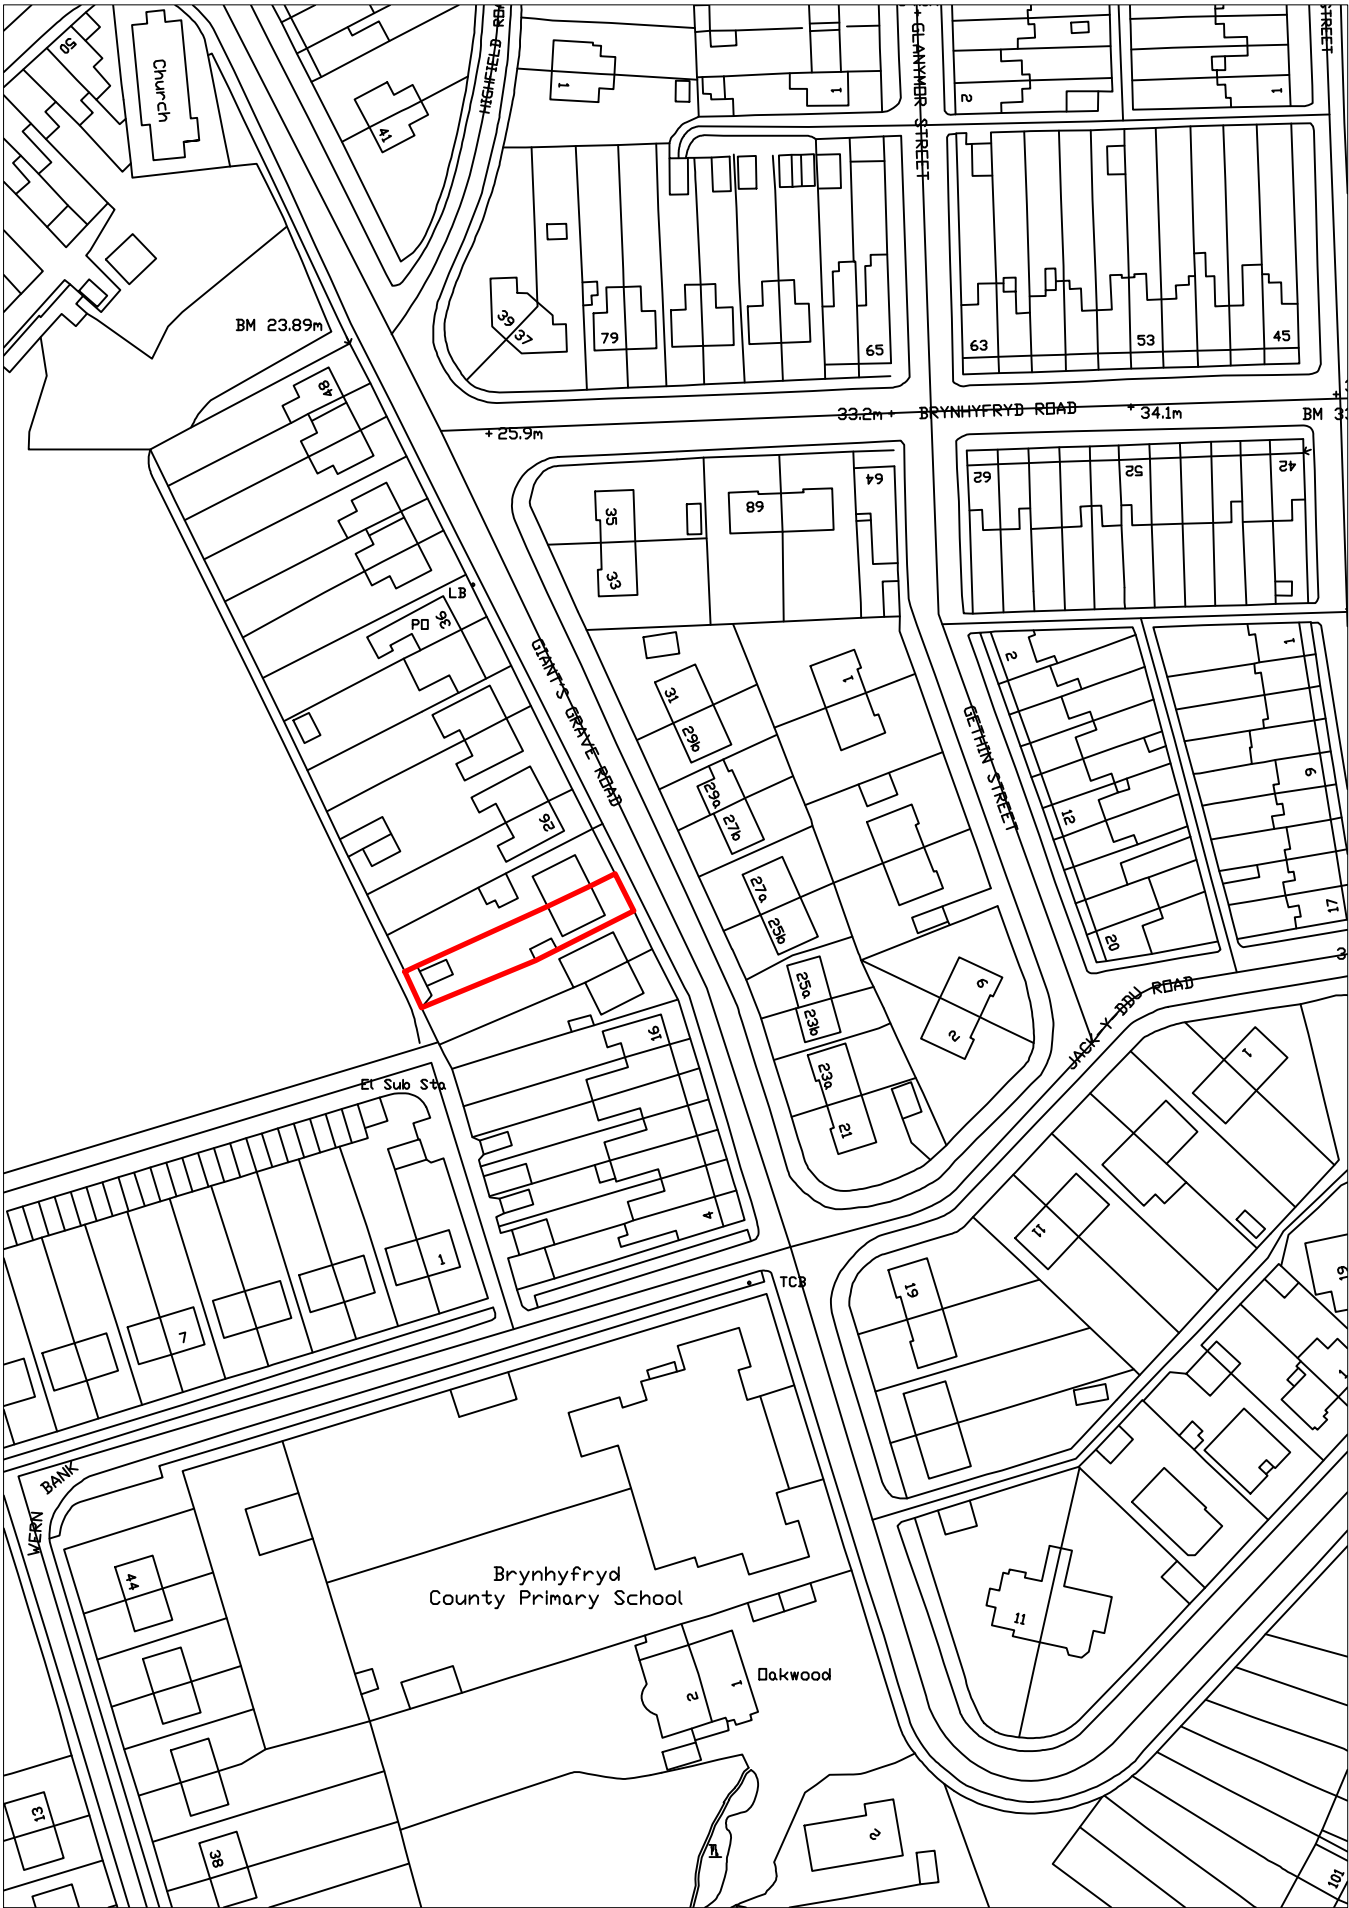

Location Plan 1 : 1250



Block Plan 1 : 500

- NOTES:
1. DO NOT SCALE
  2. DRAWINGS TO BE READ IN CONJUNCTION WITH ALL SERVICES AND STRUCTURAL ENGINEERS DRAWINGS & SPECIFICATIONS.
  3. © COPYRIGHT. DRAWINGS NOT TO BE REPRODUCED OR USED WITHOUT PRIOR WRITTEN CONSENT.

## PLANNING

| A   | 25.4.26 | Planning Issue | M.S   |         |
|-----|---------|----------------|-------|---------|
| REF | DATE    | REVISION       | DRAWN | CHECKED |
| -   | 25.4.26 | M.STOCK        |       |         |

DRAWING  
**Location Plan**

ADDRESS  
**22 Giants Grave Road, Briton Ferry, SA11 2LS**

PROJECT  
**Demolition of existing garage and outbuildings.  
Construction of new larger Shed.**

CLIENT  
**Mr Nigel Parsons**

**Mark Stock Associates**  
Surveying, Architectural Design, Project Management

The Third Floor, Langdon House,  
Langdon Road  
SA1 Swansea Waterfront  
Swansea, SA1 8QY



Mob: 07739 100193  
E-mail: mark@markstockassociates.co.uk  
Web: www.markstockassociates.co.uk

|                        |          |
|------------------------|----------|
| DRG NO                 | REV      |
| <b>PARSONS/PLAN/01</b> | <b>A</b> |

FILE REFERENCE:  
TBFILE

XREF FILE REFERENCE:  
TBXREF

