



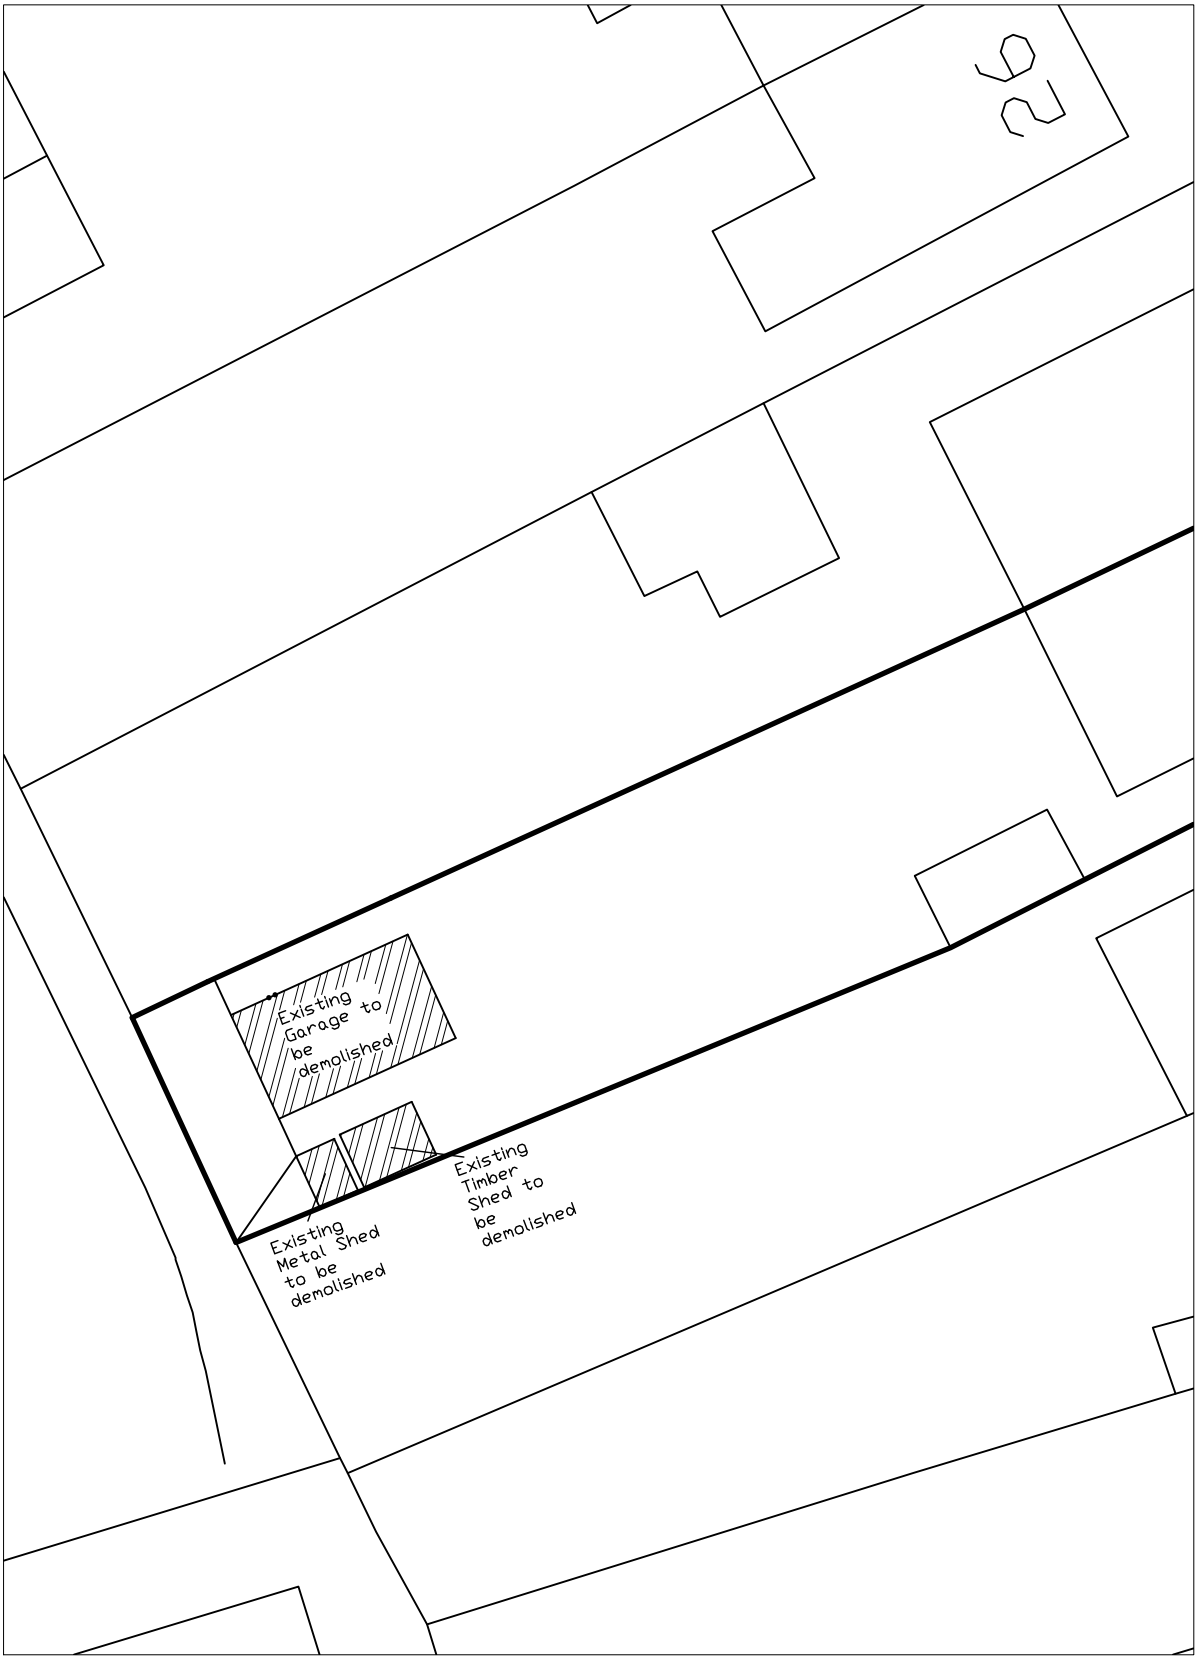


Existing Block Plan 1 : 200

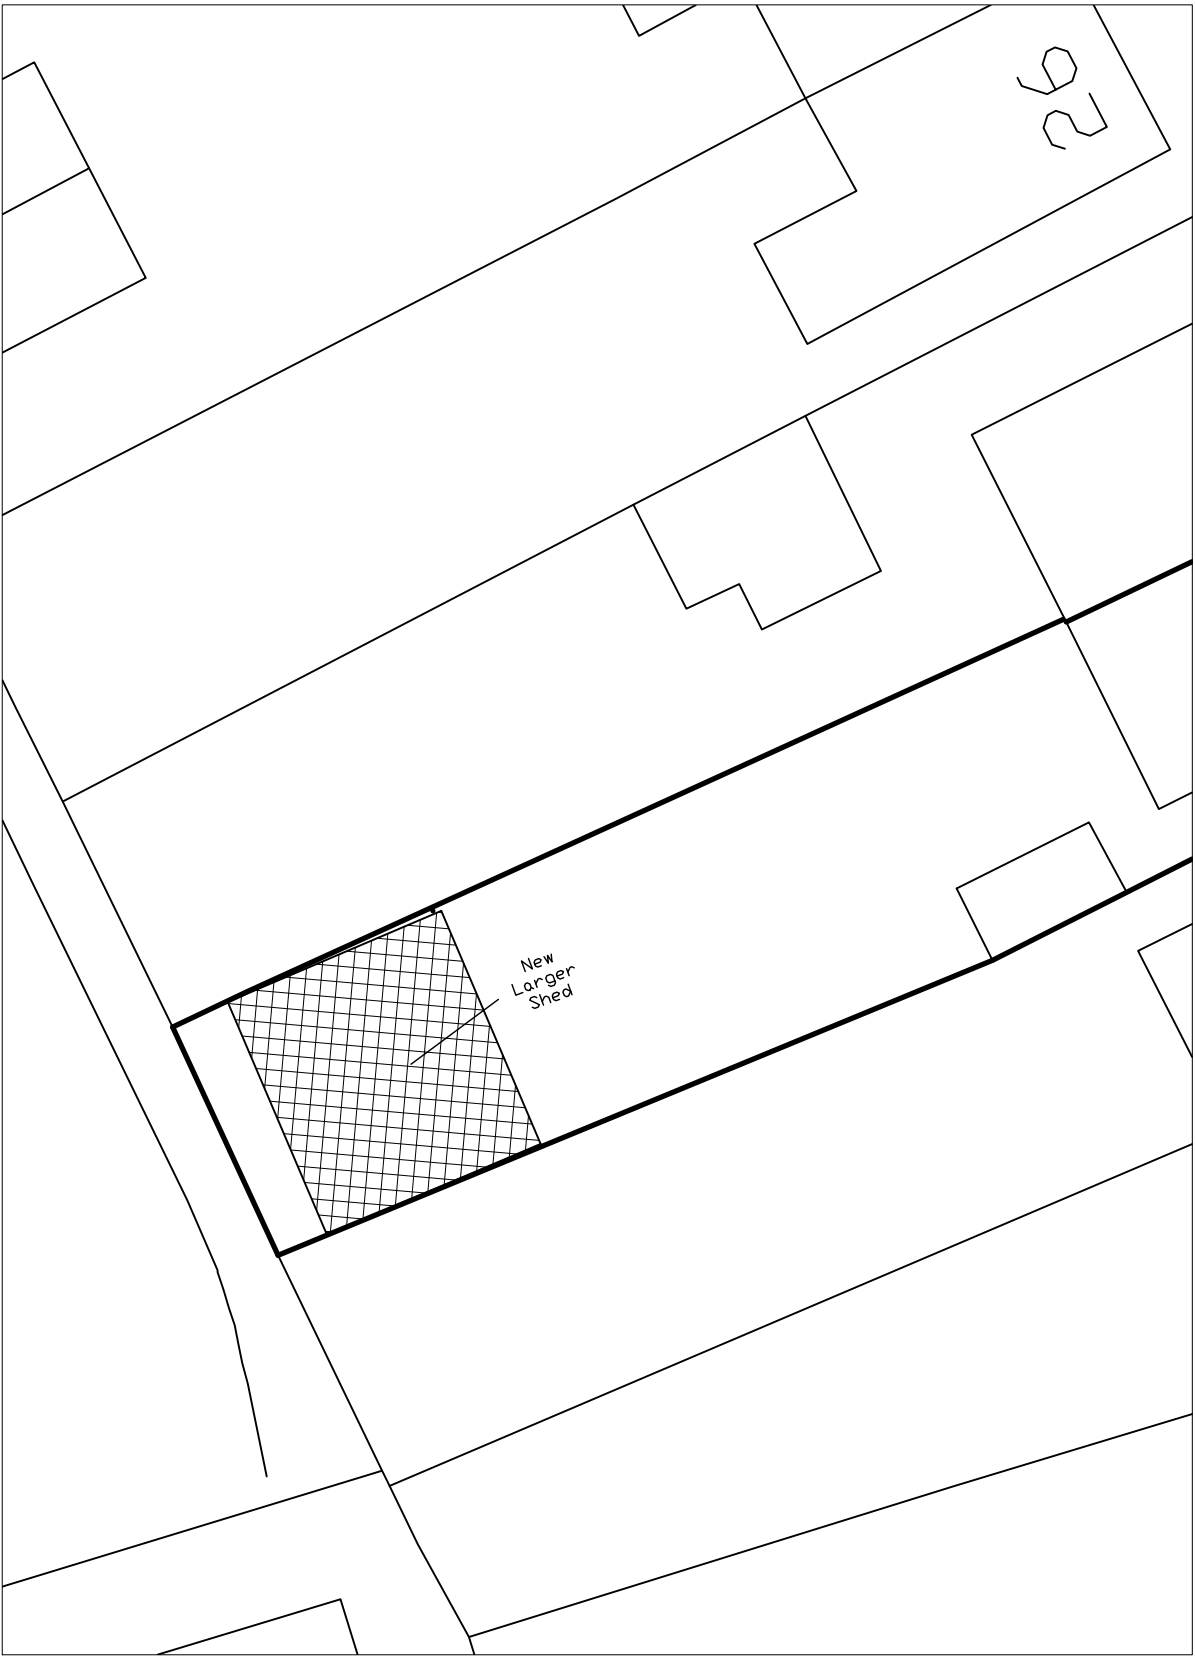

Proposed Block Plan 1 : 200

- NOTES:
1. DO NOT SCALE
 2. DRAWINGS TO BE READ IN CONJUNCTION WITH ALL SERVICES AND STRUCTURAL ENGINEERS DRAWINGS & SPECIFICATIONS.
 3. © COPYRIGHT. DRAWINGS NOT TO BE REPRODUCED OR USED WITHOUT PRIOR WRITTEN CONSENT.

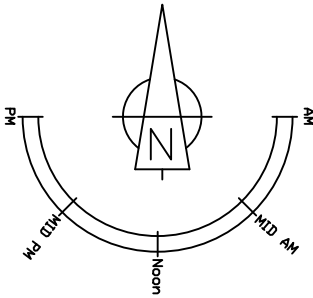

PLANNING

A	25.4.26	Planning Issue	M.S	
REF	DATE	REVISION	DRAWN BY	CHECKED BY

SCALE	DATE	DRAWN BY	CHECKED BY
1:200	25.4.26	M.STOCK	.

DRAWING
Existing and Proposed Block Plan

ADDRESS
22 Giants Grave Road, Briton Ferry, SA11 2LS

PROJECT
**Demolition of existing garage and outbuildings.
Construction of new larger Shed.**

CLIENT
Mr Nigel Parsons

Mark Stock Associates
Surveying, Architectural Design, Project Management
The Third Floor, Langdon House,
Langdon Road
SA1 Swansea Waterfront
Swansea, SA1 8QY



Mob: 07739 100193
E-mail: mark@markstockassociates.co.uk
Web: www.markstockassociates.co.uk

DRG NO	REV
PARSONS/PLAN/02	A

FILE REFERENCE:
TBFILE

XREF FILE REFERENCE:
TBXREF