


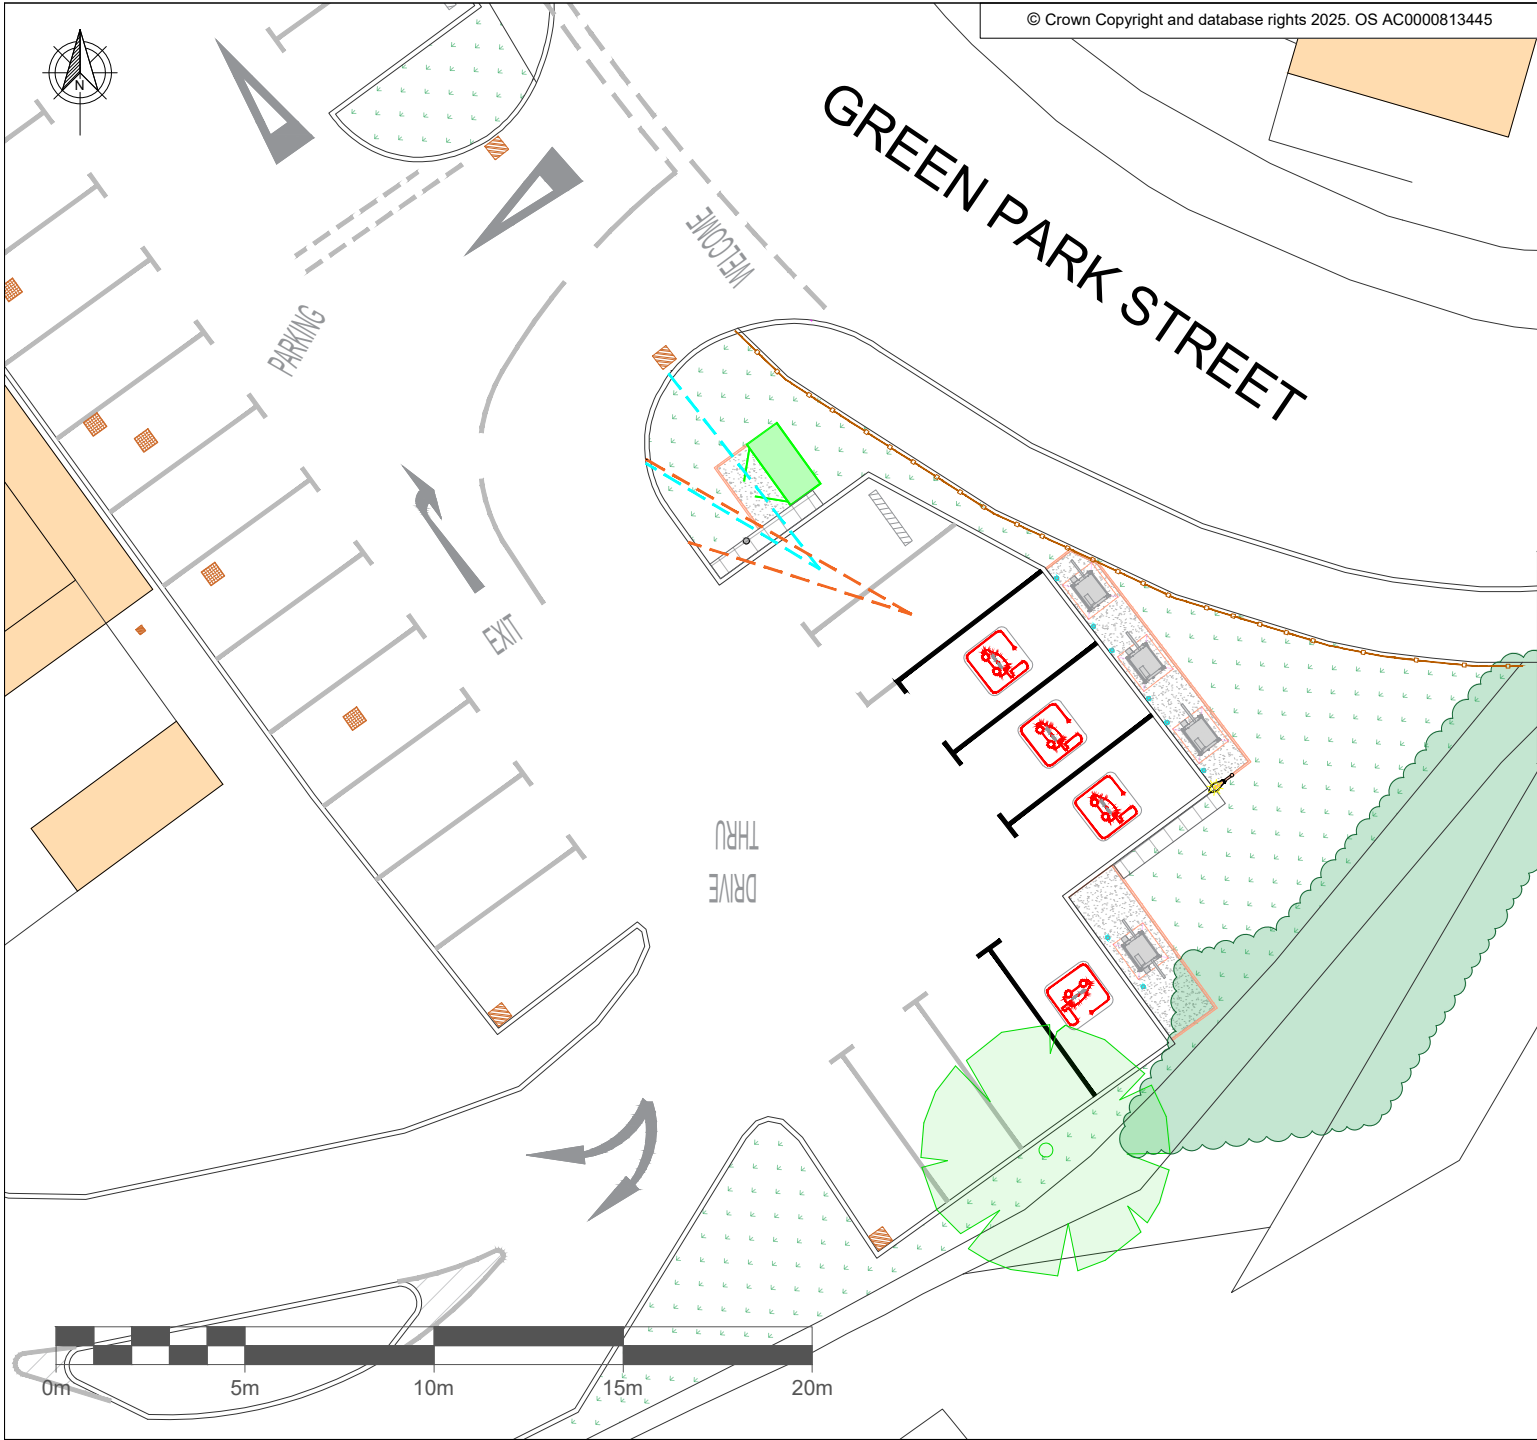

© Crown Copyright and database rights 2025. OS AC0000813445

DETAIL KEY

	Proposed FC18 GRP Feeder Pillar
	Proposed BYD 160kW Charging Unit - Single Arm
	Proposed BYD 160kW Charging Unit - Double Arm
	Proposed Slate Chippings with Concrete Edging Strip
	Existing Wheel Stop
	Proposed Bollard
	Existing Lamppost (approx. location)
	Existing Fence (approx. location)

VISIBILITY ASSESSMENT KEY

	5m & 7.5m Visibility Splay shown from 2.4m back of bay 1 from road edge.
	5m & 7.5m Visibility Splay shown from 2.4m back of bay 2 from road edge.

REV.	DESCRIPTION	REV. BY	APP.	DATE
A	Issued for comment	DB	LH	03/07/26



InstaVolt Ltd, 6 Cedarwood,
Crockford Lane, Chineham Park,
Hampshire, RG24 8WD
© InstaVolt Ltd. 2026

INTERNALLY APPROVED

<u>PROJECT ADDRESS</u> Water Street, Afan Way, Port Talbot, SA12 6LL		<u>Grid Ref.:</u> SJ 66908 10599 <u>Lat, Long:</u> 52.692056 , -2.4910456	
<u>PROJECT NAME</u> MCDONALD'S - PORT TALBOT (EXPANSION) (951)		<u>DRAWN BY</u> DB	
<u>DRAWING TITLE</u> VISIBILITY ASSESSMENT PLAN		<u>SCALE</u> (@A4) 1:200	
<u>DRAWING NO.</u> 10376 - 0985_04		<u>REV.</u> A	

Drawing for illustration only, InstaVolt accept no responsibility for any inaccuracies. This drawing has been prepared by InstaVolt and issued to authorised individuals only. Users should complete their own risk assessments. Drawing to be viewed and printed in colour.