
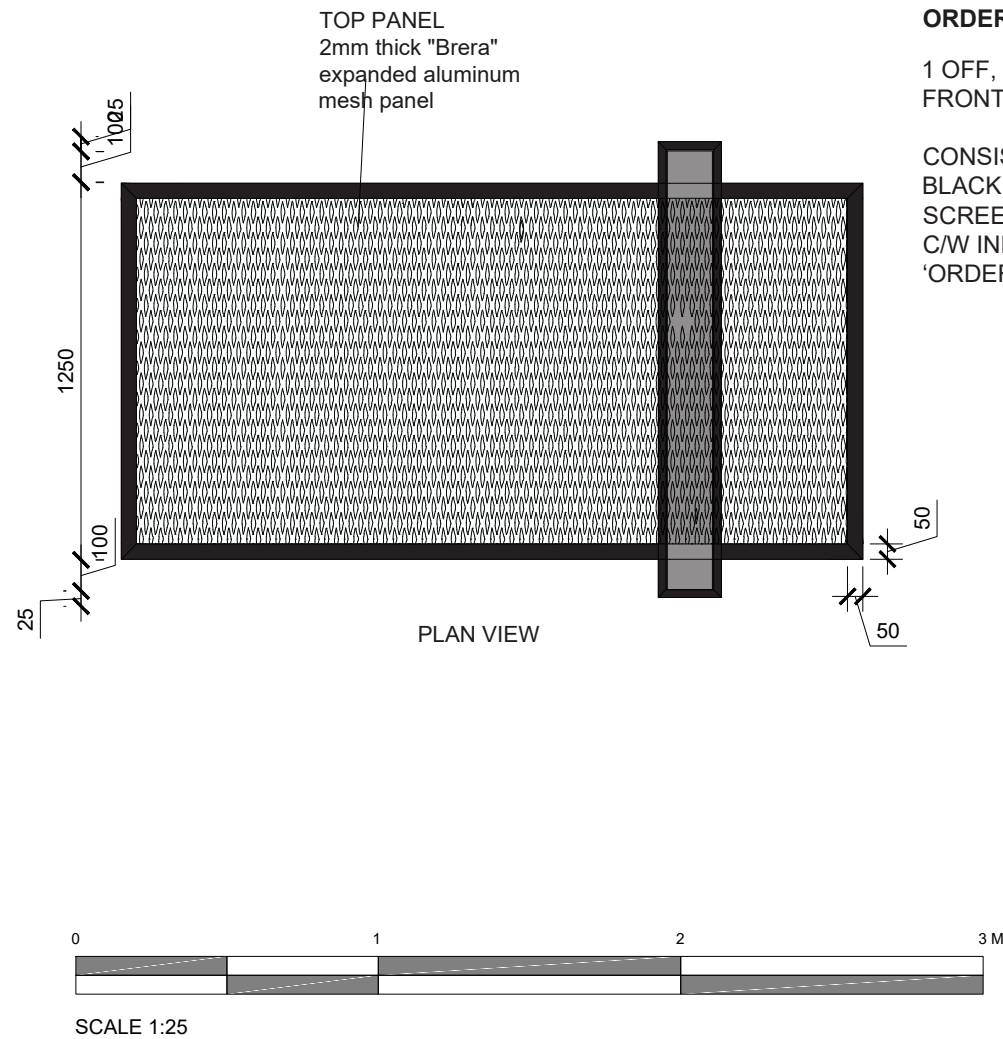


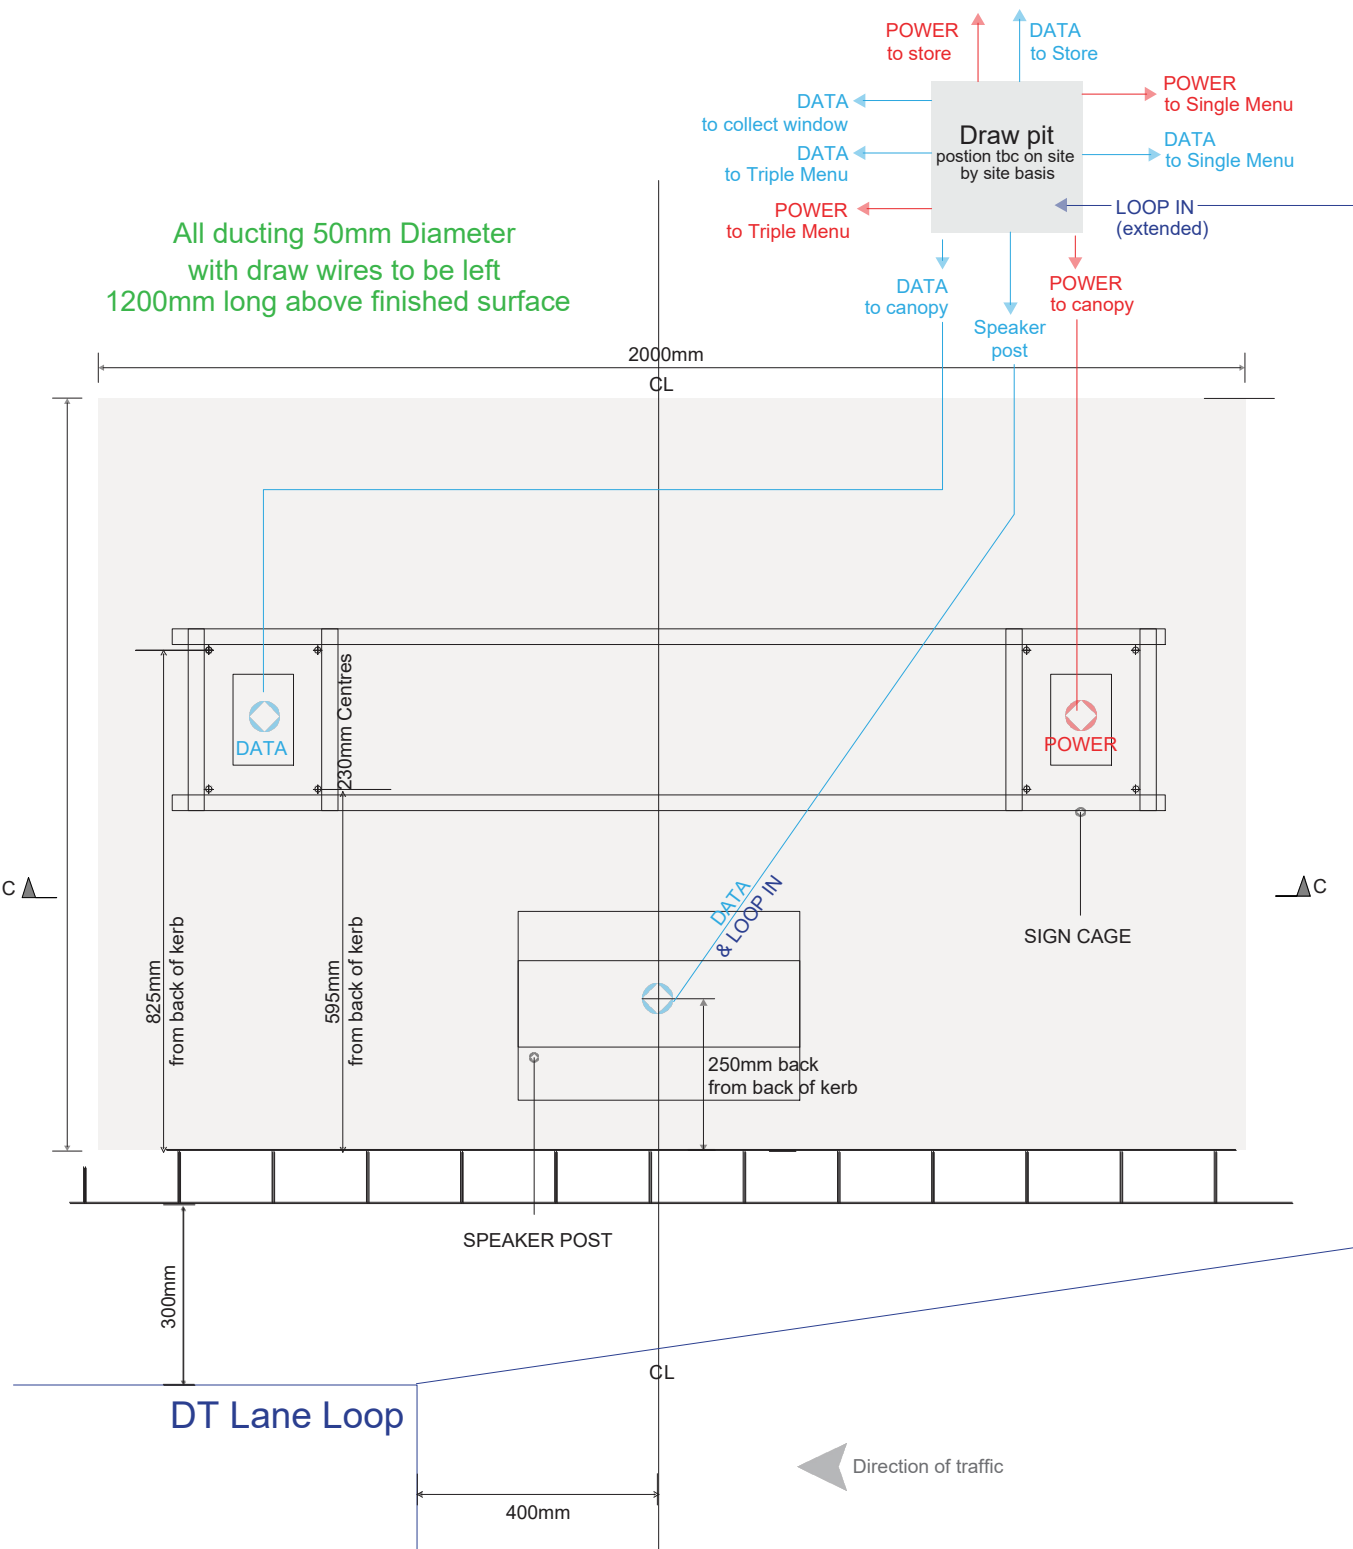


ORDER CANOPY X 1

1 OFF, 3300MM HIGH METAL CANOPY WITH INTEGRATED LED LIGHTING TO ROOF, FRONT AND SIDE MESH ELEMENTS.


CONSISTING OF FOLDED ALUMINIUM FRAME WORK C/W BRERA MESH ALL FINISHED BLACK GREY, RAL 7021 CUT AND FOLDED TO HOUSE/ ACCESS THE DIGITAL ORDER SCREEN (ISSUED BY OTHERS) AND FINISHED TO MATCH BLACK GREY, RAL 7021 C/W INDIVIDUAL 30MM THICK ILLUMINATED WHITE FACED ACYLIC LETTERS TO READ 'ORDER HERE' INSTALLED TO LEADING EDGE.

Speaker canopy

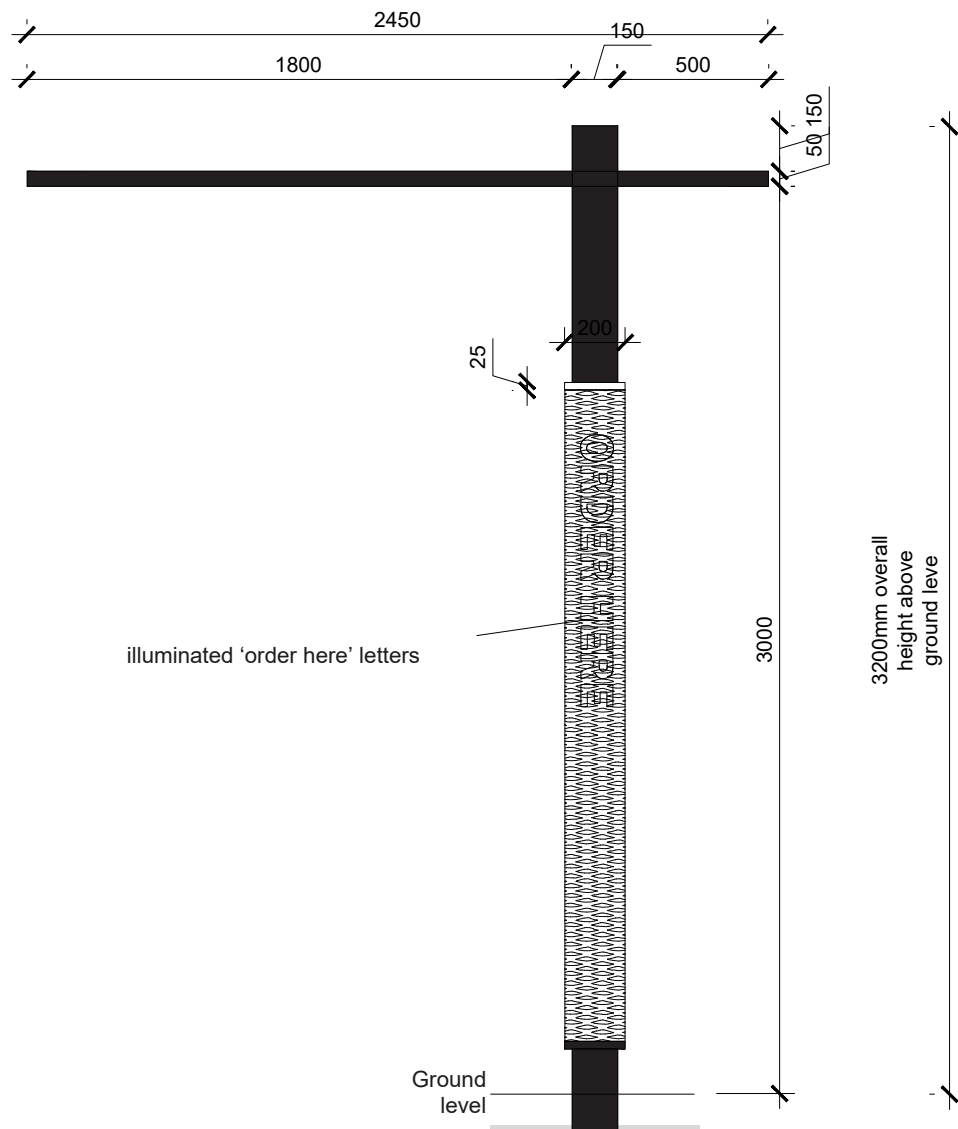


SIDE VIEW

5 ORDER CANOPY

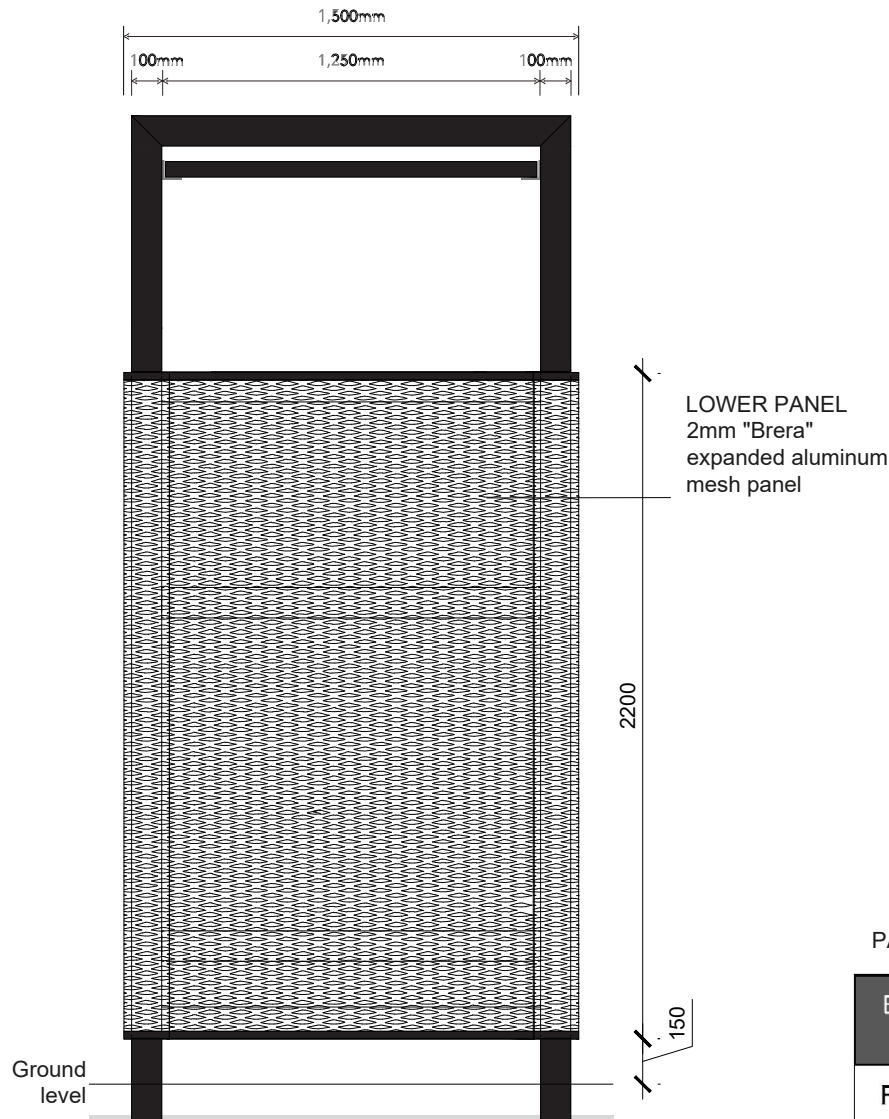

FRONT VIEW

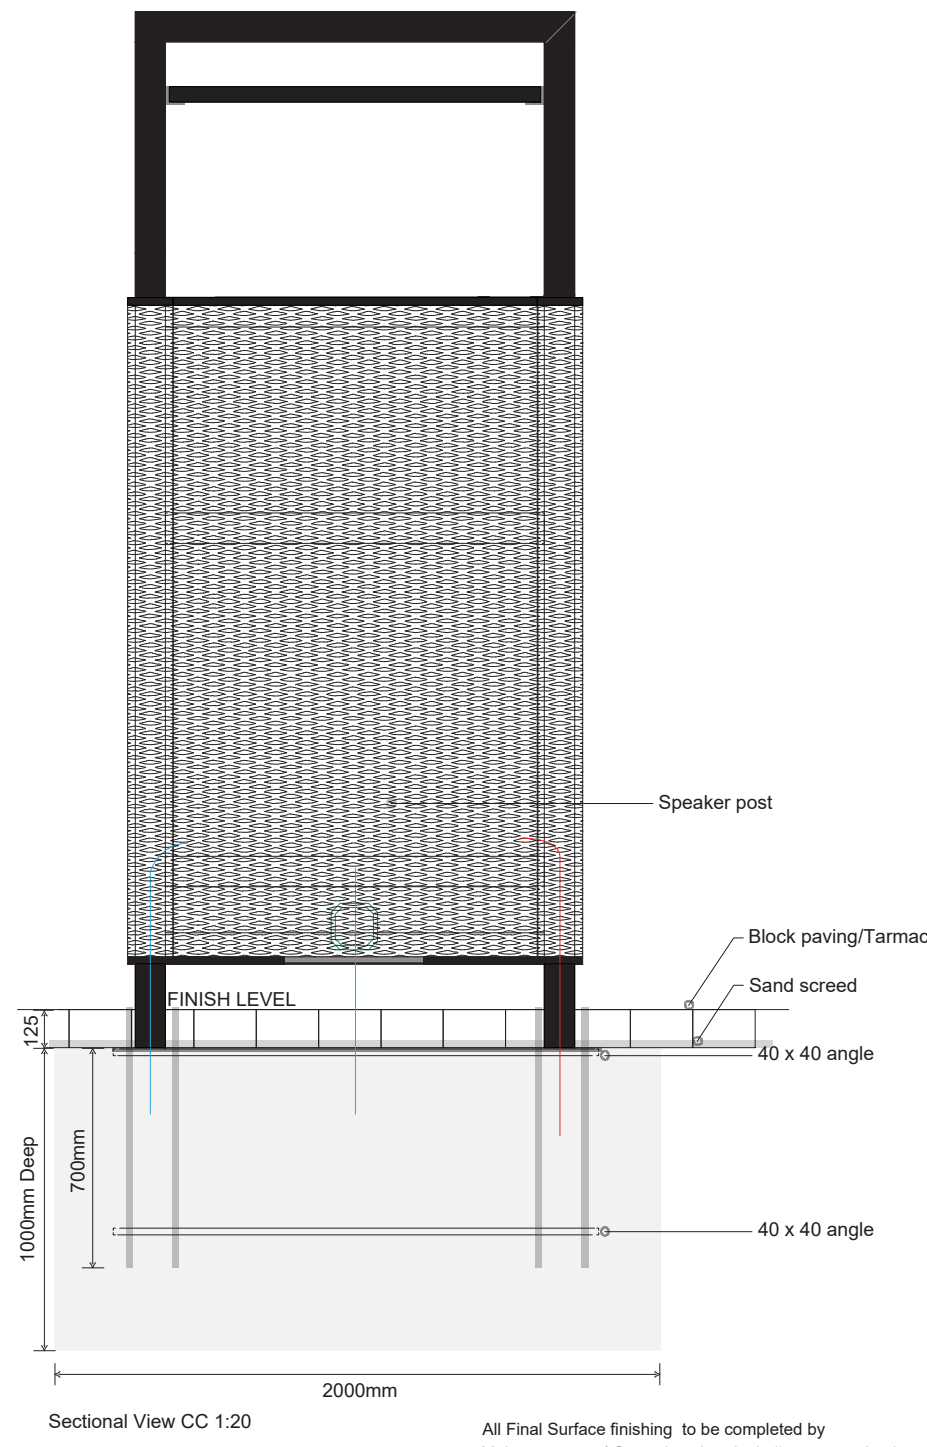

Sectional View CC 1:20

All Final Surface finishing to be completed by Main contractor / Ground worker. Including any cutting in around signs at juncture points and adaptation of position if requested by Starbucks/ Franchisee during inspection

Notes
Refer to contractors designs for detail of construction



STARBUCKS®

ADVERTISING APPLICATION

Rev.	Description	By	Date

OLA

OPFER LOGAN ARCHITECTS

130 CUBIE STREET | GLASGOW | G40 2AF
T : (0141) 332 9300 F : (0141) 342 2299 E : info@olarchitects.com

Client MAGIC BEAN

Project STARBUCKS DRIVE-THRU

BARROW YARD, AFAN WAY, PORT TALBOT SA12 6LL

Title DT ORDER CANOPY

Project No. 22616

Scale 1:25 @ A2

Drawing No. SIGN-05

Date JUNE 2026

Drawn By: BS Checked By: DW

COPYRIGHT OF DESIGN & DRAWING RESERVED
UNAUTHORISED COPYING, DISTRIBUTION OR RECEIPT OF THIS DRAWING
WITHOUT THE WRITTEN CONSENT OF OLA LTD MAY CONSTITUTE AN
INFRINGEMENT OF COPYRIGHT. IF IN DOUBT PLEASE CONTACT OLA LTD