




7 355mm Wordmark surface mounted internally illuminated

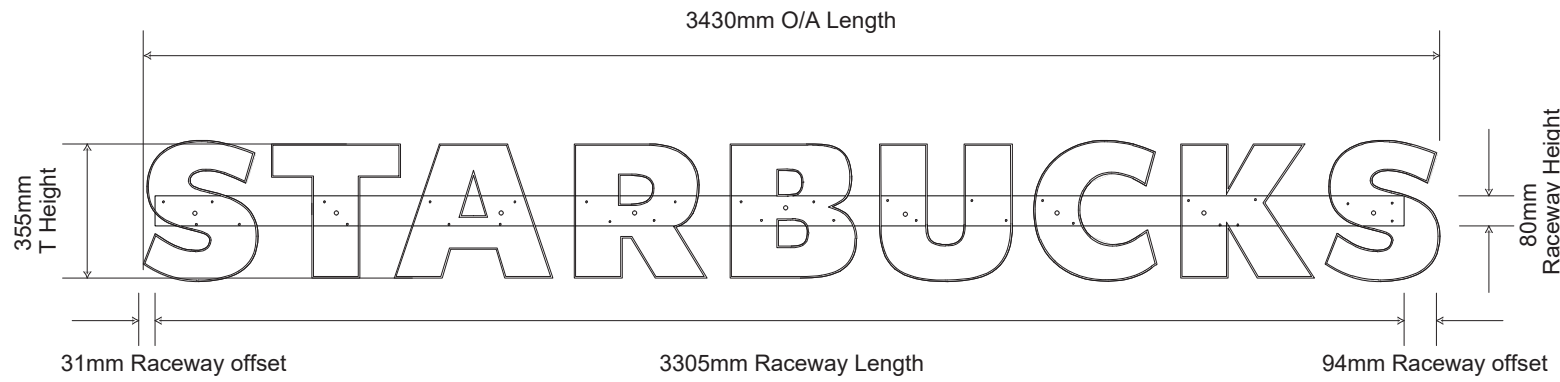

8 3 off Reverse applied, frosted vinyl to drive thru window

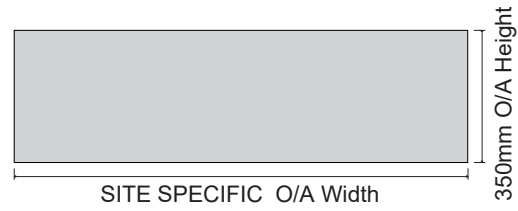


9 1000mm External Single Sided Roundel

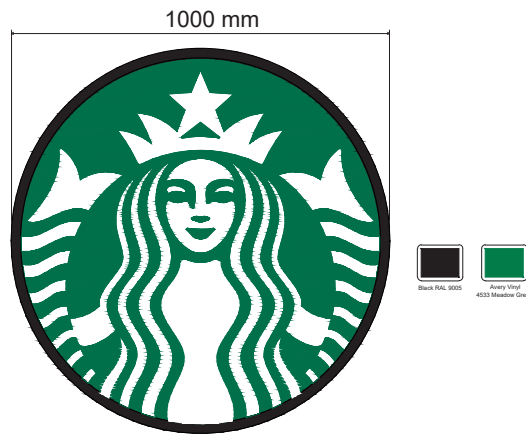


10 Built up Acrylic Drive Thru Text


5mm Opal face, 3mm clear returns.
10mm foamex with white face & black returns.
Letter returns finished white then black externally using block out vinyl.
LEDs mounted within letter can to provide even illumination throughout full face.
Letters mounted onto Foamex backray c/w aluminium backs.
All mounted to black raceways.

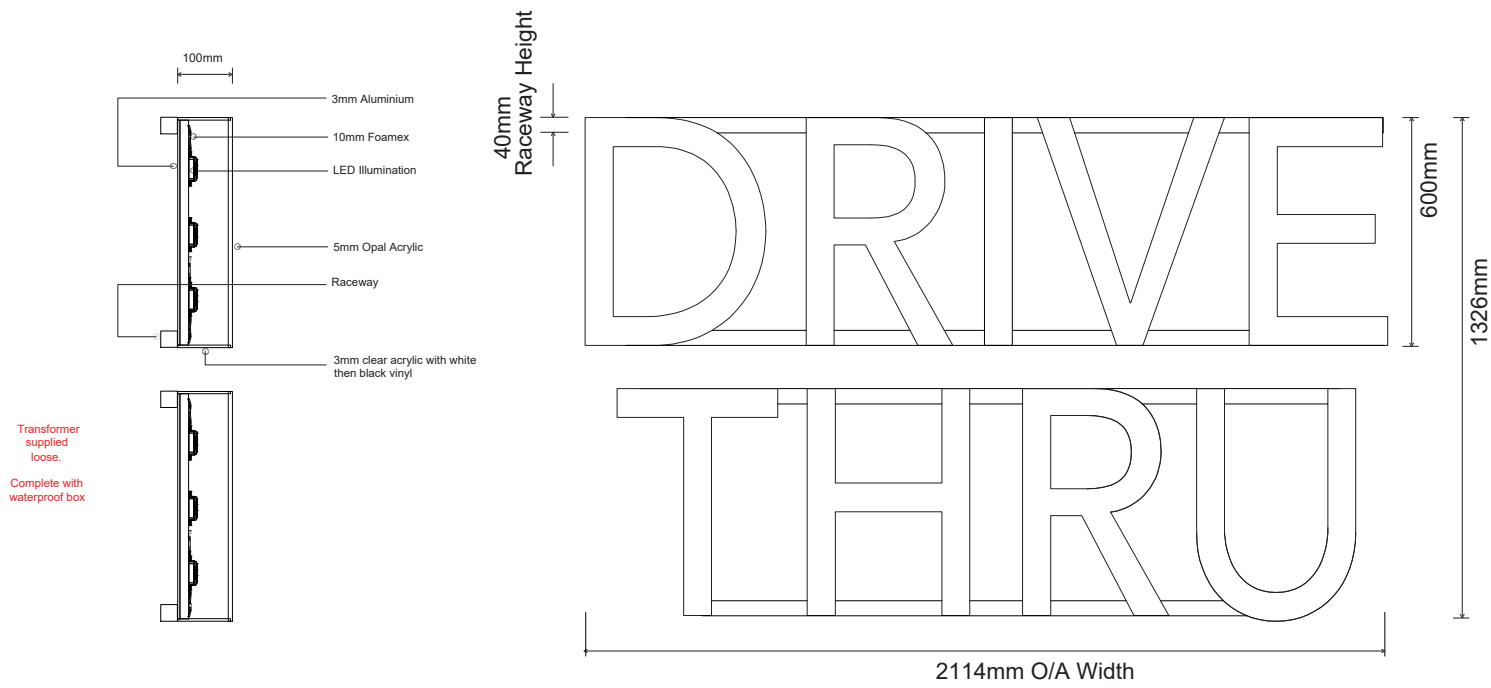


12 900mm External Single Sided Roundel

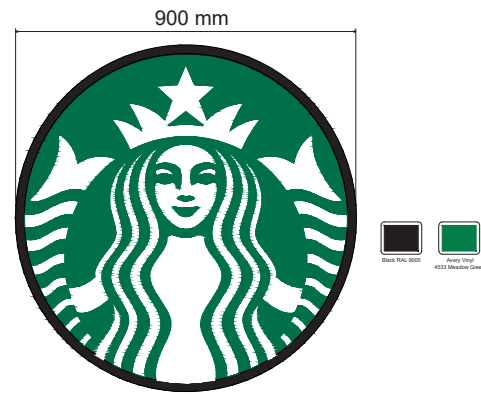

Typical Section of wordmark - 1:5

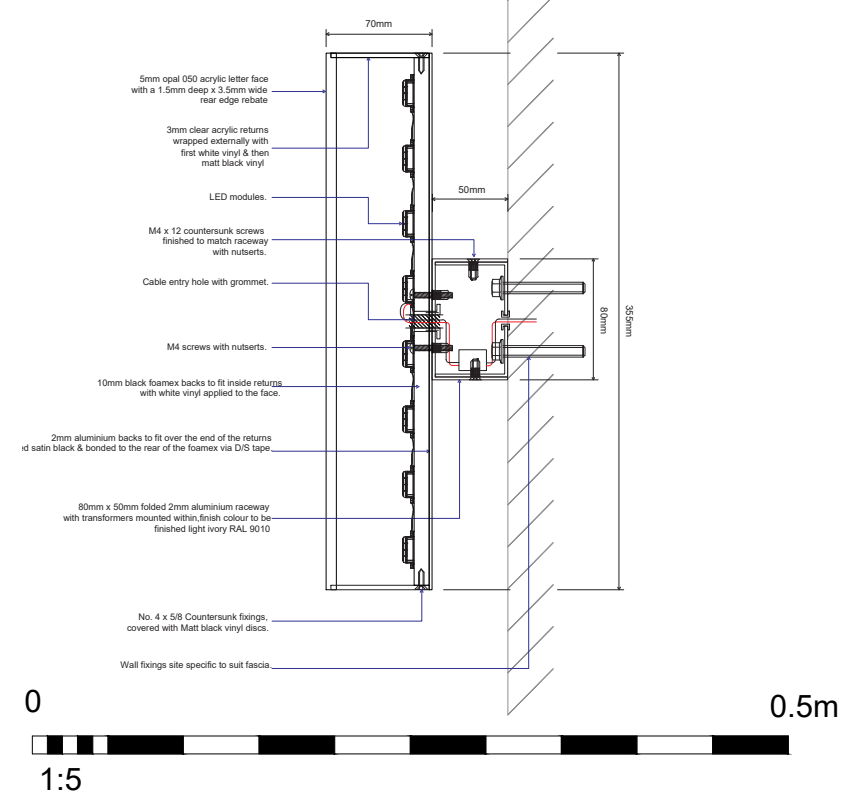

Typical Section of Roundel - 1:10

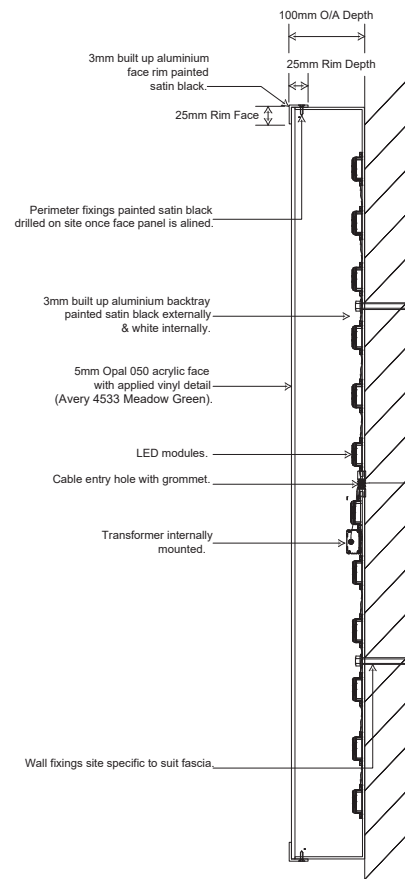

STARBUCKS®

ADVERTISING APPLICATION

Rev.	Description	By	Date

OLA

OPFER LOGAN ARCHITECTS

130 CUBIE STREET | GLASGOW | G40 2AF
T : (0141) 332 9300 F : (0141) 342 2299 E : info@olarchitects.com

Client MAGIC BEAN

Project STARBUCKS DRIVE-THRU
BARROW YARD, AFAN WAY, PORT TALBOT SA12 6LL

Title SIGNS

Project No. 22616

Scale AS SHOWN @ A2

Drawing No. SIGN-06 Rev.

Date JUNE 2026

Drawn By. BS Checked By: DW

COPYRIGHT OF DESIGN & DRAWING RESERVED
UNAUTHORISED COPYING, DISTRIBUTION OR RECEIPT OF THIS DRAWING
WITHOUT THE WRITTEN CONSENT OF OLA LTD MAY CONSTITUTE AN
INFRINGEMENT OF COPYRIGHT. IF IN DOUBT PLEASE CONTACT OLA LTD

