


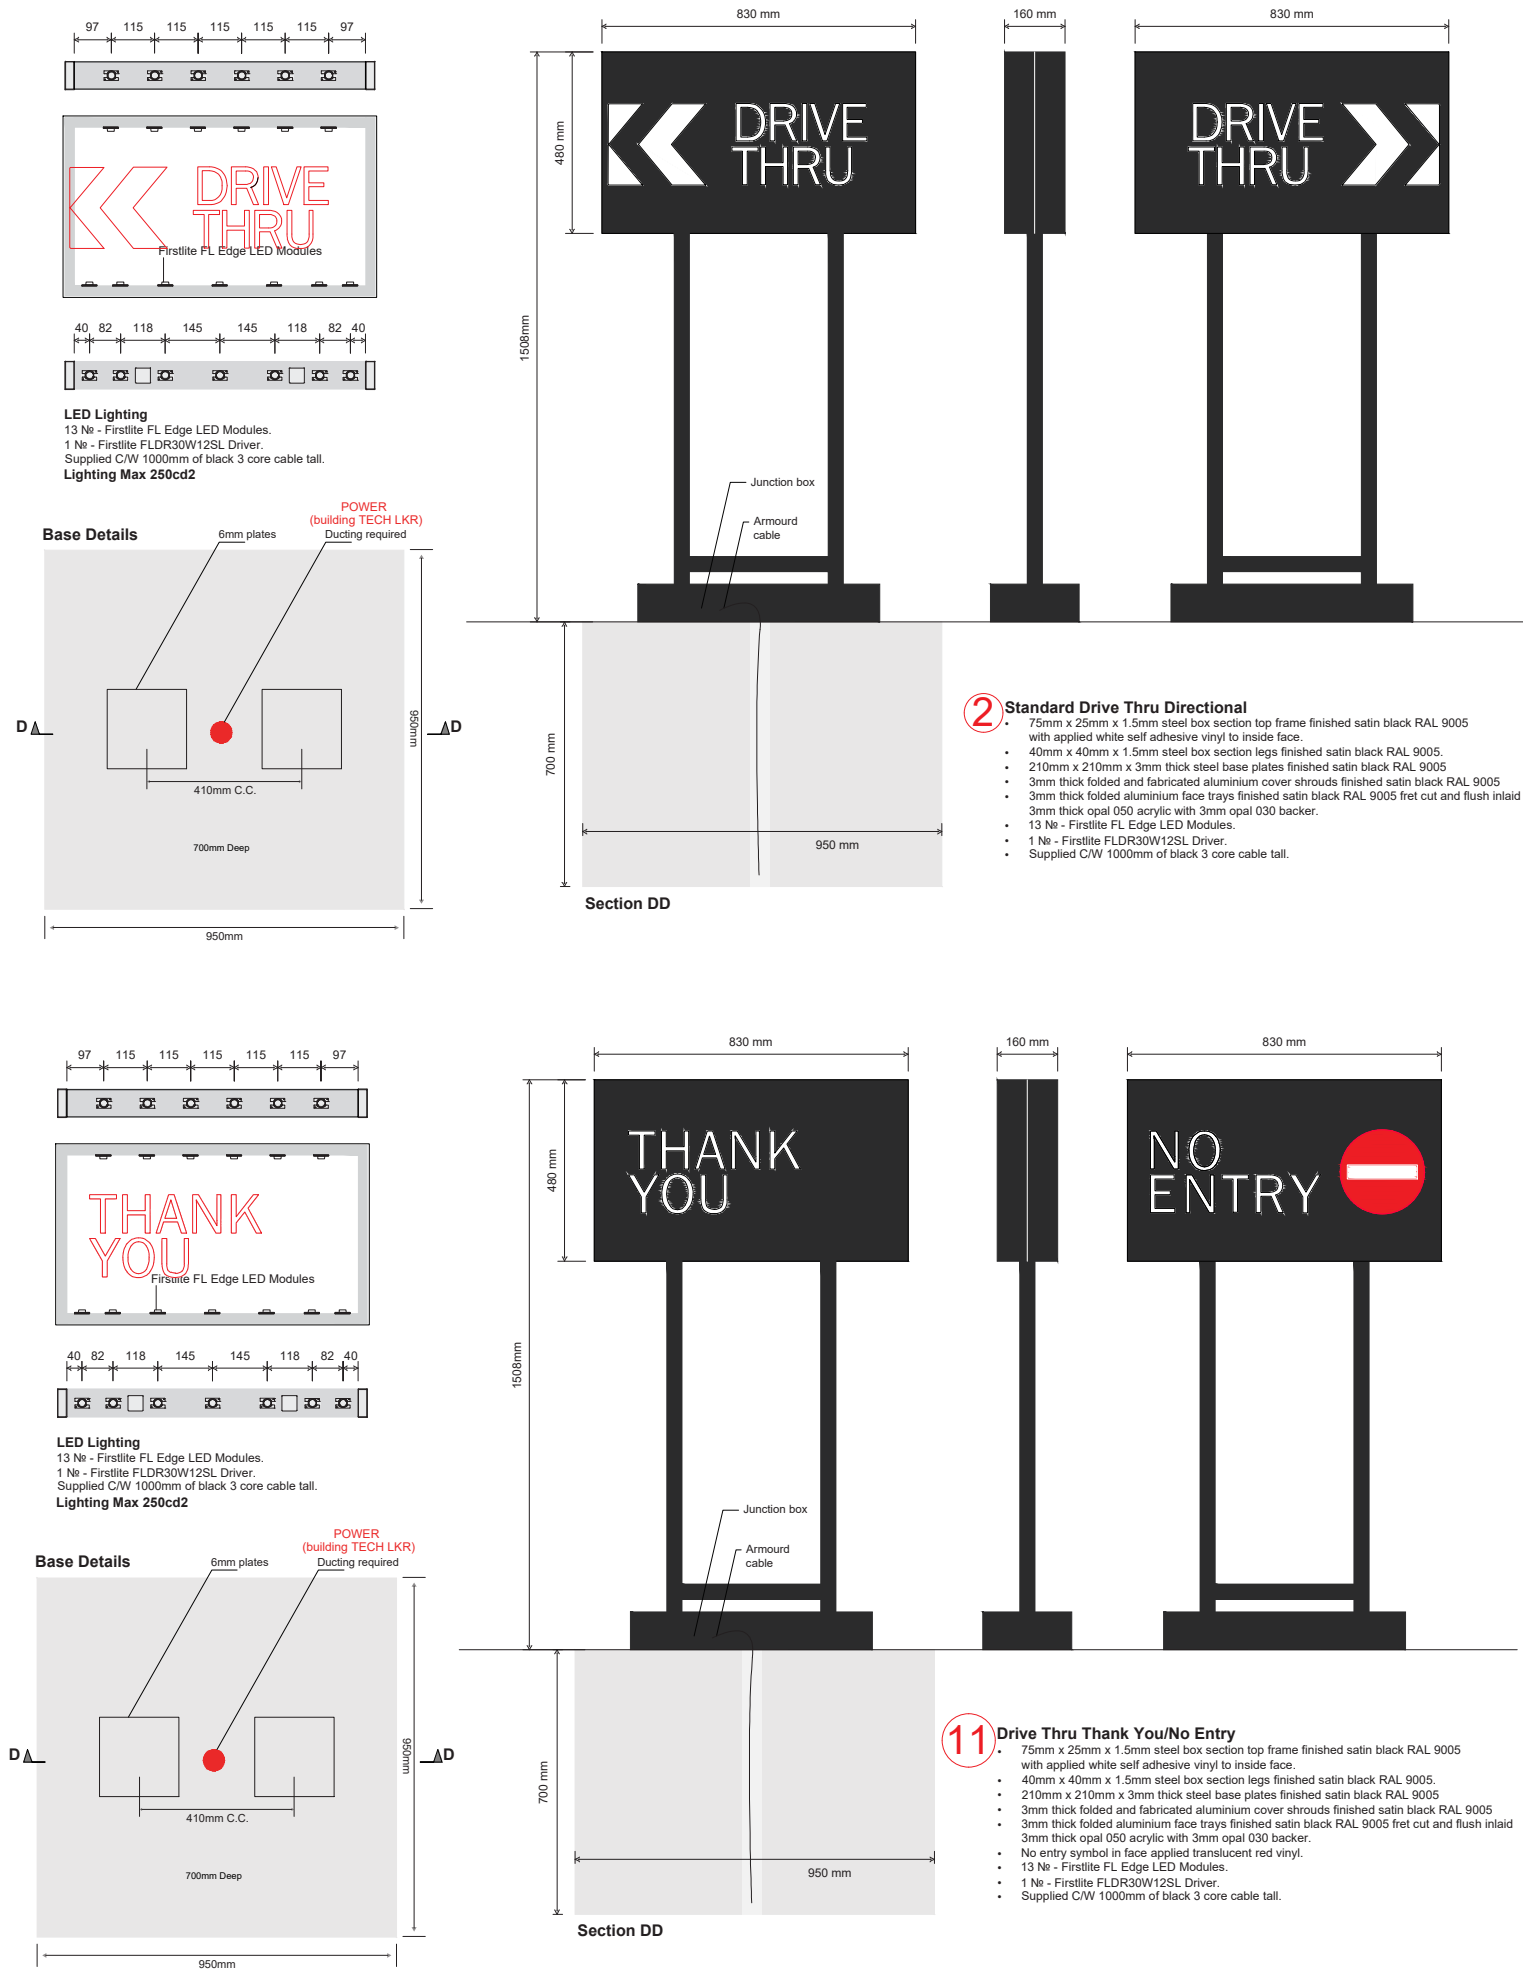

ADVERTISING APPLICATION

Rev.	Description	By	Date

OLA

OPFER LOGAN ARCHITECTS

130 CUBIE STREET | GLASGOW | G40 2AF
T : (0141) 332 9300 F : (0141) 342 2299 E : info@olarchitects.com

Client	MAGIC BEAN
Project	STARBUCKS DRIVE-THRU BARROW YARD, AFAN WAY, PORT TALBOT SA12 6LL
Title	DT DIRECTIONAL SIGNS
Project No.	22616
Scale	1:20 @ A2
Drawing No.	SIGN-02
Date	JUNE 2026

Drawn By: BS Checked By: DW
COPYRIGHT OF DESIGN & DRAWING RESERVED
UNAUTHORISED COPYING, DISTRIBUTION OR RECEIPT OF THIS DRAWING
WITHOUT THE WRITTEN CONSENT OF OLA LTD MAY CONSTITUTE AN
INFRINGEMENT OF COPYRIGHT. IF IN DOUBT PLEASE CONTACT OLA LTD