Notes

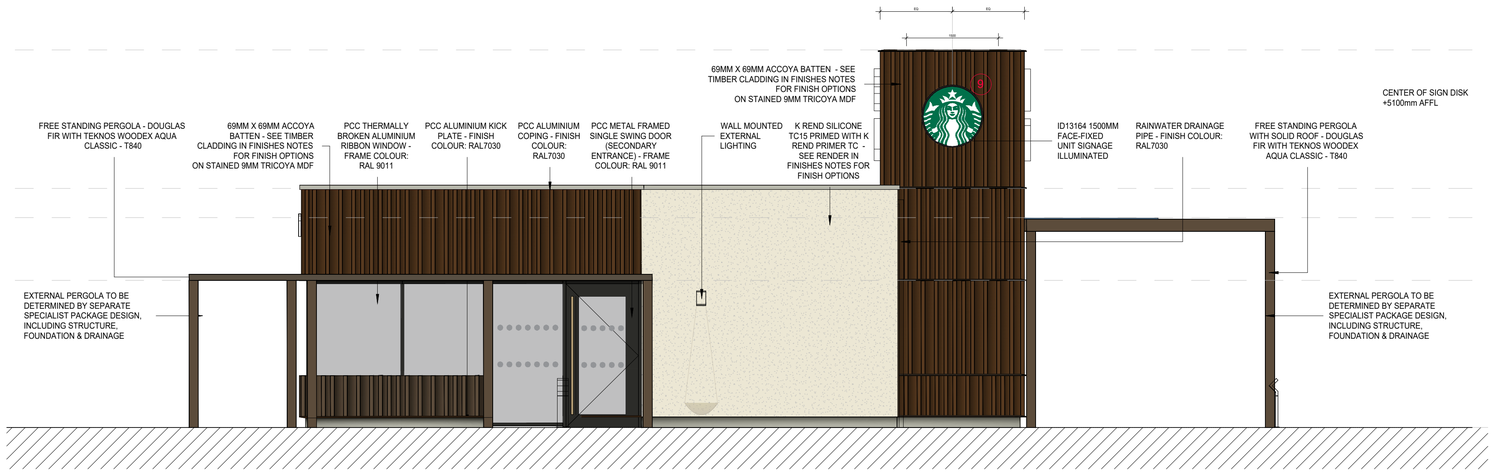

PROPOSED EAST ELEVATION

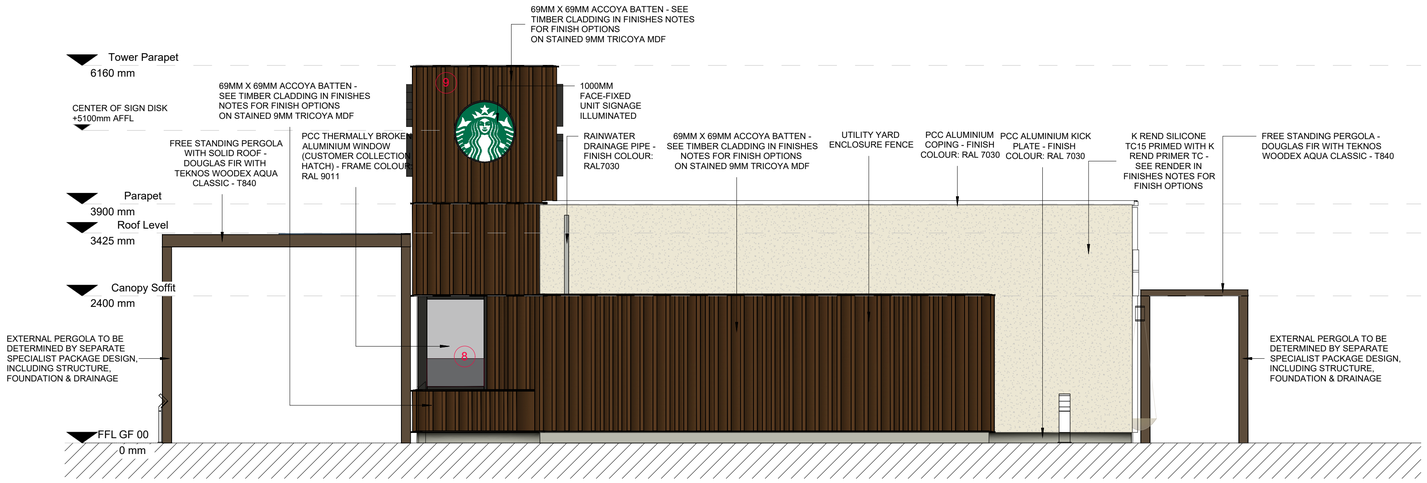

PROPOSED WEST ELEVATION

ELEVATIONS AS PROPOSED 1:50

NOTE- DRAWING TO BE READ WITH CONJUNCTION WITH SIGN DETAILS

0 5m
1:50

STARBUCKS®

ADVERTISING APPLICATION

Rev.	Description	By	Date

OLA
OPFER LOGAN ARCHITECTS
130 CUBIE STREET | GLASGOW | G40 2AF
T : (0141) 332 9300 F : (0141) 342 2299 E : info@olarchitects.com

Client MAGIC BEAN

Project STARBUCKS DRIVE-THRU
BARROW YARD, AFAN WAY, PORT TALBOT SA12 6LL

Title ELEVATIONS

Project No. 22616

Scale 1:50 @ A1

Drawing No. E-02 Rev. --

Date JUNE 2026

Drawn By. BS Checked By: DW

COPYRIGHT OF DESIGN & DRAWING RESERVED
UNAUTHORISED COPYING, DISTRIBUTION OR RECEIPT OF THIS DRAWING WITHOUT THE WRITTEN CONSENT OF OLA LTD MAY CONSTITUTE AN INFRINGEMENT OF COPYRIGHT. IF IN DOUBT PLEASE CONTACT OLA LTD