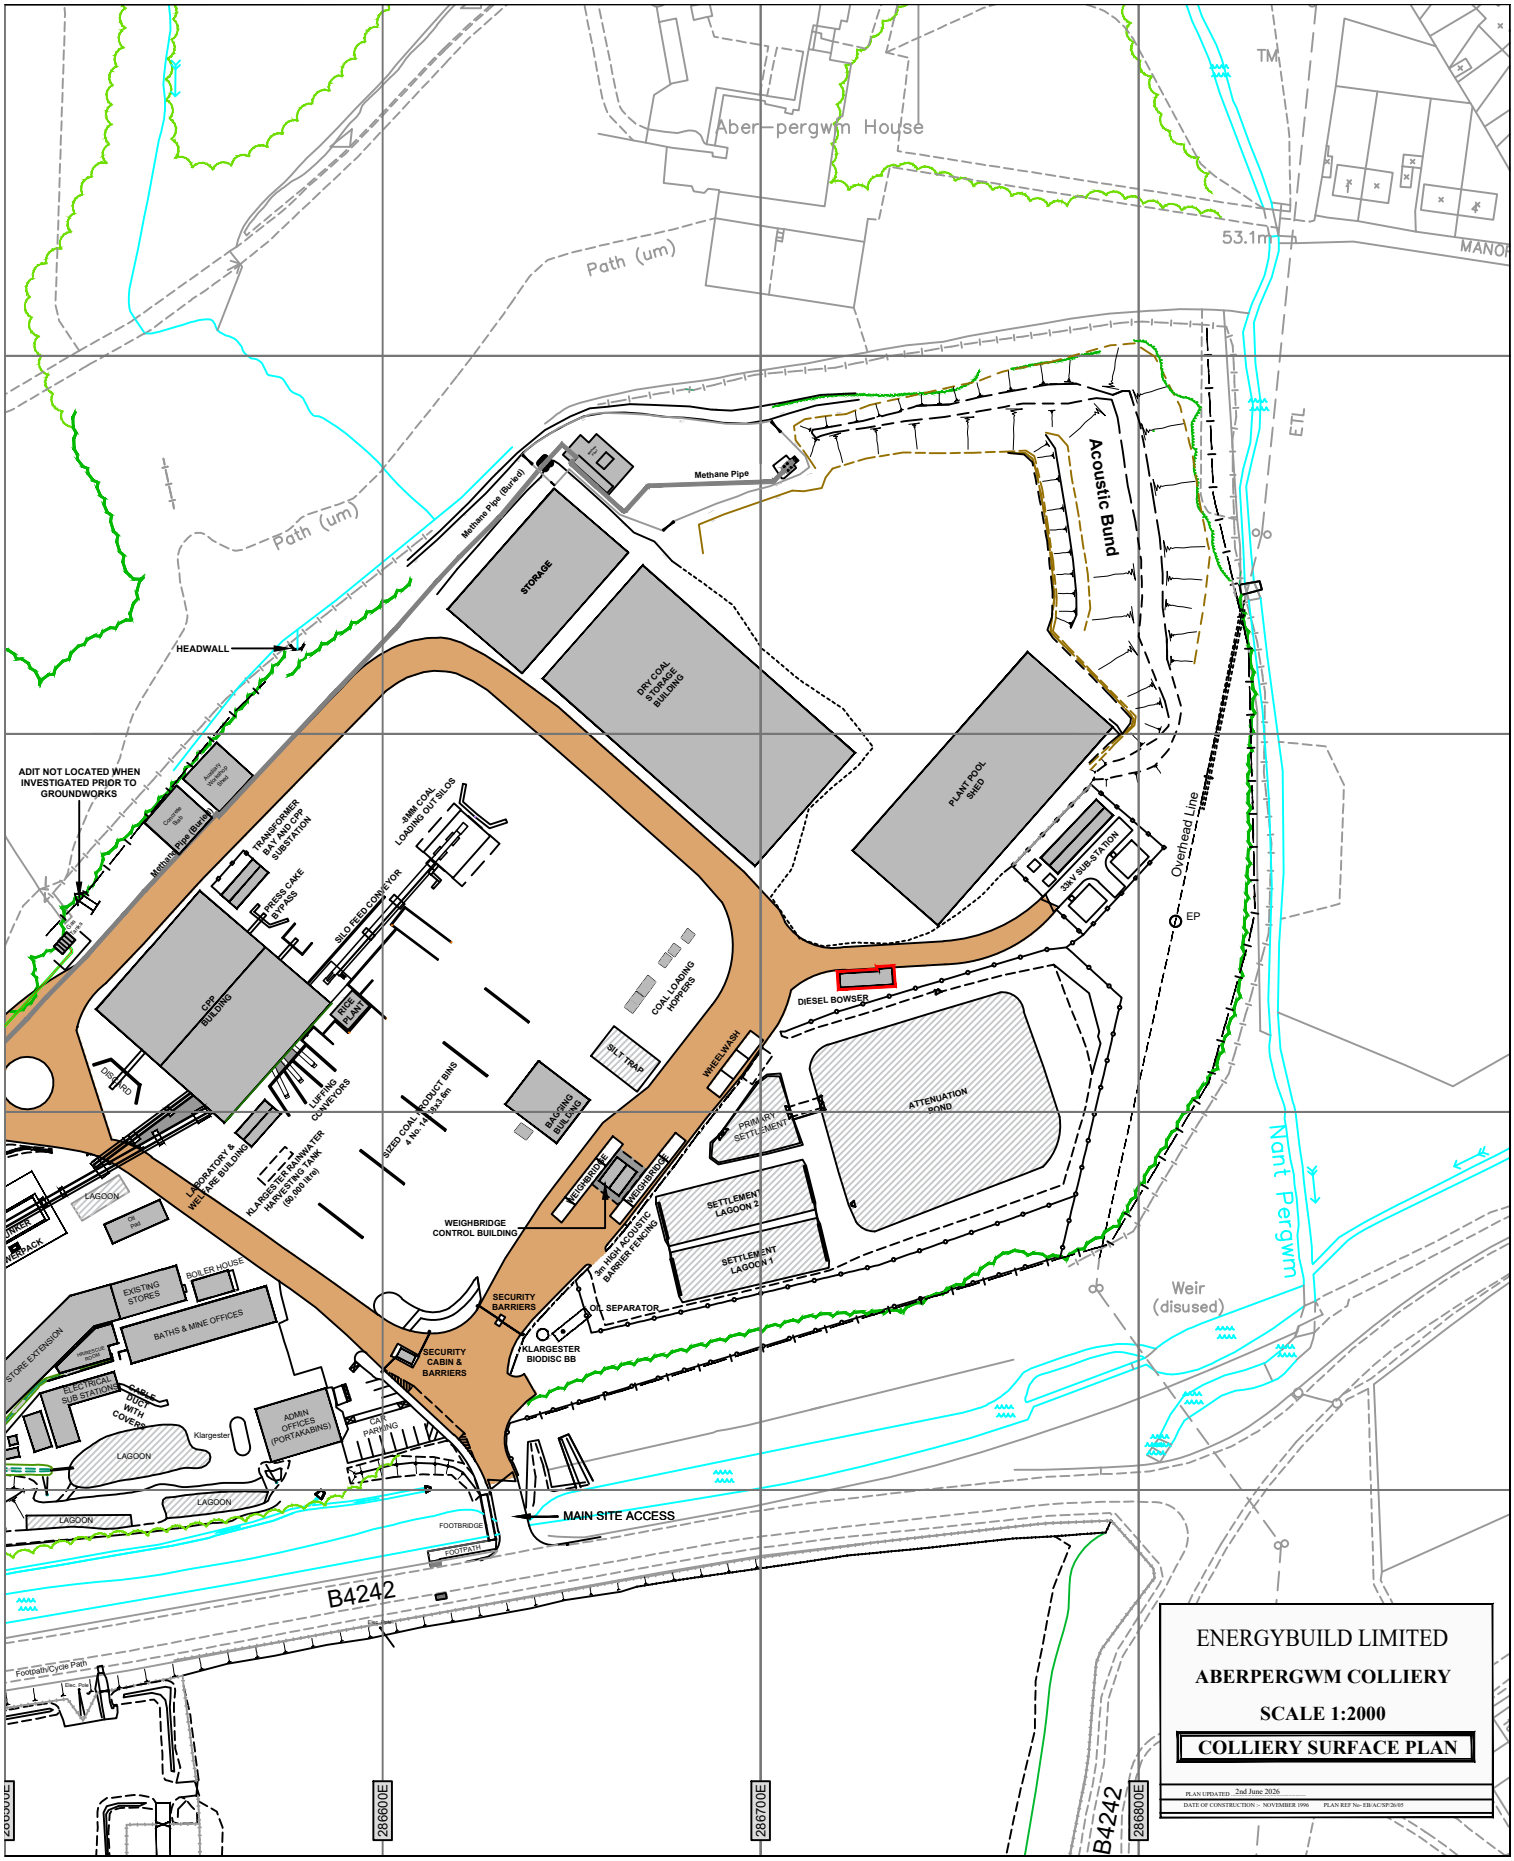

ENERGYBUILD LIMITED

ABERPERGWM COLLIERY

SCALE 1:2000

COLLIERY SURFACE PLAN

PLAN UPDATED 2nd June 2026

DATE OF CONSTRUCTION :- NOVEMBER 1996 PLAN REF No- EB/ACSP/26/05