


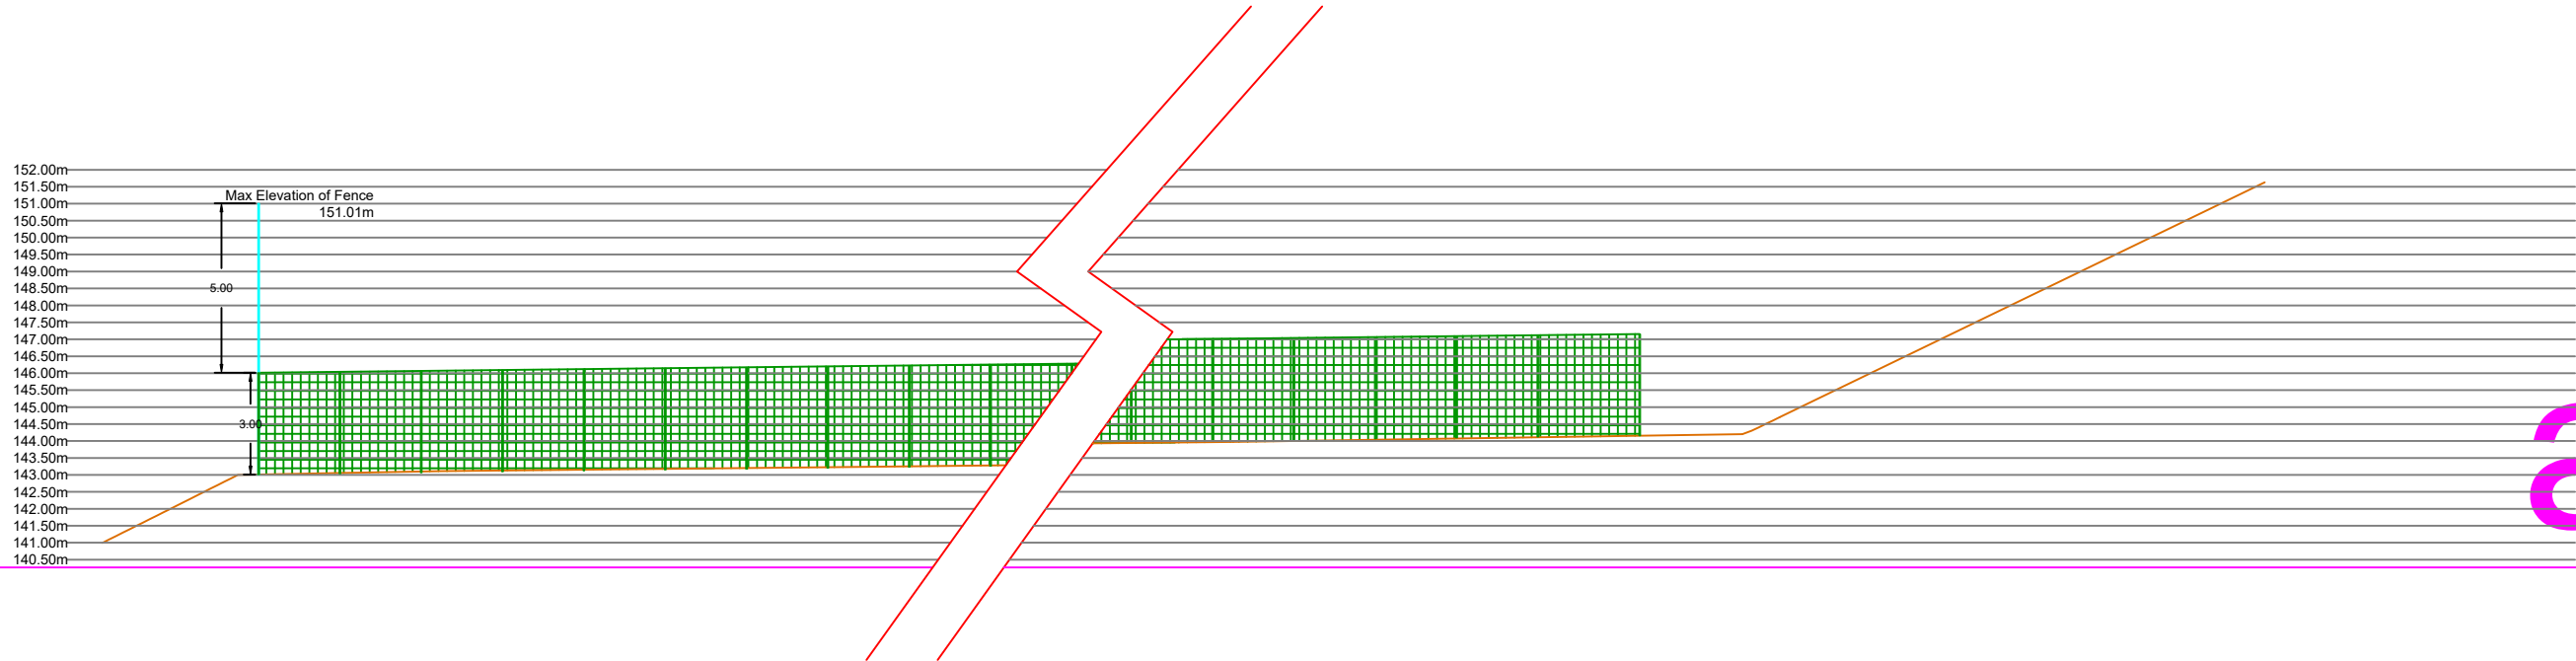

Official partner of the FAW

 SOUTH WALES SPORTS GROUNDS Est. 1964 Summerleaze Acres, Pill Street, Magor Monmouthshire, NP26 3DE TEL: 01633 880493 EMAIL: info@swsgl.co.uk Regisitered address as above Reg no. 832363		THIS DRAWING WAS DRAWN BY SOUTH WALES SPORTS GROUNDS AND IS CORRECT TO THE COMPANIES KNOWLEDGE DO NOT SCALE FROM THIS DRAWING CONTRACTORS MUST CHECK ALL DIMENSIONS ON SITE. ANNOTATED DIMENSIONS MAY REFLECT INACCURATELY ON SITE. ANY NOTICED DISCREPANCIES MUST BE REPORTED IMMEDIATELY TO SOUTH WALES SPORTS GROUND CONTRACTORS LTD. CONTRACTORS TO REFER TO THE SPECIFICATION BY DEFAULT. RESIDUAL RISKS ARE NOT HIGHLIGHTED IN THIS DRAWING AND FURTHER INFORMATION SHOULD BE SOUGHT ALWAYS CHECK FOR LATER REVISIONS OF THIS DRAWING		<table><tr><th>REV</th><th>DATE</th><th>DESCRIPTION</th><th>DRAWN</th><th>APP.</th></tr><tr><td>P01</td><td>17-06-2026</td><td>Issued for Approval</td><td>OR</td><td>MD</td></tr><tr><td></td><td></td><td></td><td></td><td></td></tr></table>	REV	DATE	DESCRIPTION	DRAWN	APP.	P01	17-06-2026	Issued for Approval	OR	MD						<table><tr><th colspan="2">KEY</th></tr><tr><td> </td><td>Ground Level</td></tr><tr><td> </td><td>Existing Fencing</td></tr><tr><td> </td><td>Additional 5m Ball stop Netting</td></tr></table>	KEY			Ground Level		Existing Fencing		Additional 5m Ball stop Netting	<table><tr><th colspan="2">NOTES</th></tr><tr><td colspan="2">Elevation of Surrounding House not able to be determined from information available.</td></tr></table>	NOTES		Elevation of Surrounding House not able to be determined from information available.		<table><tr><td>JOB NO :</td><td>C0034</td><td>DRAWING NUMBER :</td><td>C0034-CFSN-P01-FE-300</td><td>BIM NUMBER: (IF APPLICABLE)</td><td>N/A</td></tr><tr><td>DRWG DATE:</td><td>17/06/2026</td><td colspan="4" rowspan="2">PROJECT TITLE : Cefn Saeson - Additional Fencing</td></tr><tr><td>DRAWN BY:</td><td>OR</td></tr><tr><td>APRVD BY:</td><td>MD</td><td colspan="4" rowspan="2">DRAWING TITLE : Fencing Side Elevation</td></tr><tr><td>SCALE:</td><td>NTS</td></tr><tr><td>PRINTED AT:</td><td>A3</td><td colspan="2">REVISION P01</td><td colspan="2">STATUS Information</td></tr><tr><td></td><td></td><td colspan="4"></td></tr></table>	JOB NO :	C0034	DRAWING NUMBER :	C0034-CFSN-P01-FE-300	BIM NUMBER: (IF APPLICABLE)	N/A	DRWG DATE:	17/06/2026	PROJECT TITLE : Cefn Saeson - Additional Fencing				DRAWN BY:	OR	APRVD BY:	MD	DRAWING TITLE : Fencing Side Elevation				SCALE:	NTS	PRINTED AT:	A3	REVISION P01		STATUS Information							
REV	DATE	DESCRIPTION	DRAWN	APP.	
P01	17-06-2026	Issued for Approval	OR	MD	
KEY	
	Ground Level	
	Existing Fencing	
	Additional 5m Ball stop Netting	
NOTES	
Elevation of Surrounding House not able to be determined from information available.	
JOB NO :	C0034	DRAWING NUMBER :	C0034-CFSN-P01-FE-300	BIM NUMBER: (IF APPLICABLE)	N/A	
DRWG DATE:	17/06/2026	PROJECT TITLE : Cefn Saeson - Additional Fencing	
DRAWN BY:	OR	
APRVD BY:	MD	DRAWING TITLE : Fencing Side Elevation	
SCALE:	NTS	
PRINTED AT:	A3	REVISION P01		STATUS Information	