

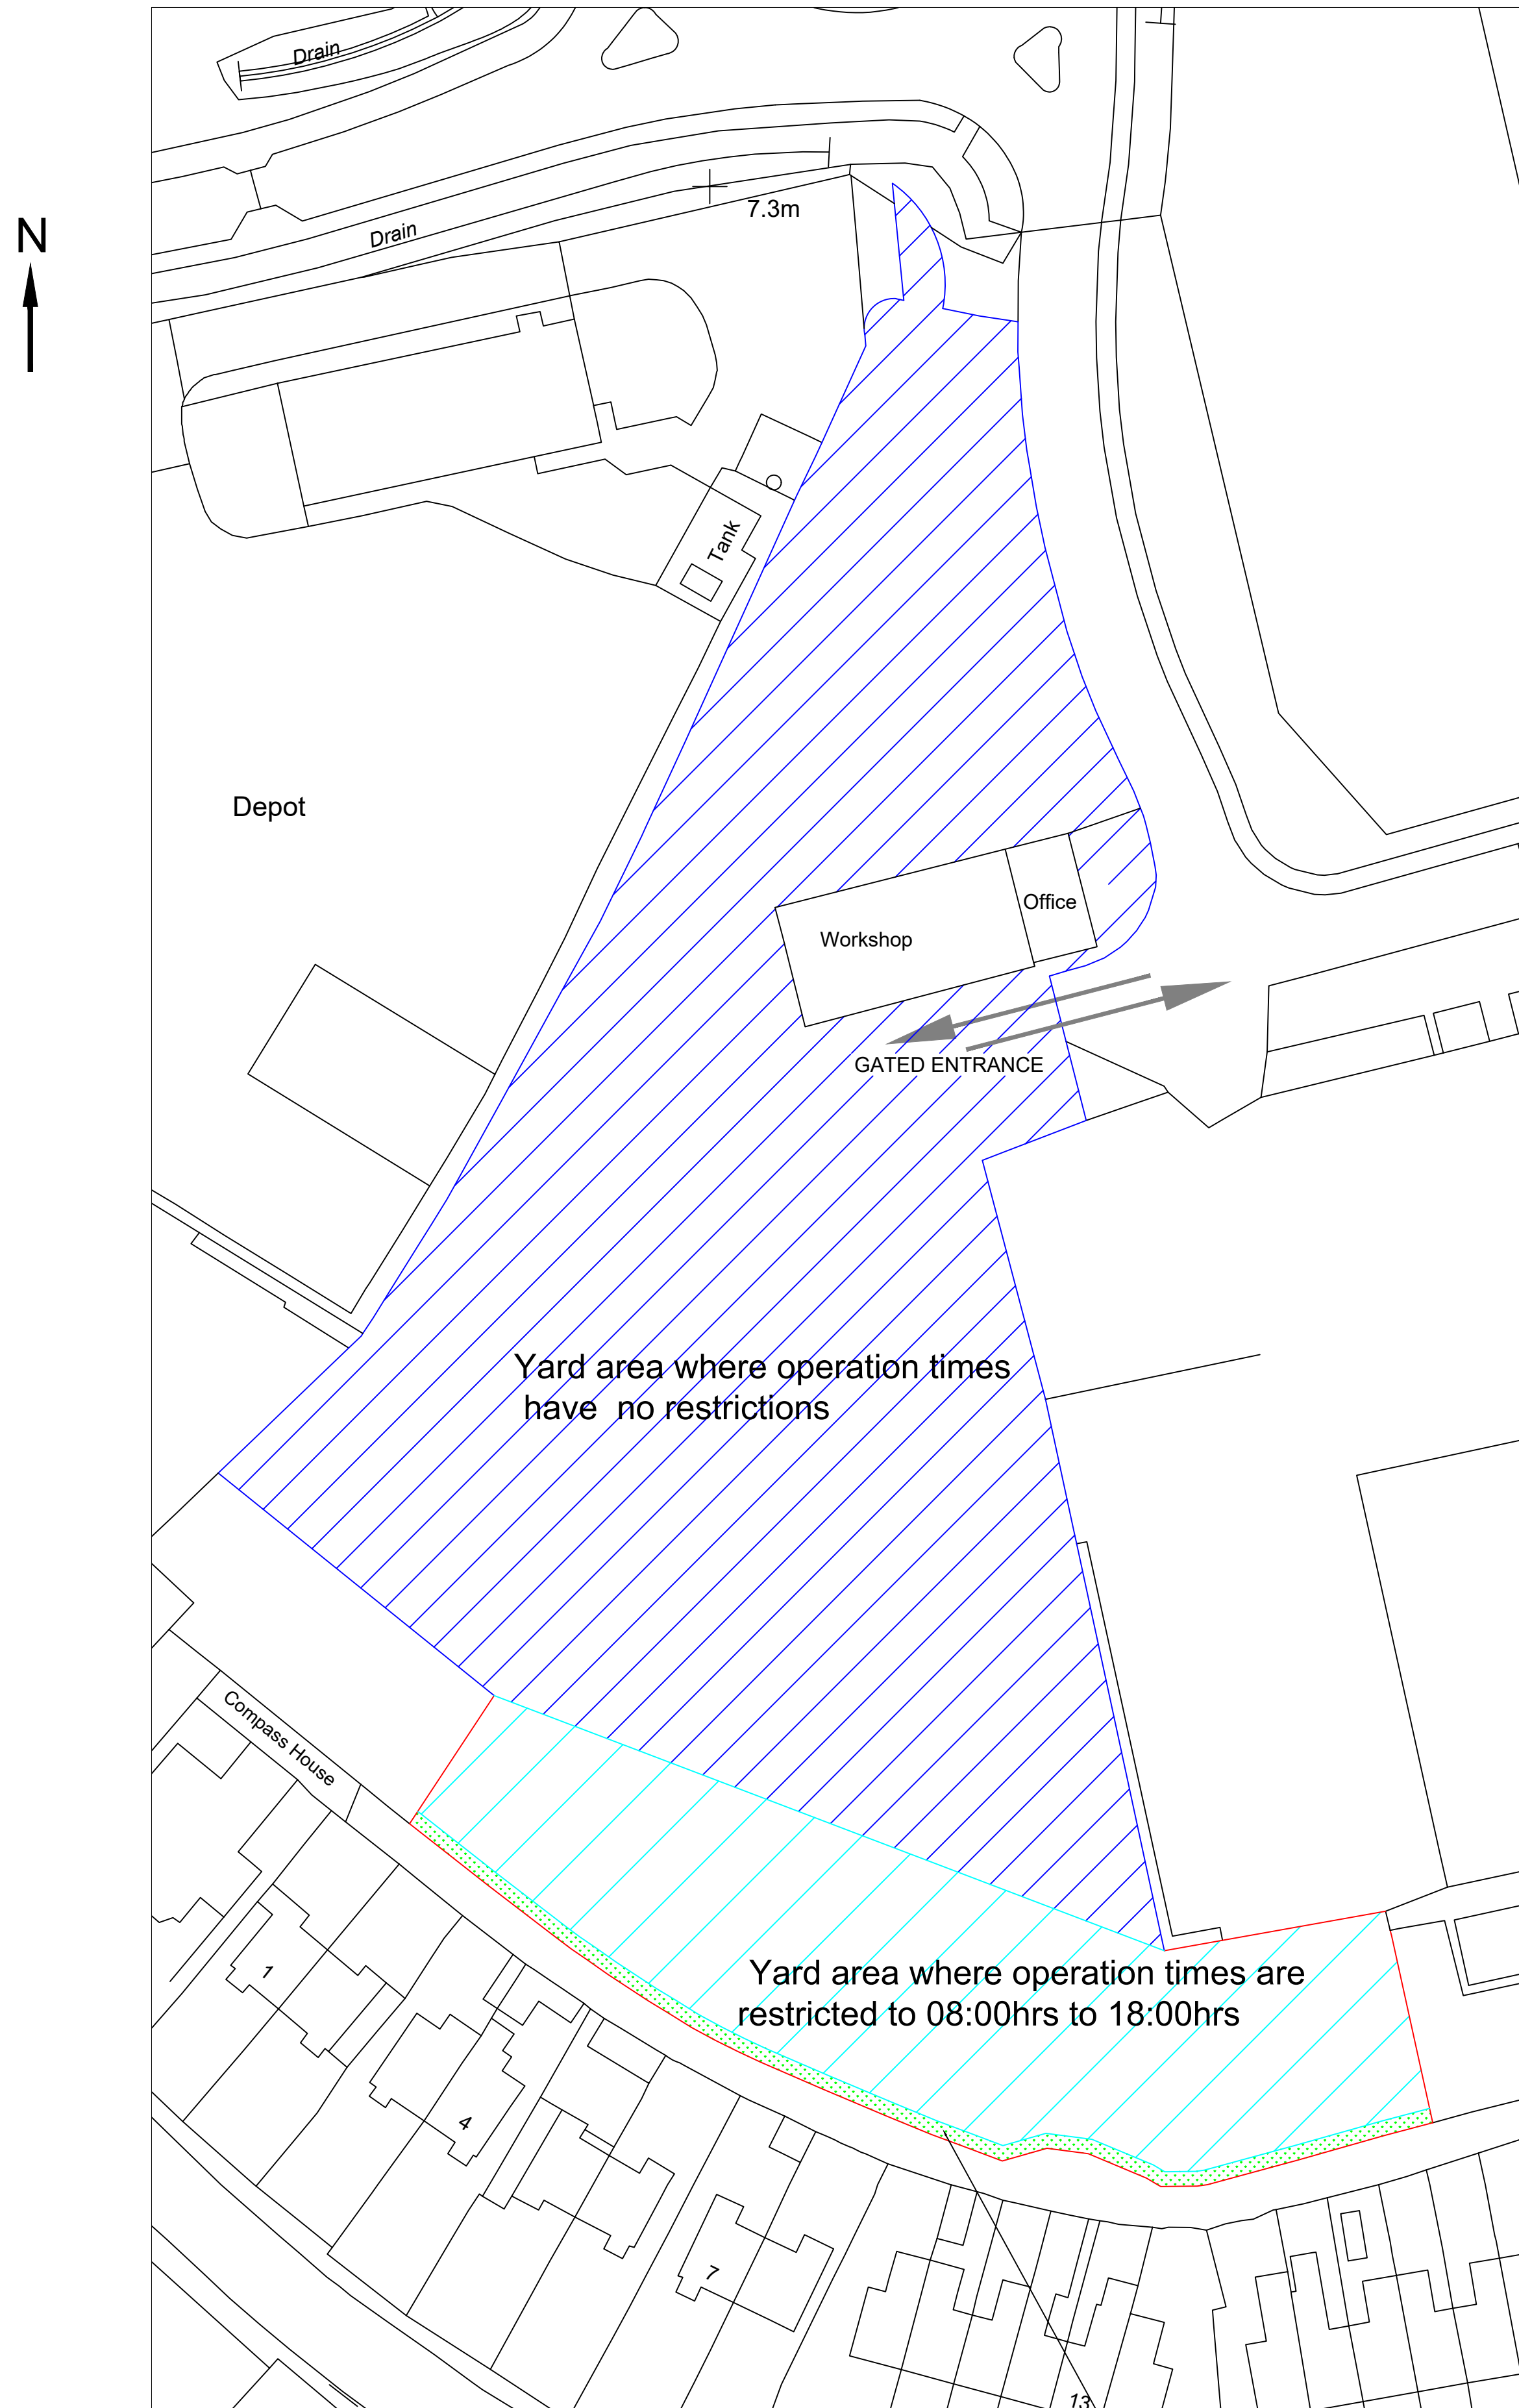


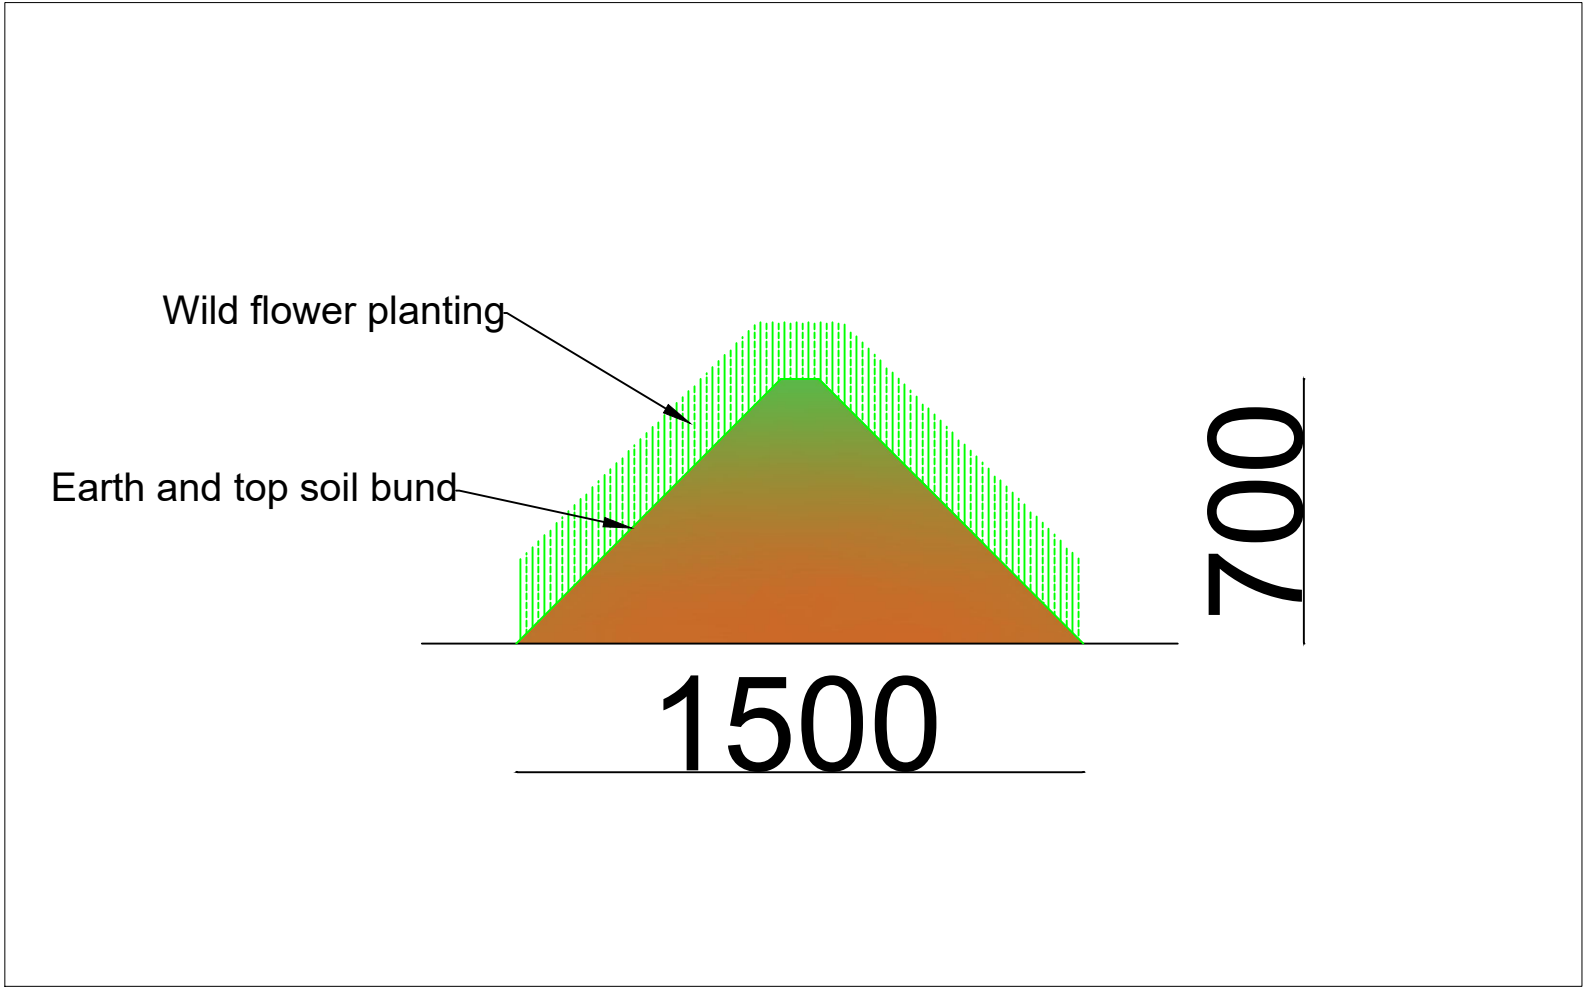

Proposed block plan Scale 1:500

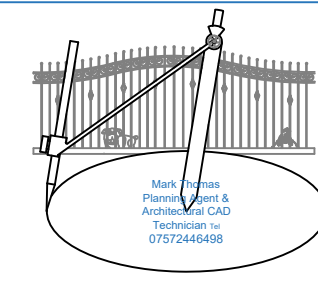

Proposed bund cross section Scale 1:20

NAME	Mr Colin Lewis
ADDRESS	CT Lewis Fabian Way Crymlyn Burrows Swansea SA1 8PX
CONTACT TEL	07572446498
AGENT	MARK THOMAS
CONTACT TEL	07572446498
WORK DESCRIPTION	Regularize the use of land as an overspill area of an existing haulage yard to replace existing boundary treatment with metal security fence of a 2.5m height
	
DRAWING No CTSA1-05 PAPER SIZE A1	

DOCUMENT COMMISSIONED AS CONCEPT
DRAWINGS AS REQUIRED FOR STAGE 2 OF THE
PLAN OF WORK RIBA 2013, OR STAGE 3 OF THE
CIBO PLAN OF WORK (WITH THE BIM OVERLAY)
THE OBJECTIVE TO ACHIEVE PERMISSION TO
BUILD. DRAWINGS ARE NOT TO BE CLASSIFIED
AS DEVELOPED/TECHNICAL DRAWINGS
REQUIRED FOR THE FOLLOWING STAGES IN
THE PLAN OF WORKS BOUNDARY AND PARTY
WALL ACT SURVEYS TO BE CONFIRMED BY
APPLICANT BEFORE WORKS TO COMMENCE IF
SCHEME GAINS L.P.A. APPROVAL