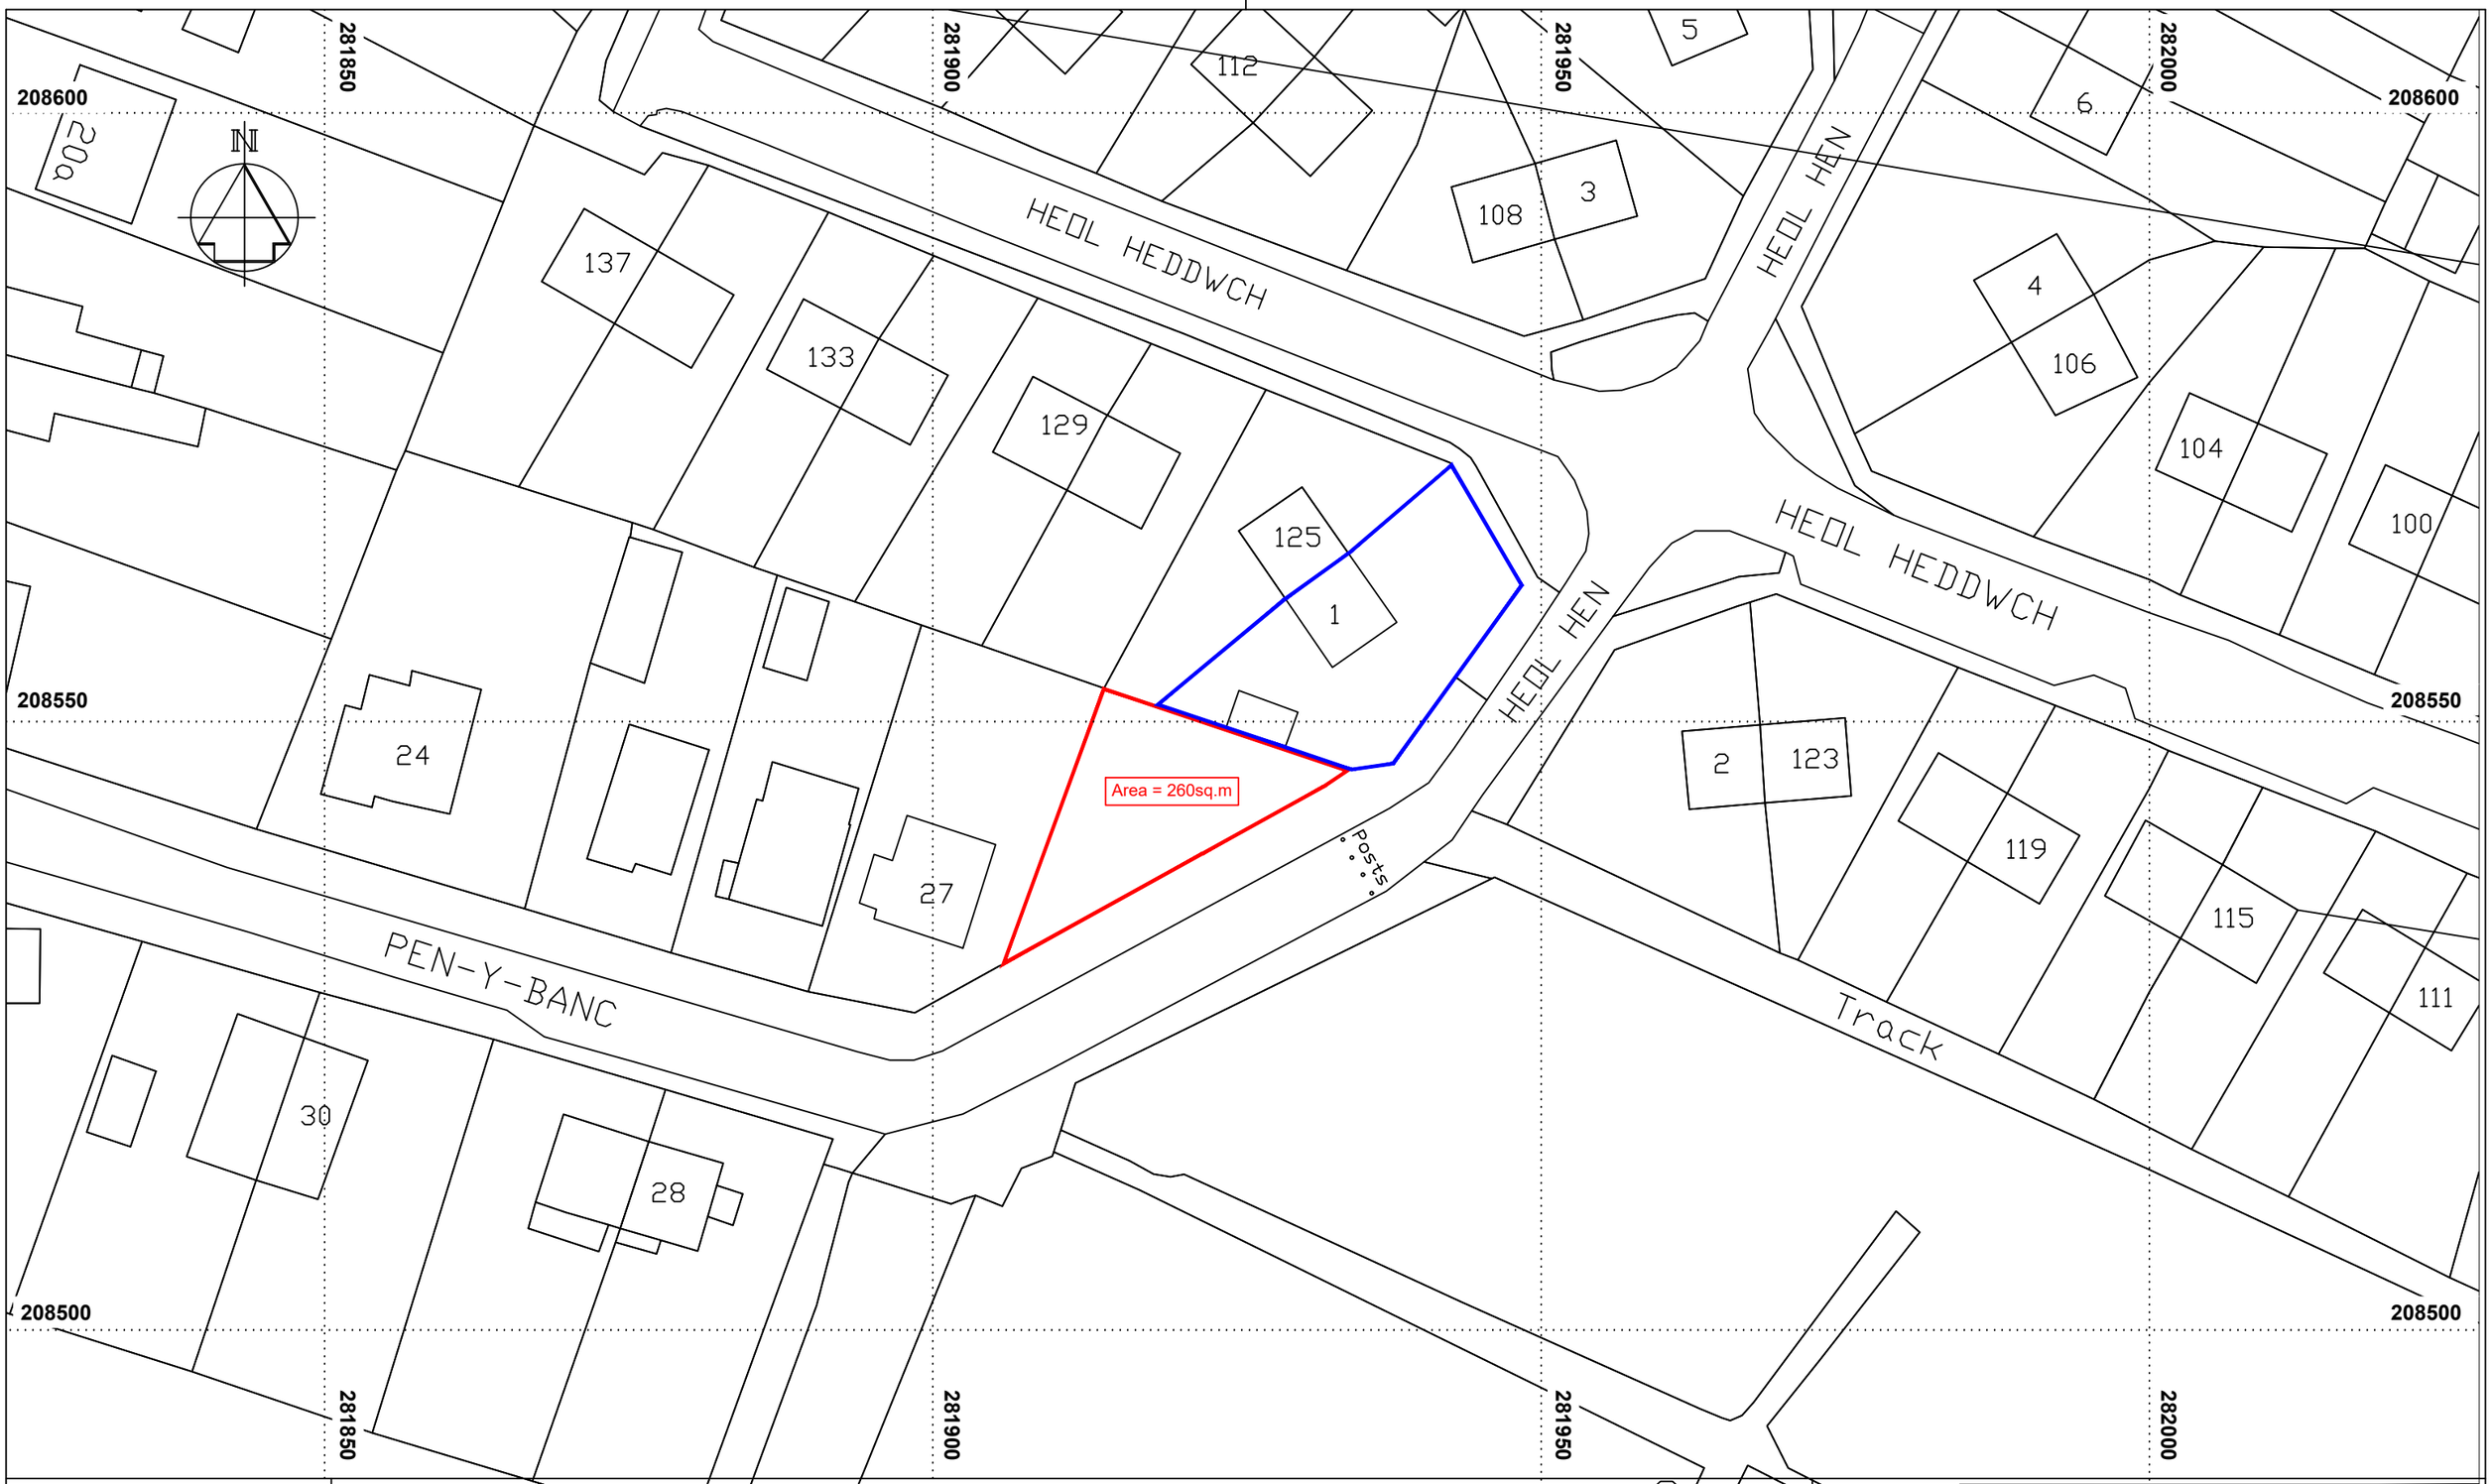

NOTES

1. THIS IS A CAD DRAWING AND SHOULD NOT BE AMENDED BY HAND.
2. All dimensions in metres unless otherwise stated.

Outline Boundary of Plot

Existing Owner of Plot

Location Plan

Rev	Date	Details	Dr	Ch	Ap

A3		Drawing Title: Land Adjacent to 27 Pen Y Banc, Seven Sisters Neath SA10 9AB
Drawn	AjD	
Date	May '26	
Scale	1:500	Drawing No: HH1 -01 -

Drawing File Location on Network C:\Users\andrew.daniel\OneDrive - Swansea Council - Cyngor Abertawe\Documents\My stuff\Kelvin Roberts\90403-SN8006-10c123.dwg