



Roof LAYOUT

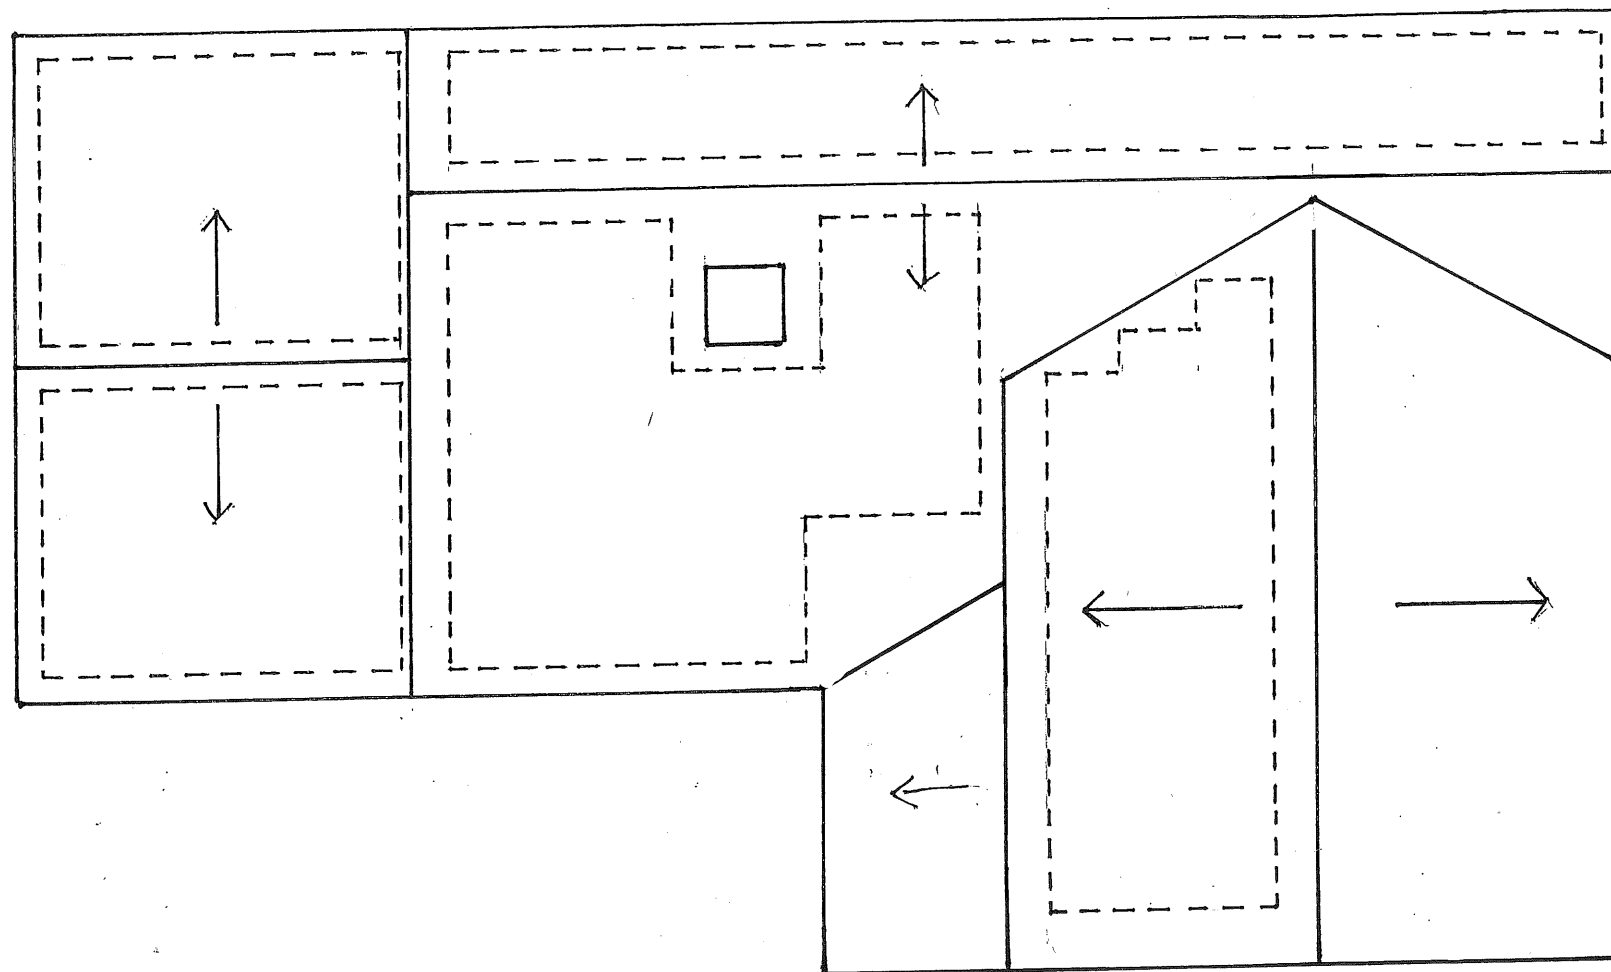

KEY:

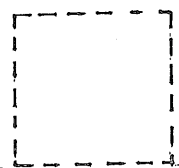

P.V. ZONE. LAYOUT
TO SPECIALIST ADVICE



DIRECTION OF FALL

SCALE 1:100