



Proposed Elevations

West

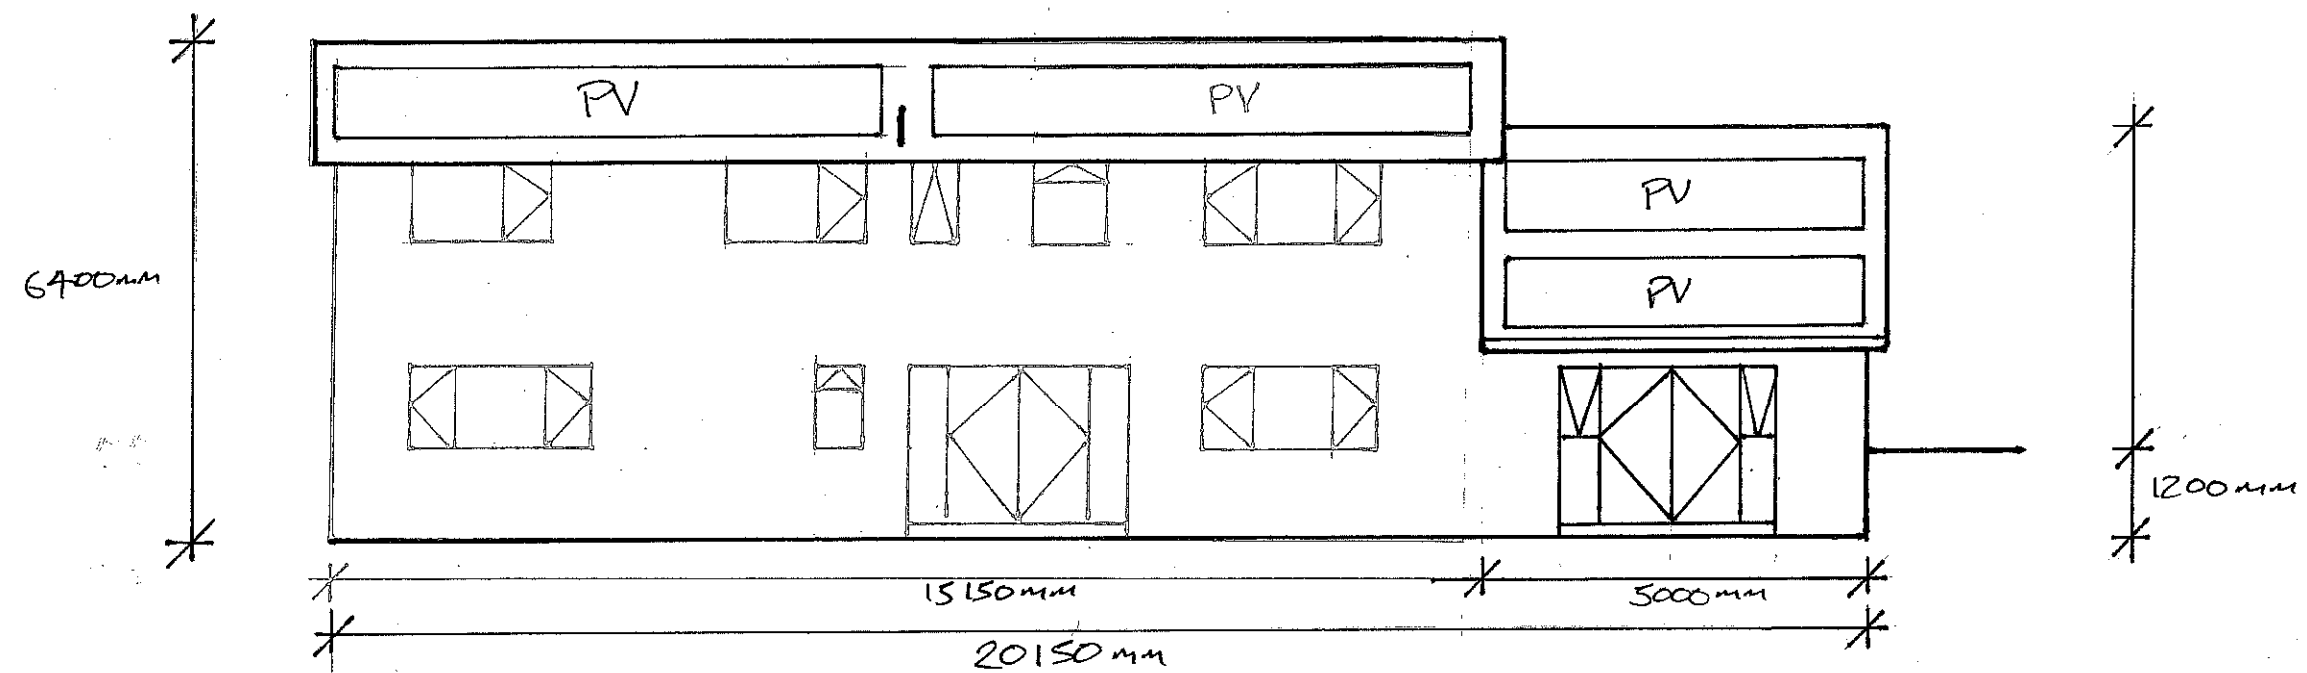

East

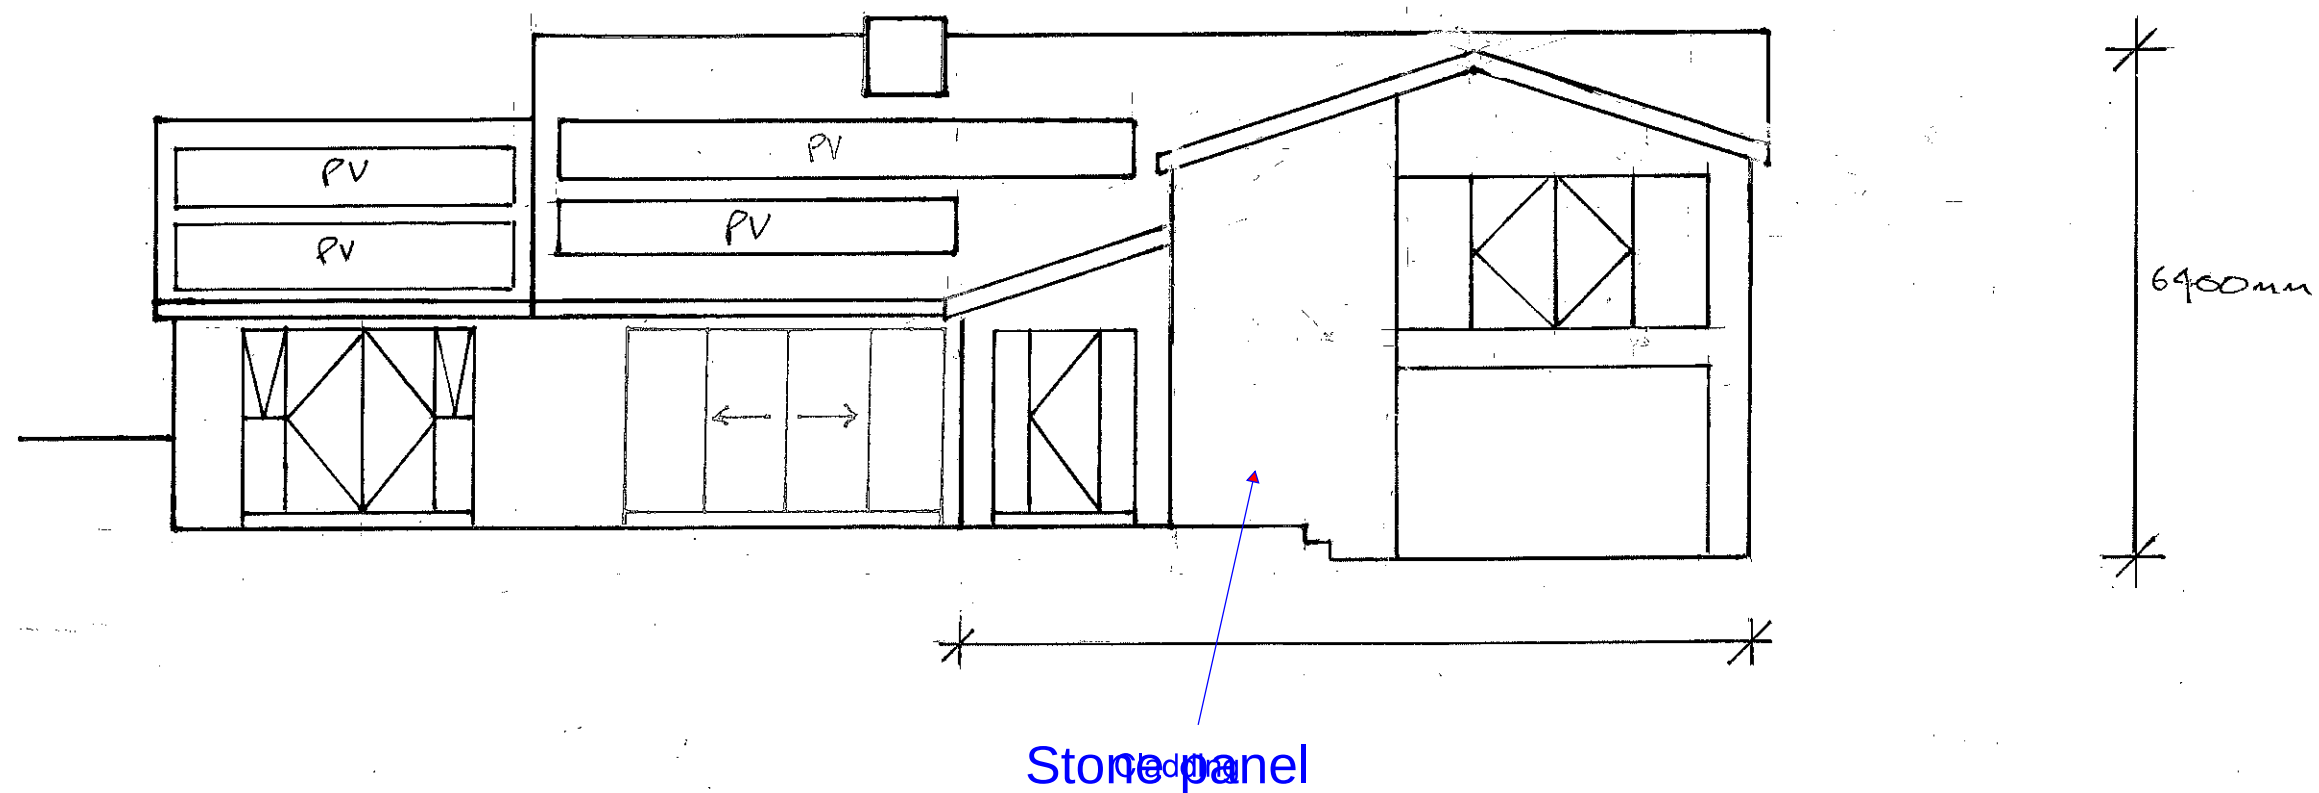

Scale 1 : 100