


EXISTING RETAINING WALLS

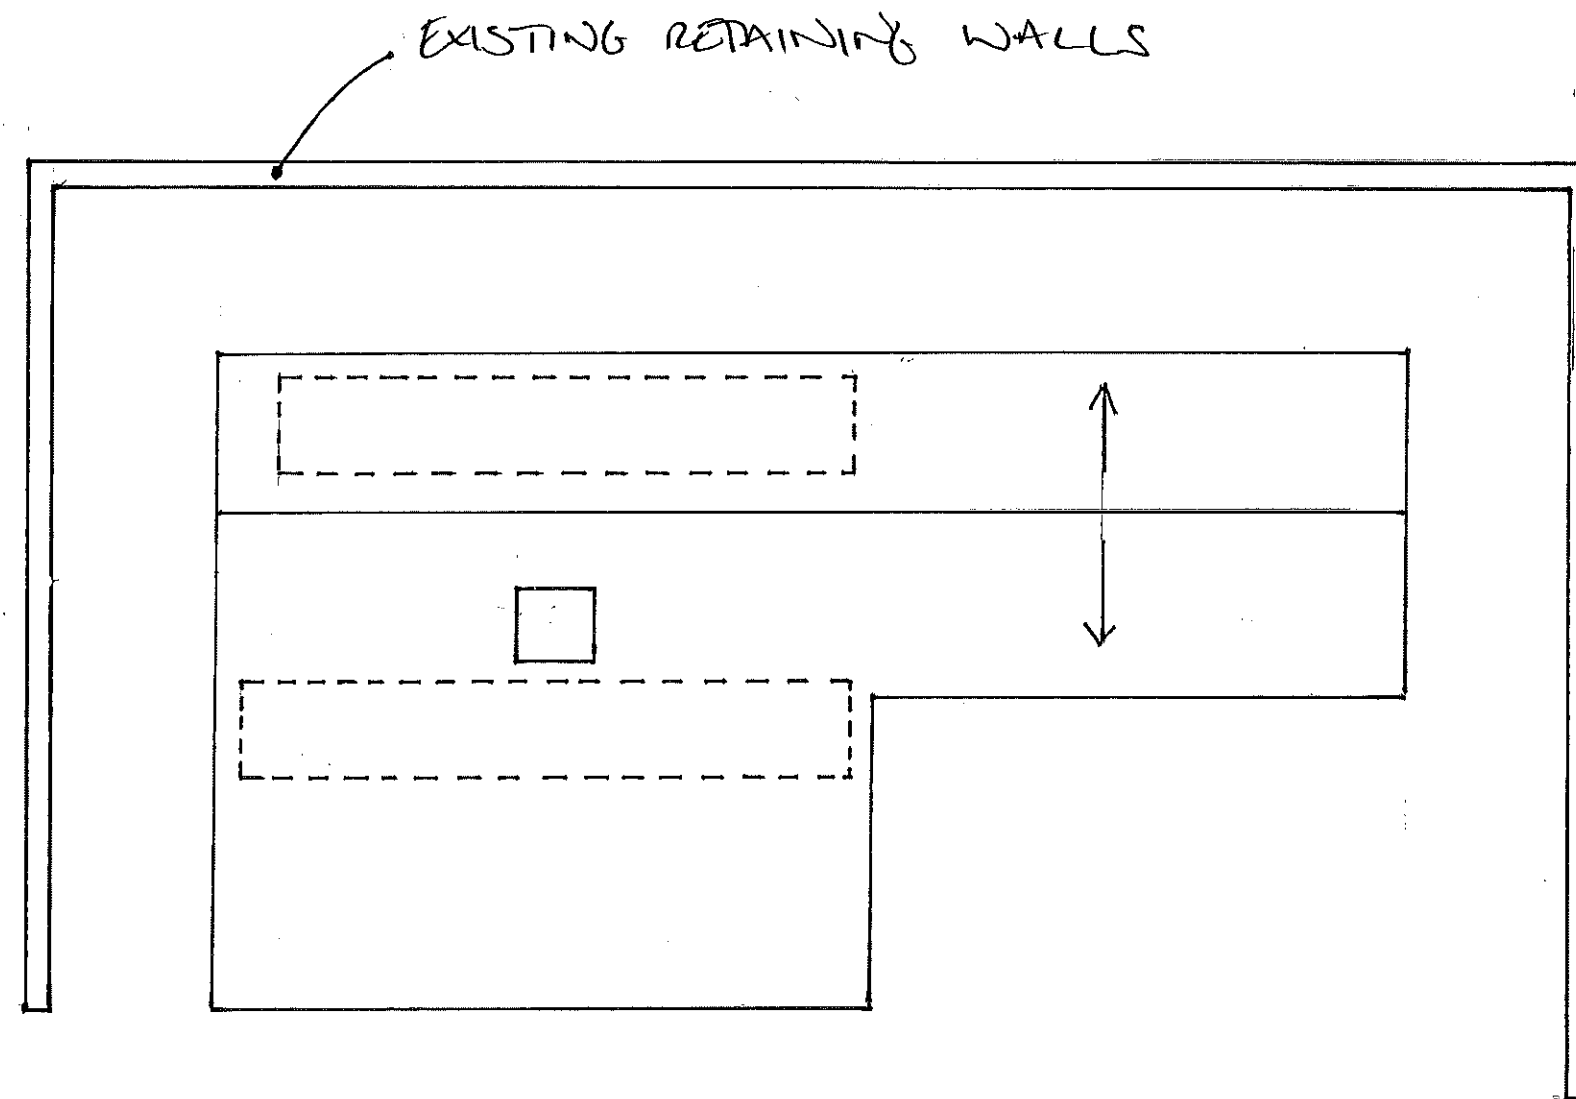

SCALE 1:100