


PROPOSED
RETAINING WALL LAYOUT

EXISTING RETAINING WALL

NEW / EXTENDED
RETAINING WALL

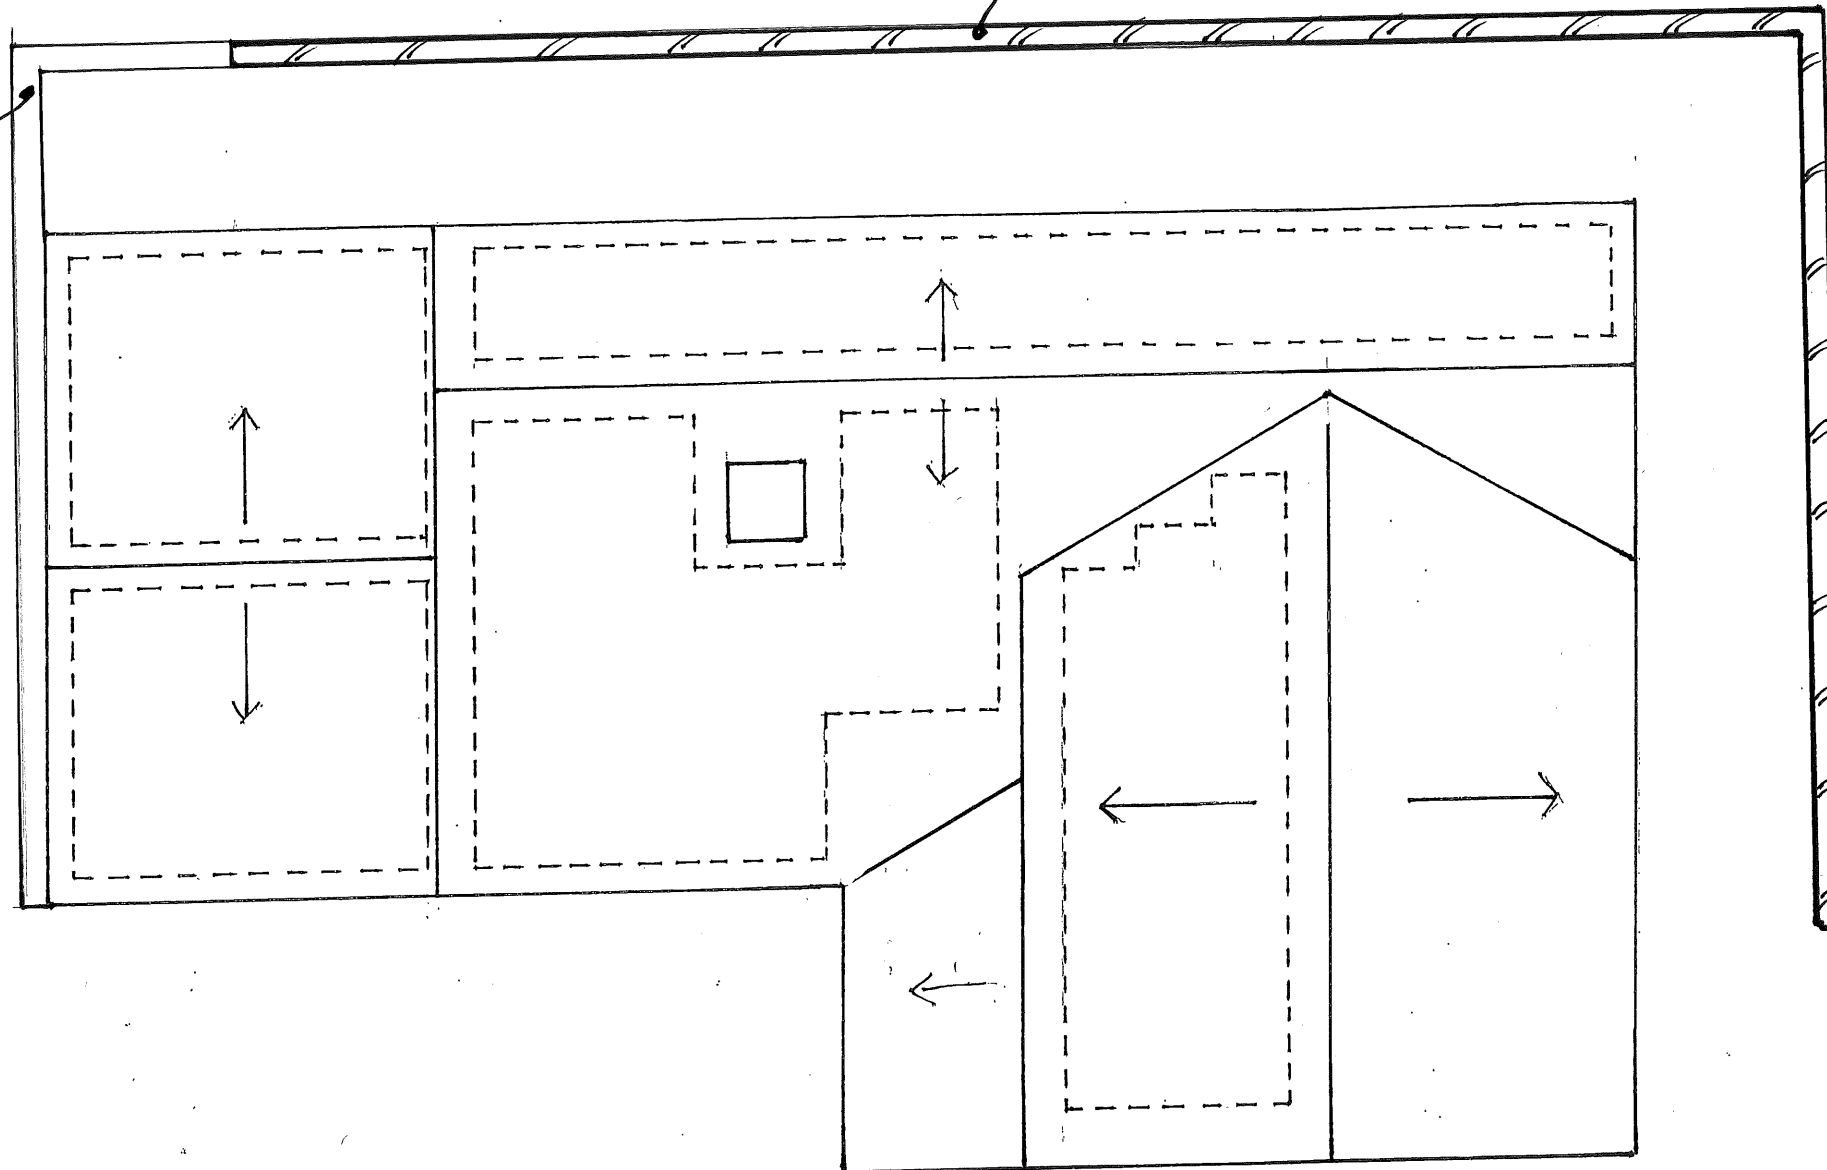

SCALE 1:100