


SOUTH EXTENSION - RETAINING WALL DETAIL

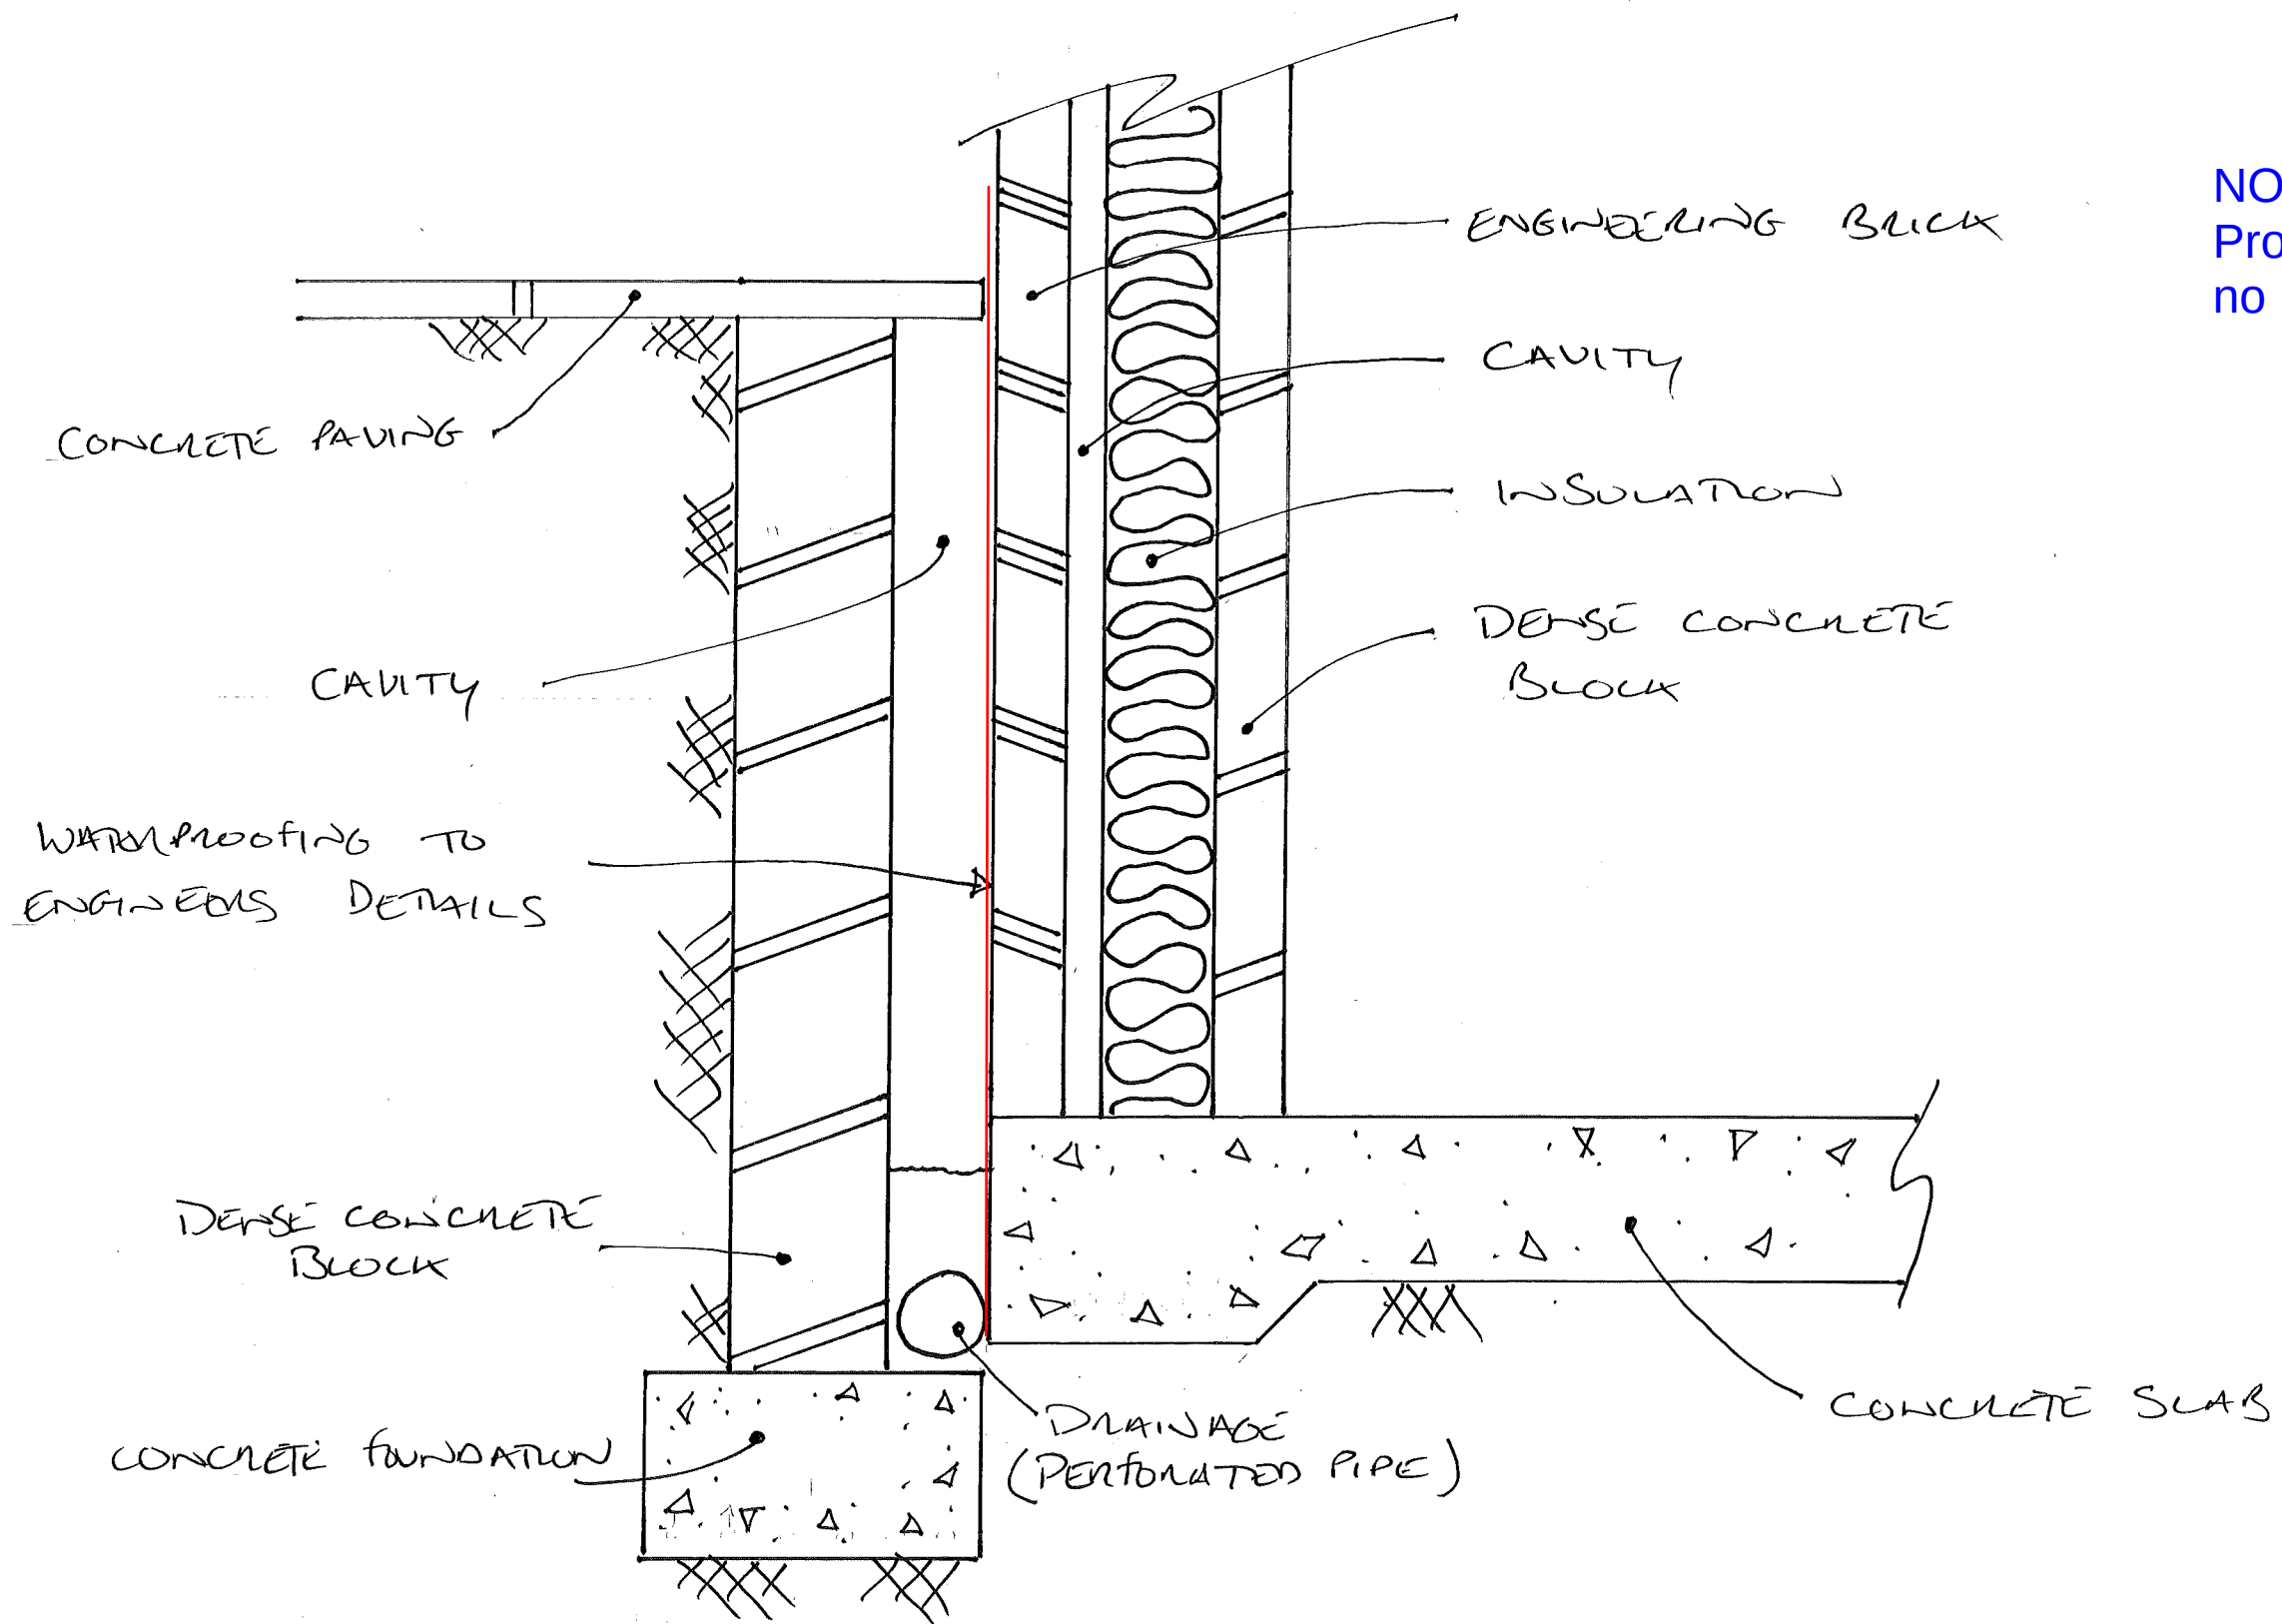

NOTE:
Proposed retaining wall to be
no more than 1.2m tall.

SCALE 1:10