




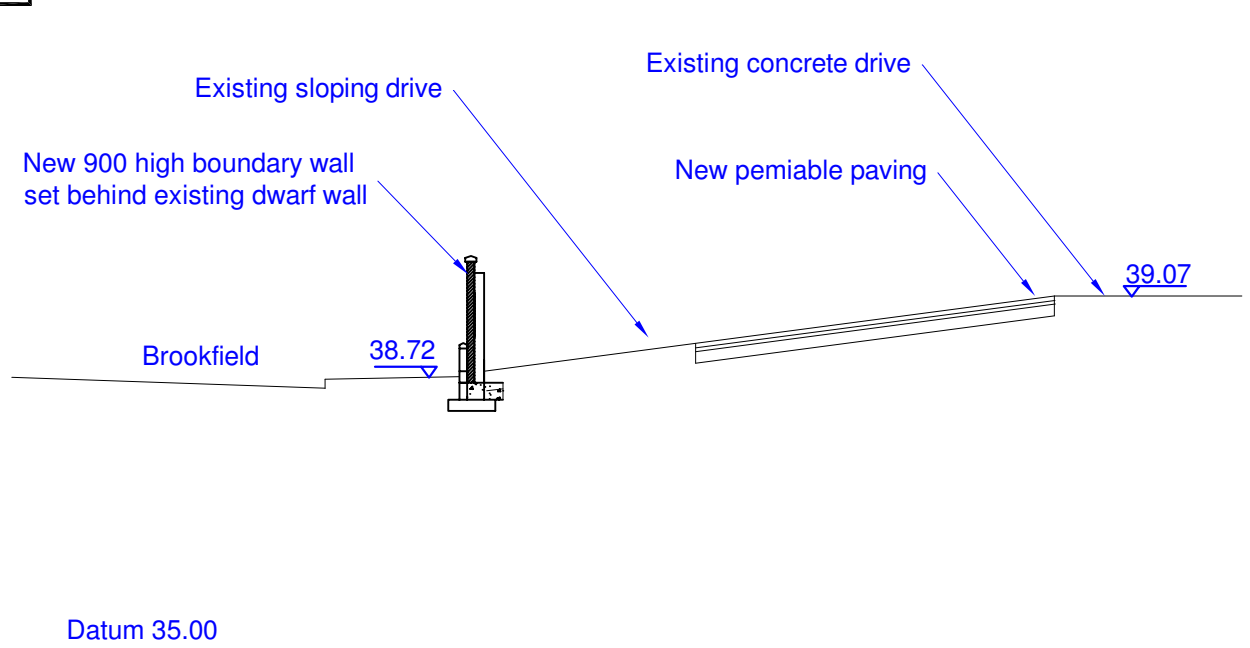


Cross Section A-A

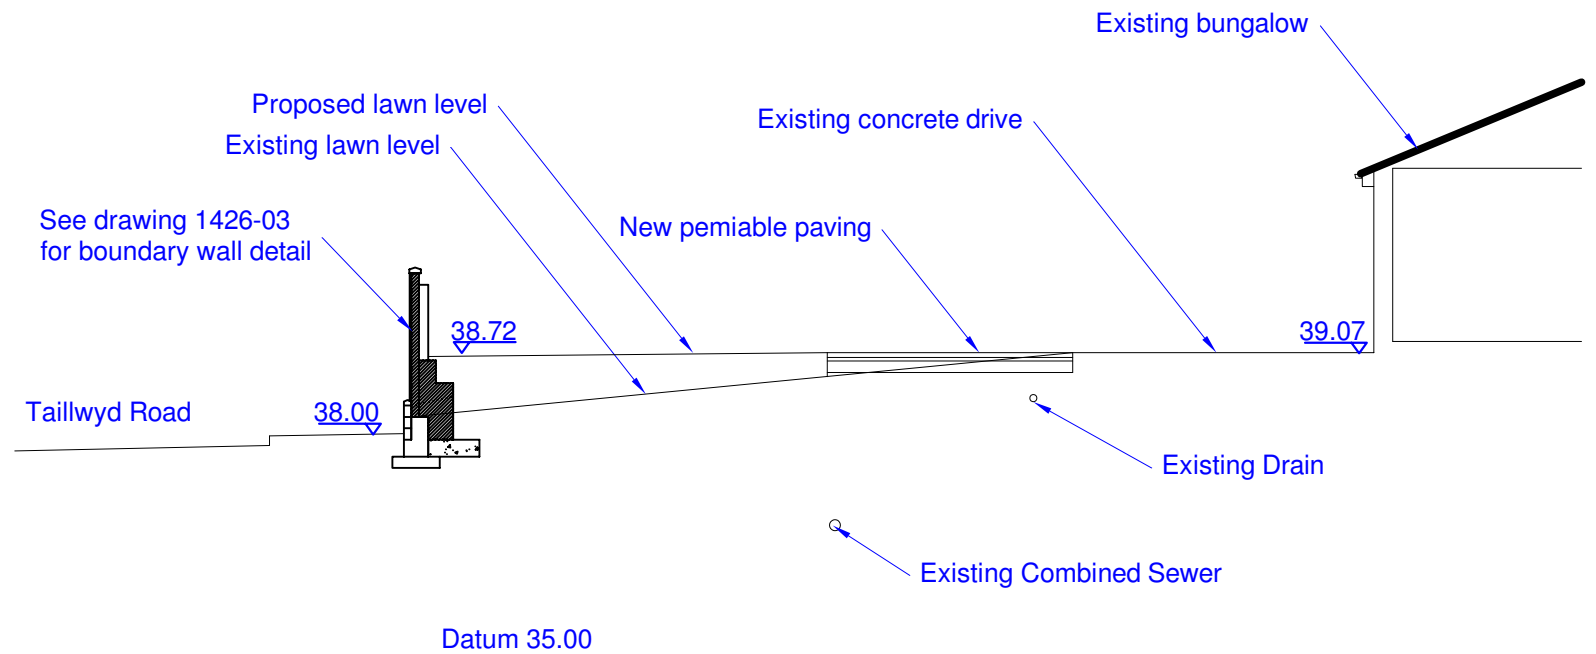

Cross Section B - B

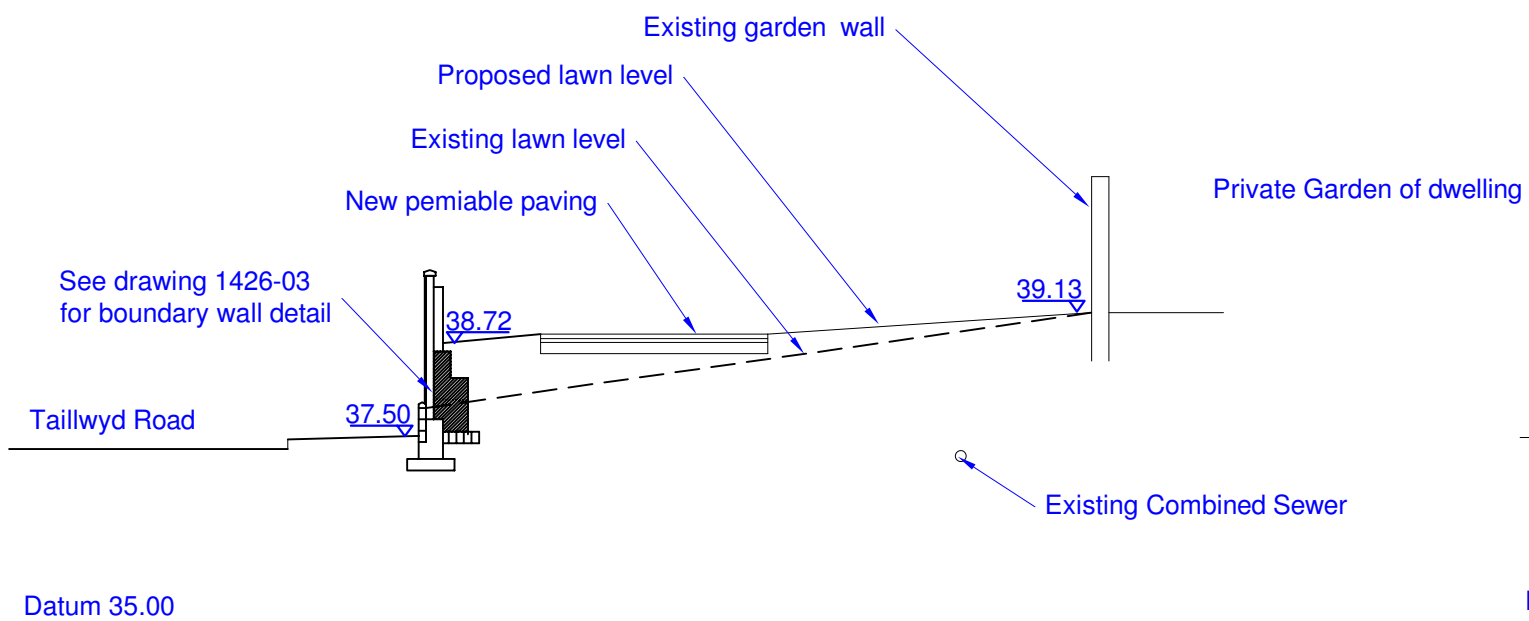

Cross Section C - C

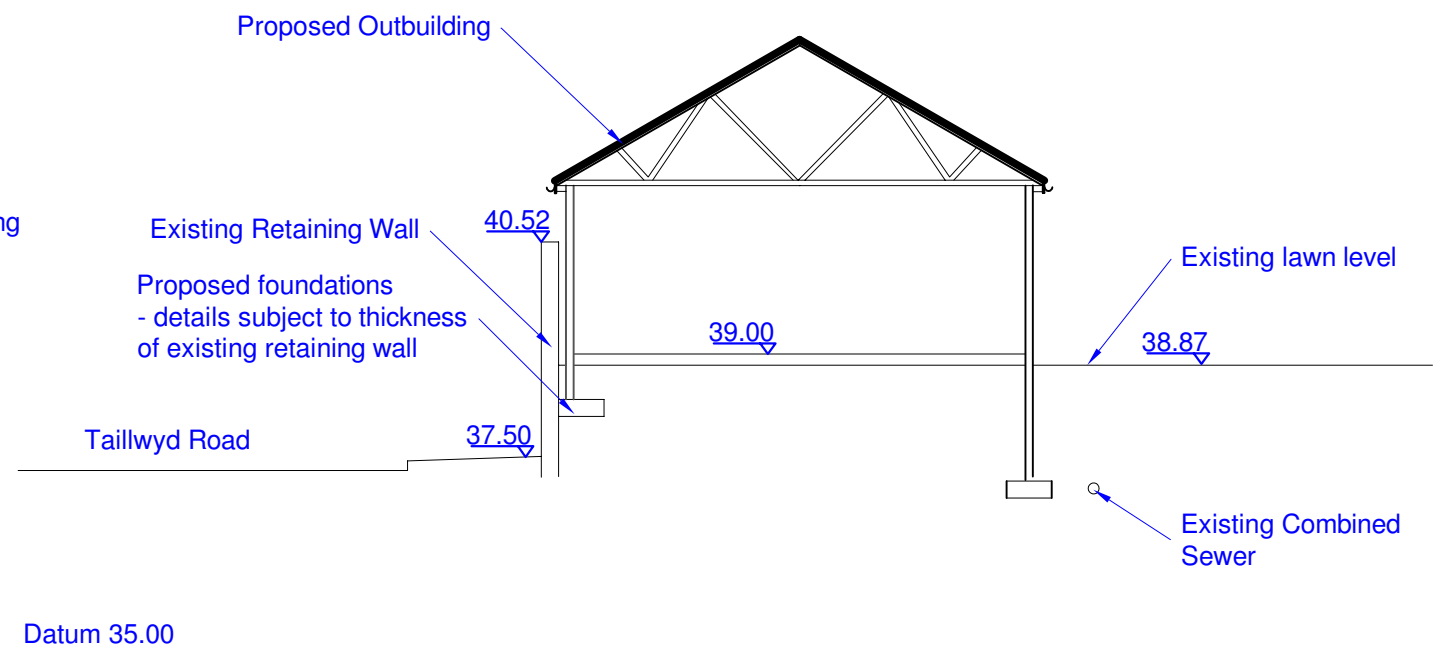

Cross Section D - D

			NOTES			Project:	92 Brookfield Neath SA10 7EL	PLANABUILD 8 Ely Court, Francis Street Tonyrefail, CF39 8EP Tel: 01443 674935 Email: planabuild@btinternet.com © Drawing Copyright Planabuild 2026
			Scale	1:100	1426-07	Title:	Cross Sections	
REV.	DESCRIPTION	DATE	Date	30-06-26				
			Drawn	J W				