


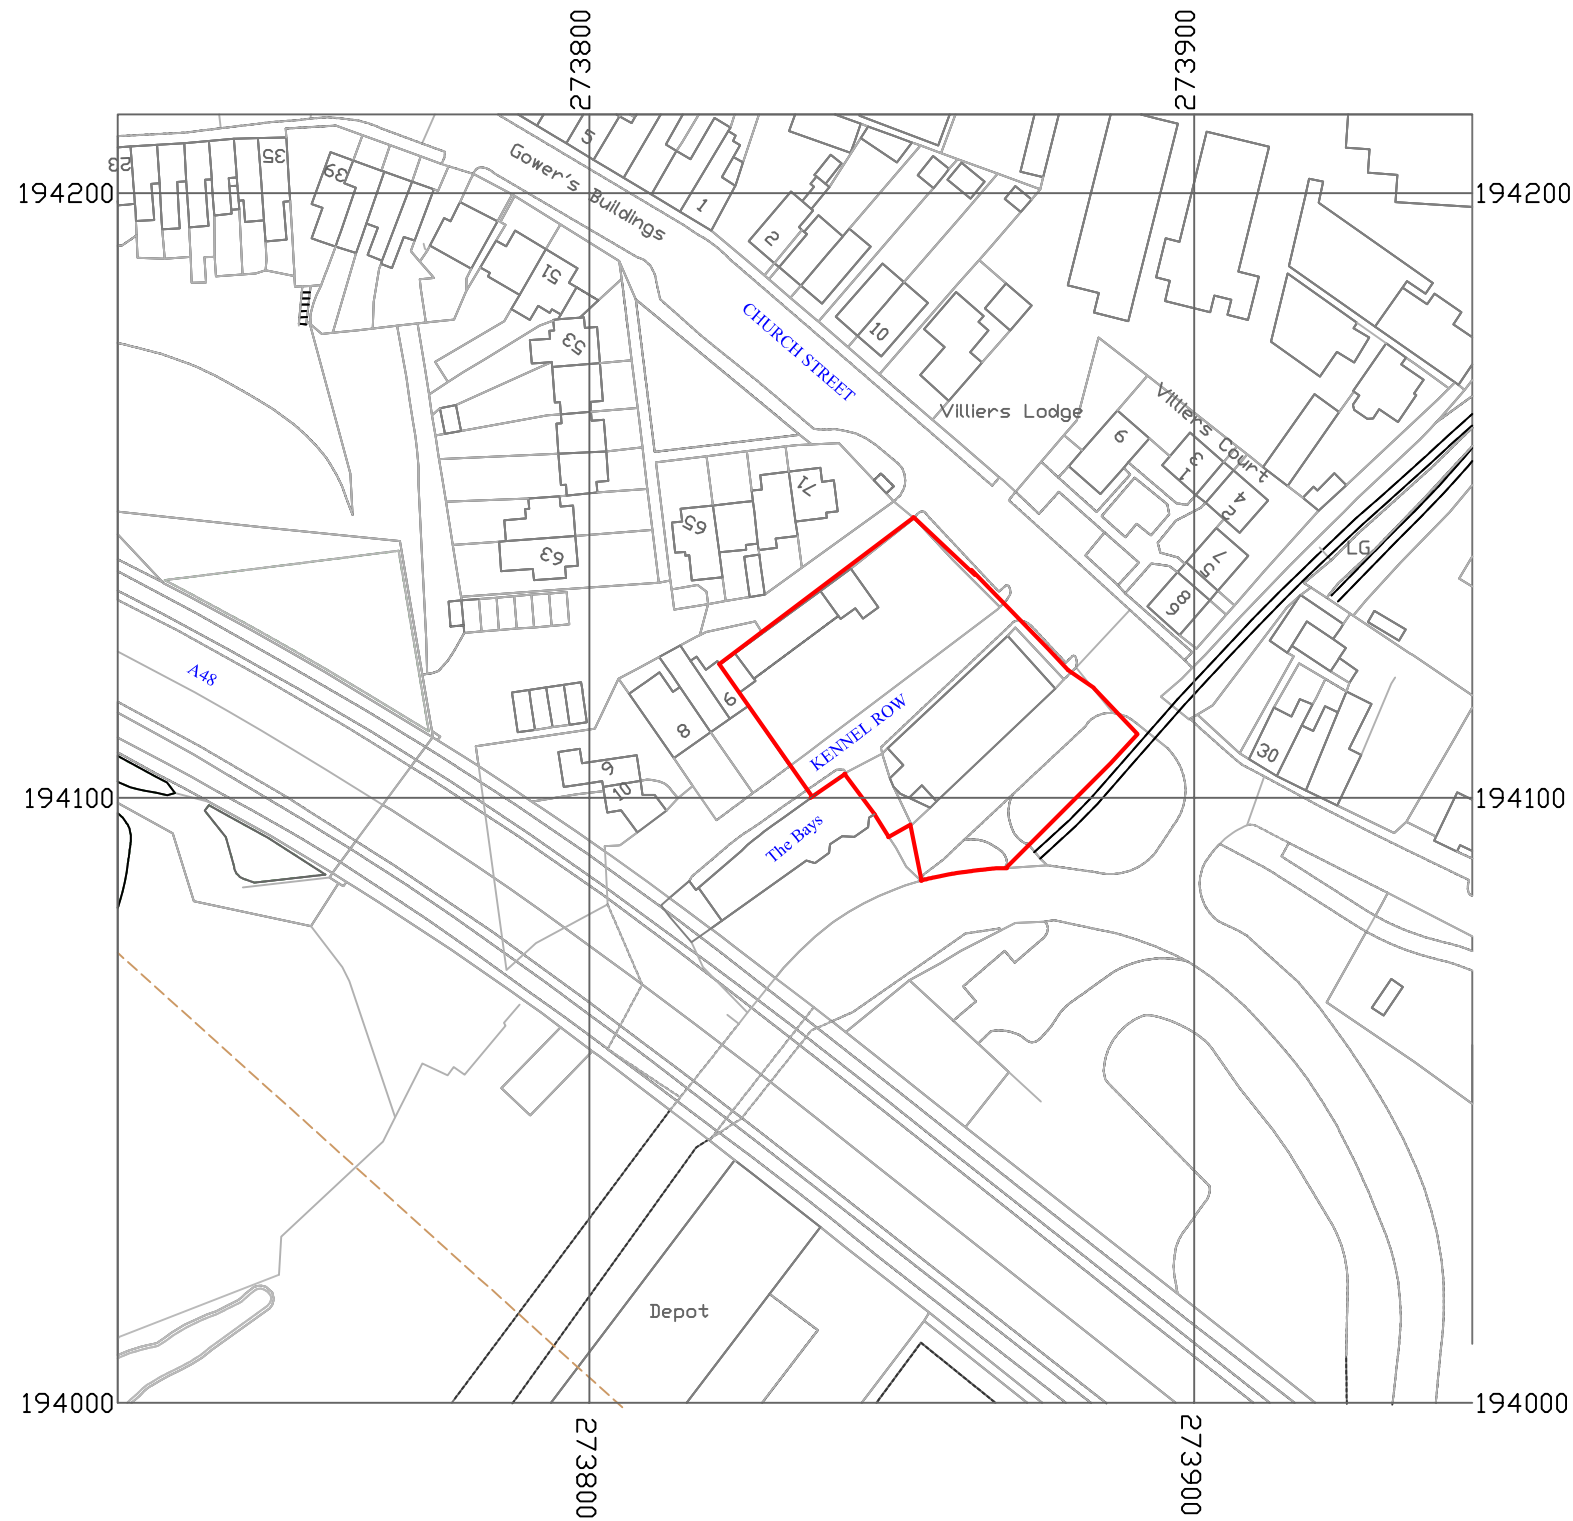

			NOTES			Project: Proposed Houses at Kennel Row, Briton Ferry		PLANABUILD 8 Ely Court Francis Street Tonyrefail, CF39 8EP Tel: 01443 674935 Email: planabuild@btinternet.com © Drawing Copyright Planabuild 2018	
			Ordnance Survey Licence: 100047474						
			Scale	1:1250	1226-01		Title: Location Plan		
			Date	02/05/2018					
REV.	DESCRIPTION	DATE	Drawn	JW					