


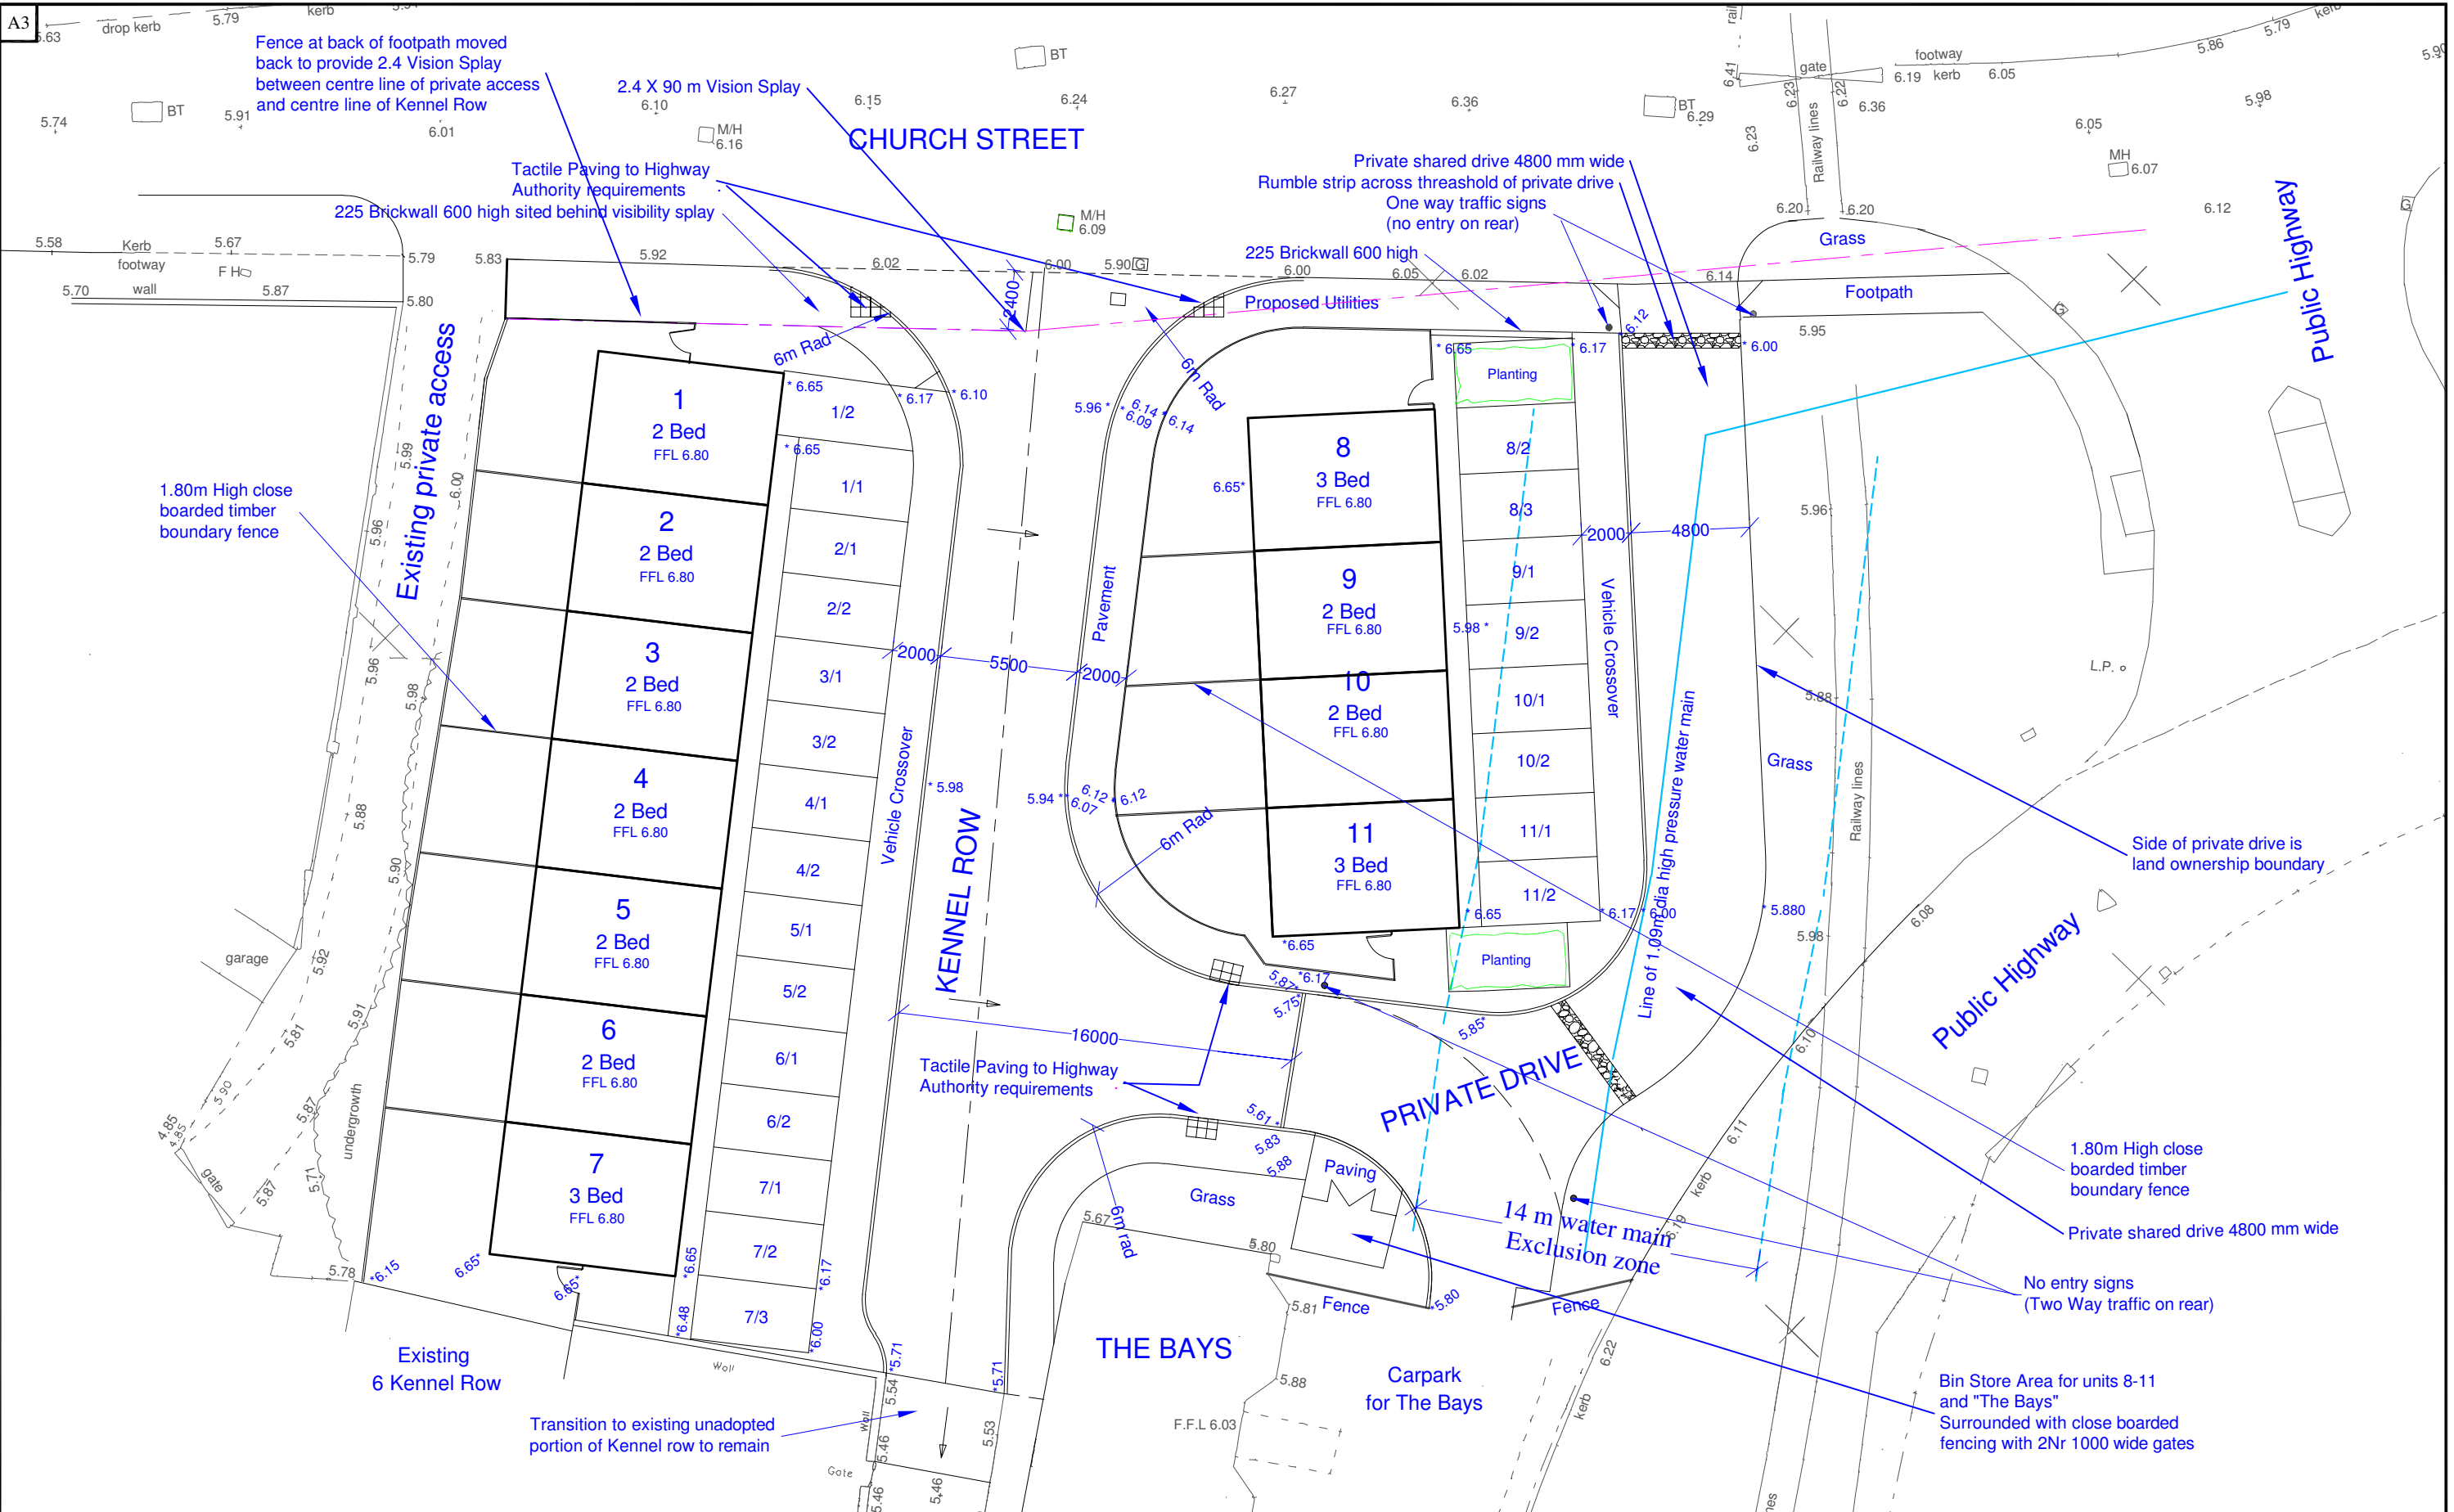

J	Levels added	08-07-26	NOTES				Project: Proposed Houses at Kennel Row, Briton Ferry	PLANABUILD 8 Ely Court, Francis Street Tonyrefail, CF39 8EP Tel: 01443 674935 Email: planabuild@btinternet.com © Drawing Copyright Planabuild 2019
I	Visibility splay to private access	10/09/19	6.00 Existing Levels 6.00 Proposed Levels					
H	Highway obs -signs; rumble strip and visibility splay to private access	12/08/19	Scale	1:250	1226-03	J	Title: Proposed Site Plan	
REV.	DESCRIPTION	DATE	Date	23/02/2018				
			Drawn	MP				