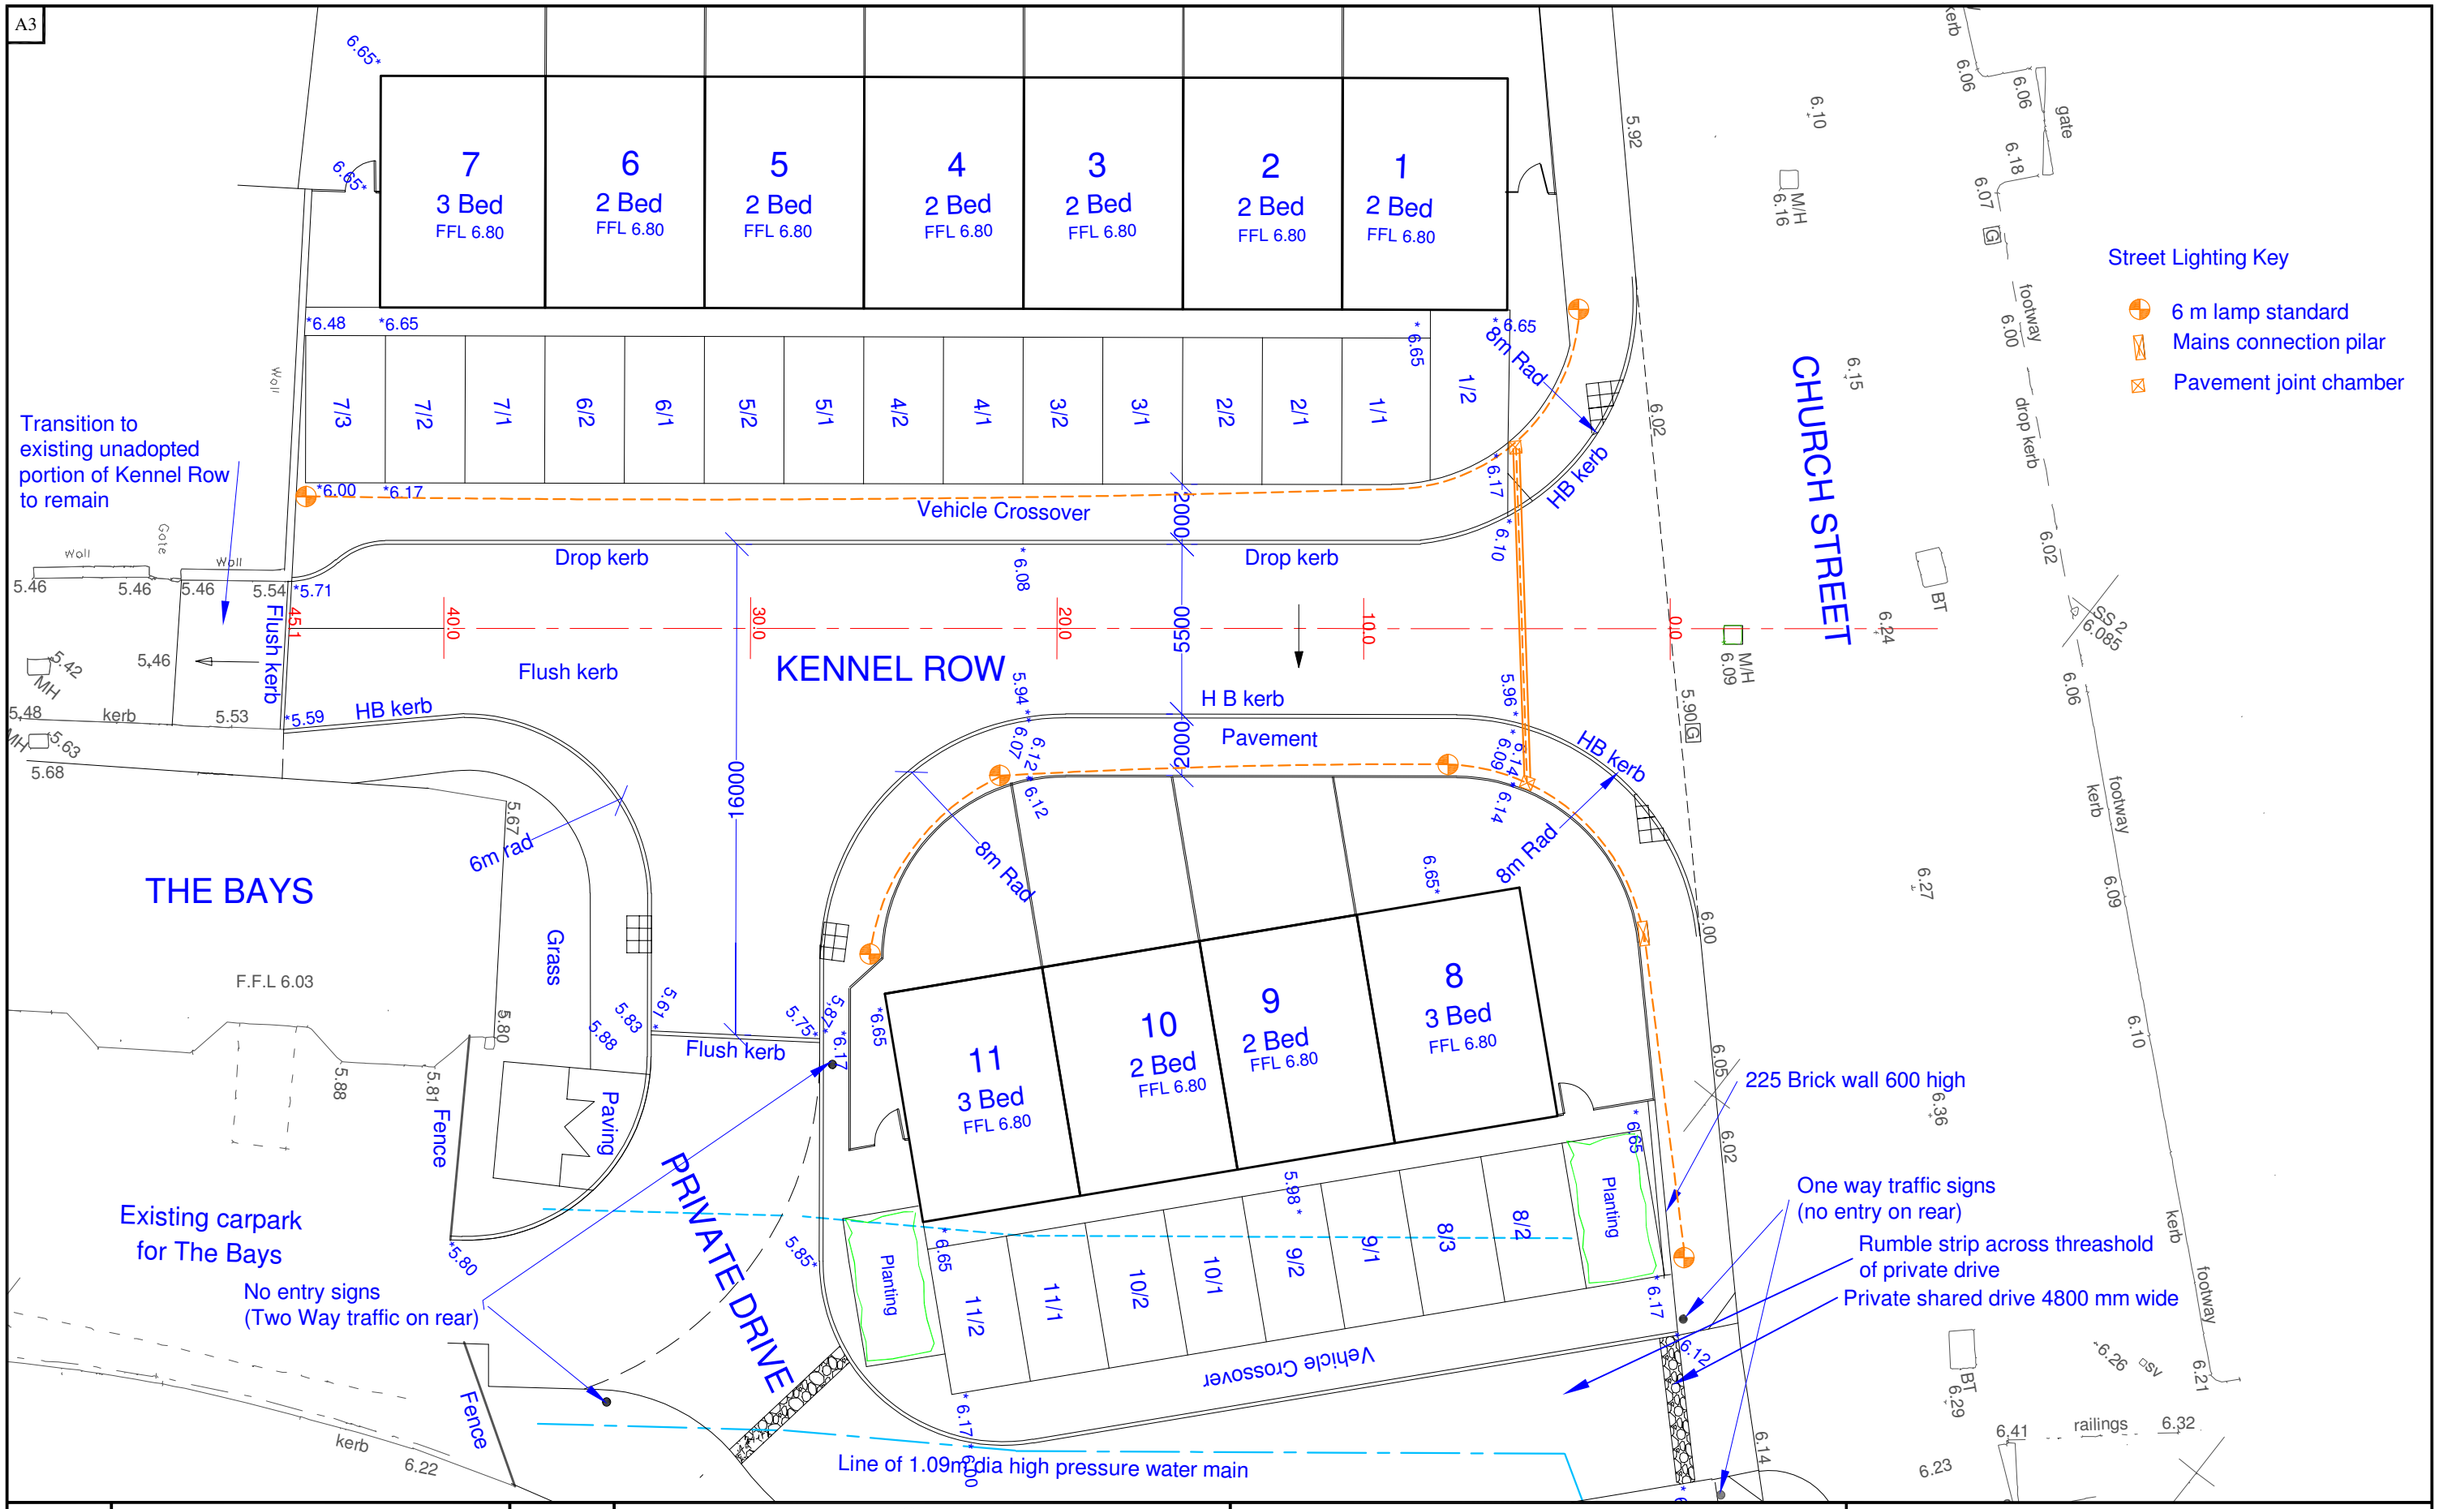

REV.	DESCRIPTION	DATE

NOTES

6.00 Existing Levels

6.00 Proposed Levels

Scale	1:250
Date	07/07/26
Drawn	J W

1226-10

Project: Proposed Houses at Kennel Row, Briton Ferry

Title: Proposed Highway Loyout

PLANABUILD
8 Ely Court, Francis Street
Tonyrefail,
CF39 8EP
Tel: 01443 674935
Email: planabuild@btinternet.com

© Drawing Copyright Planabuild 2019