


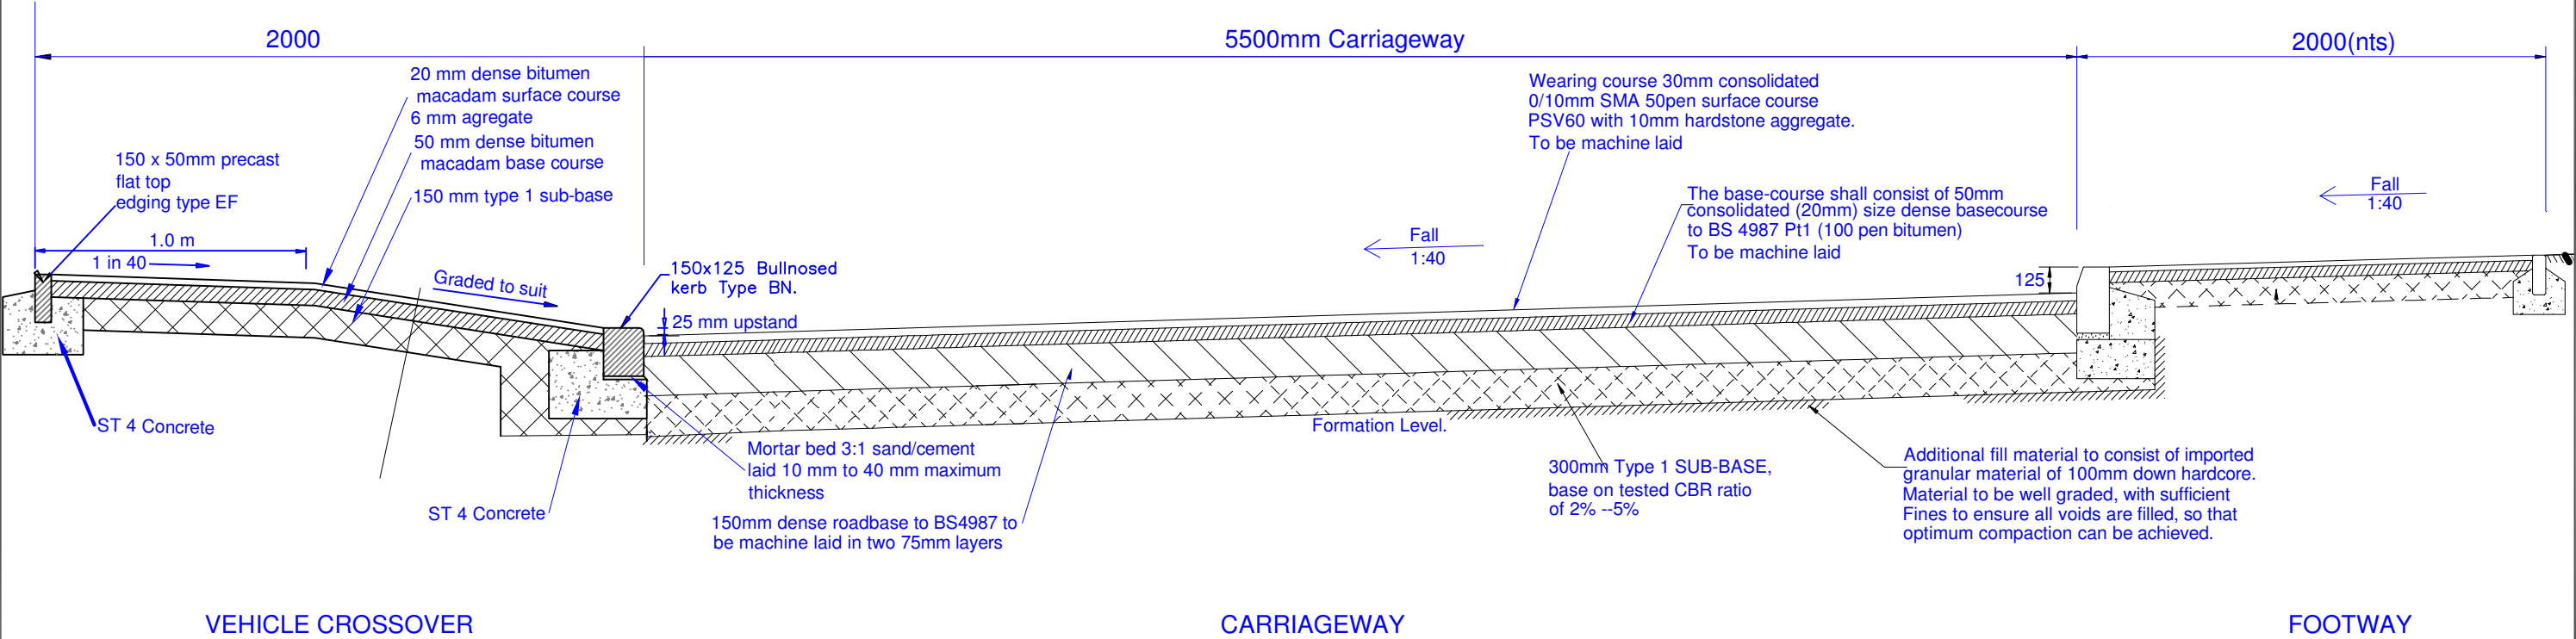

			NOTES				Project:	Proposed Houses at Kennel Row, Briton Ferry	PLANABUILD 8 Ely Court, Francis Street Tonyrefail, CF39 8EP Tel: 01443 674935 Email: planabuild@btinternet.com © Drawing Copyright Planabuild 2020
			Scale	1:25	1226-13		Title:		
REV.	DESCRIPTION	DATE	Date	08-07- 2026			Typical Highway Construction		
			Drawn	J W					