


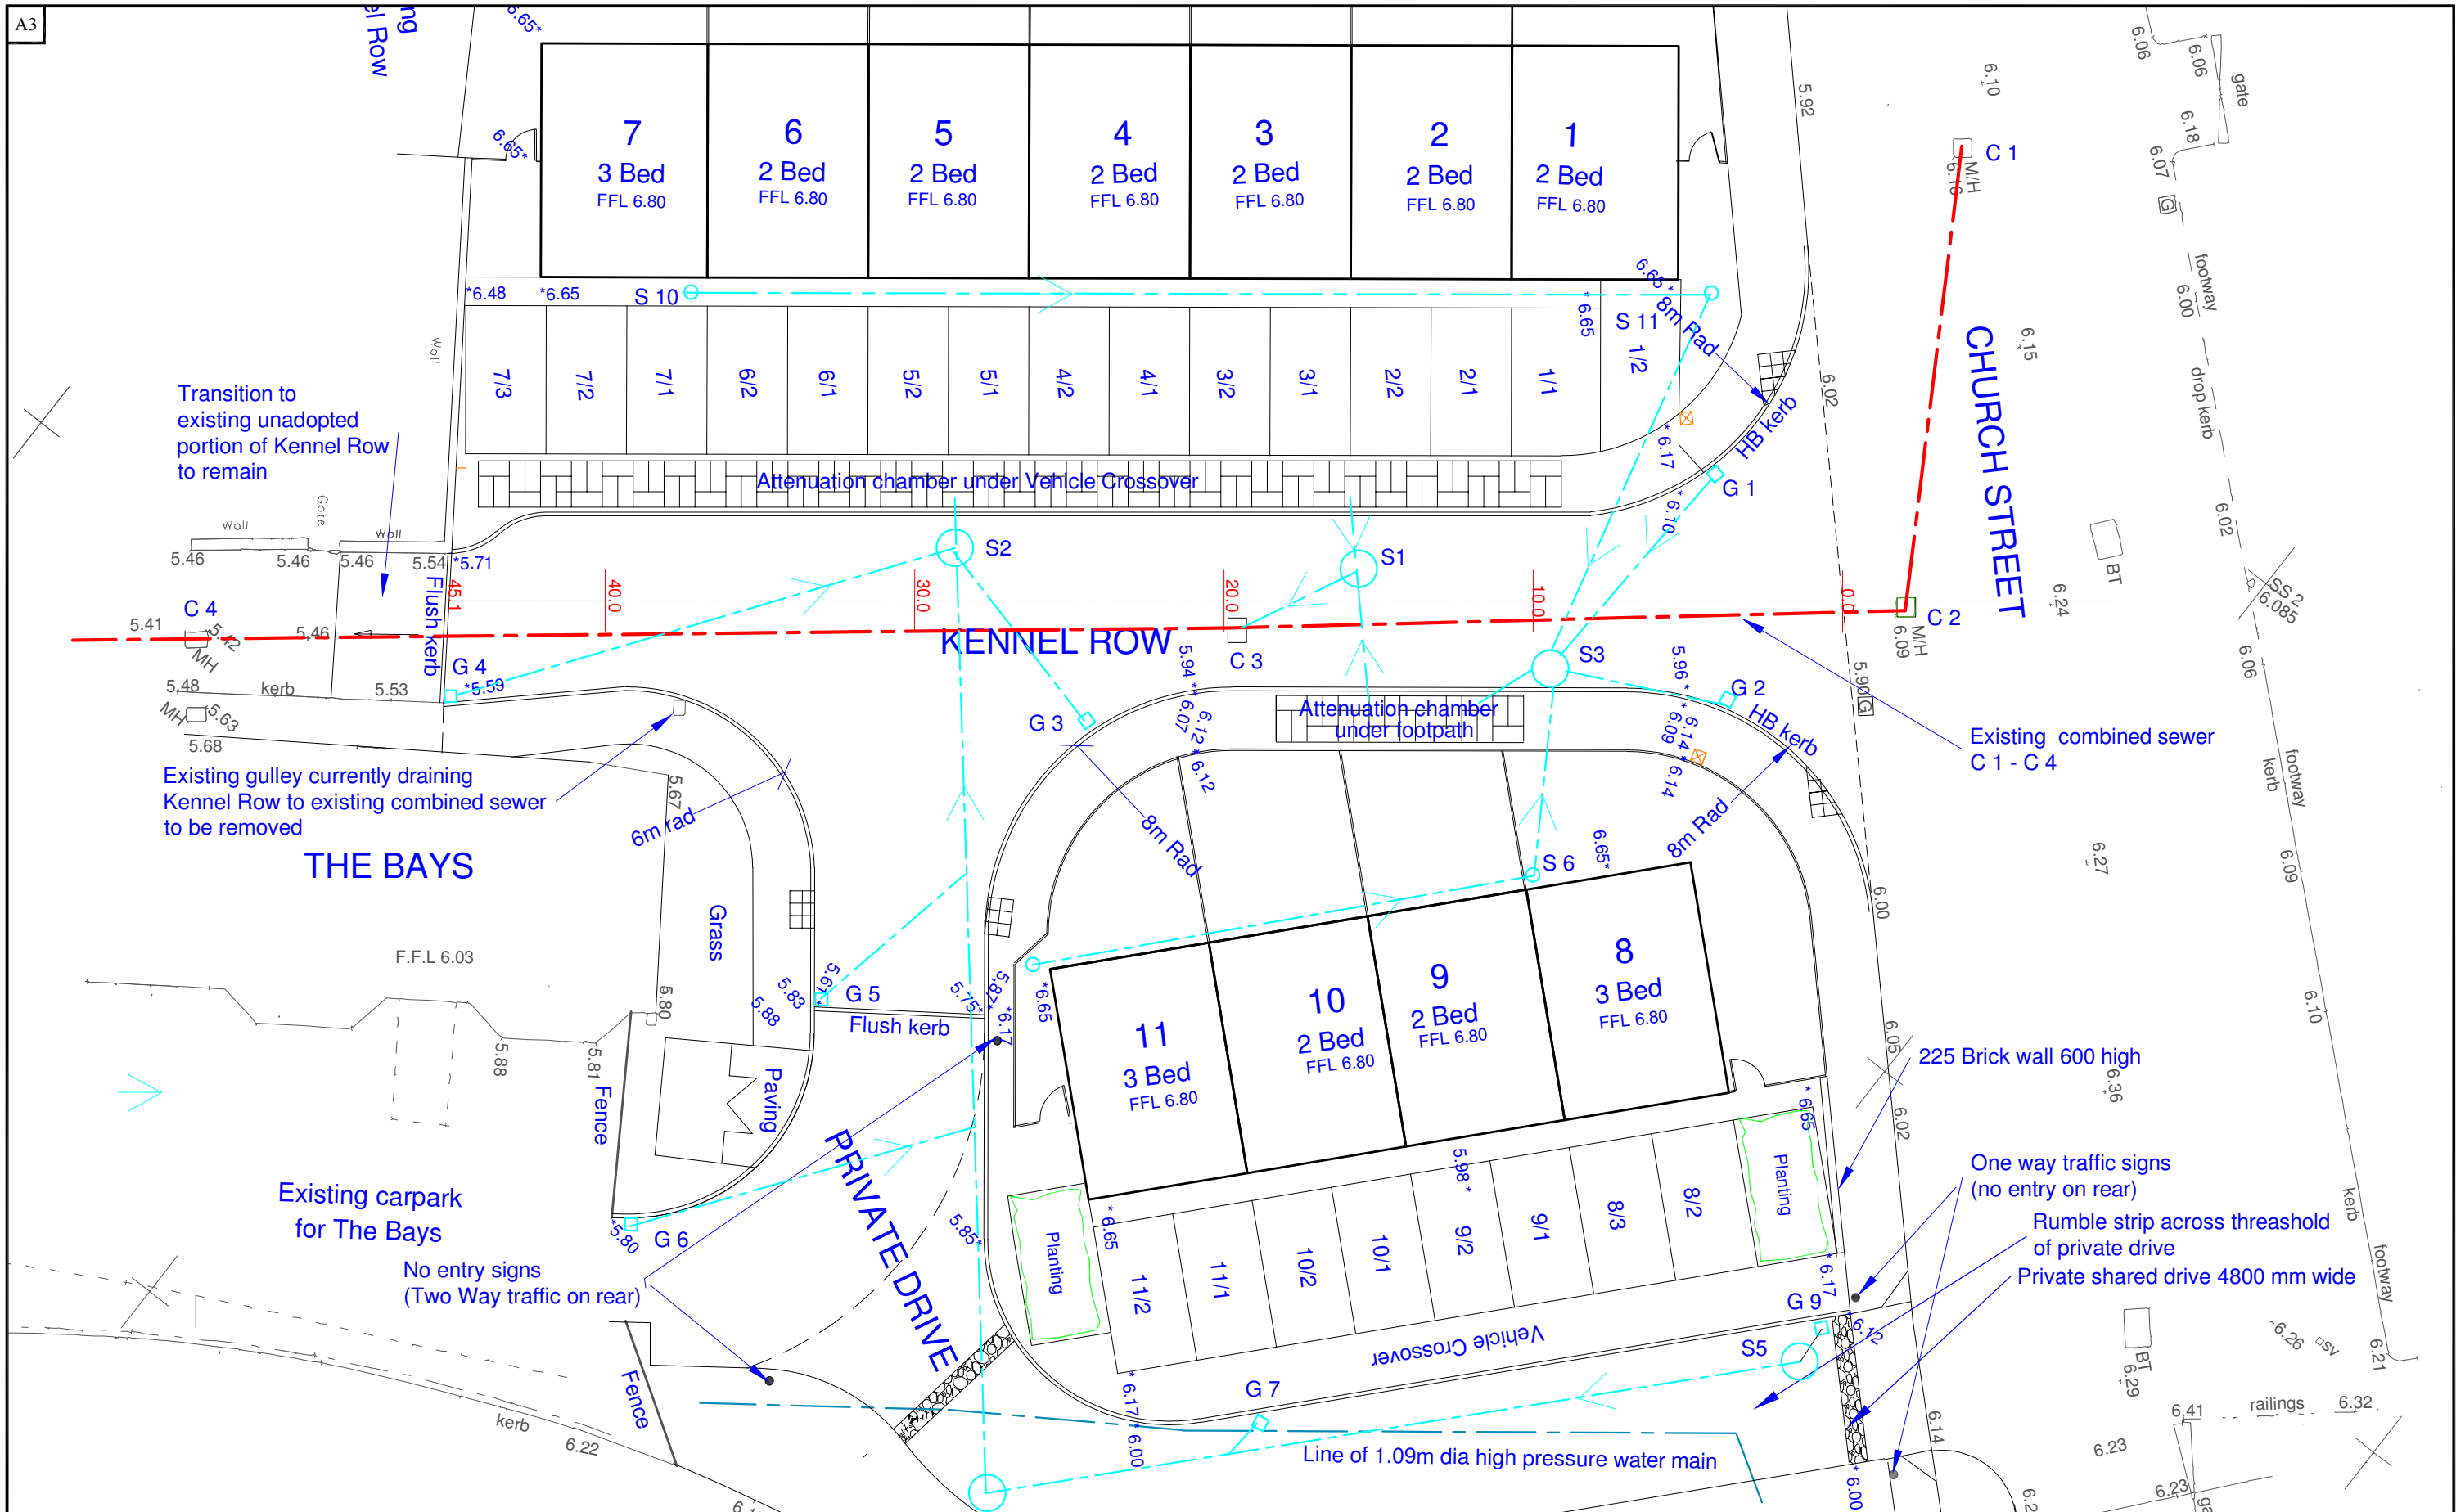

			NOTES				Project: Proposed Houses at Kennel Row, Briton Ferry	PLANABUILD 8 Ely Court, Francis Street Tonyrefail, CF39 8EP Tel: 01443 674935 Email: planabuild@btinternet.com © Drawing Copyright Planabuild 2026
			To be read in conjunction with Surface Water Drainage Schedule 1226_C1					
			Scale	1:200	1226-14		Title: Surface Water Drainage Layout	
REV.	DESCRIPTION	DATE	Date	07/07/26				
			Drawn	J W				