


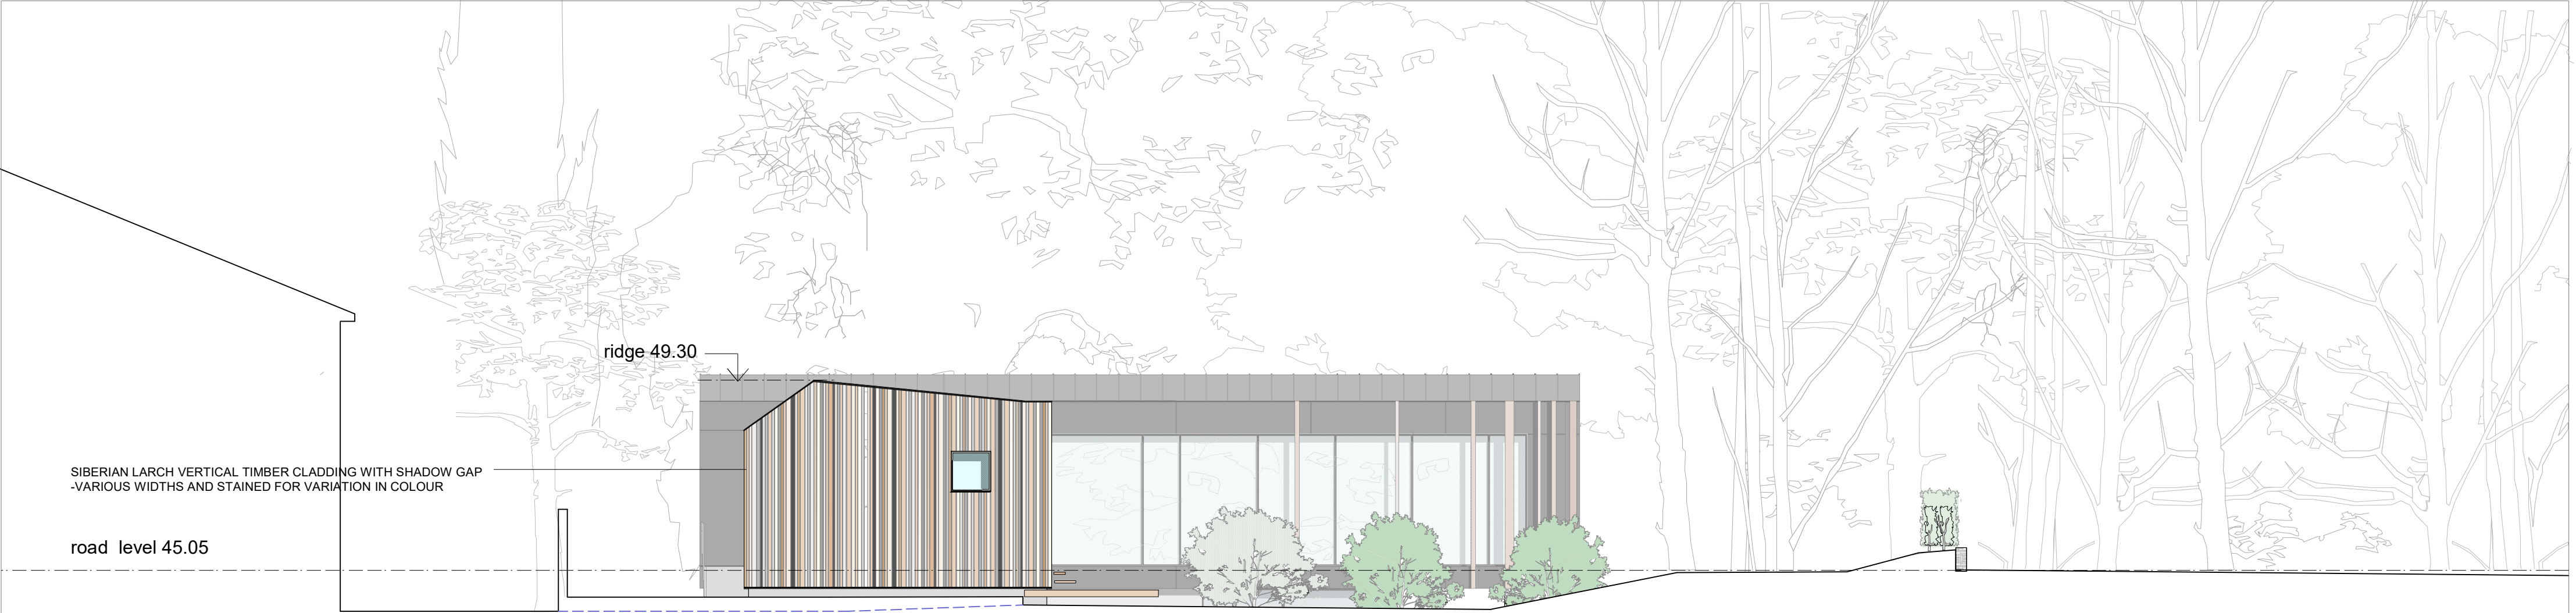

Proposed Elevation 5-5



Proposed Elevation 6-6

