



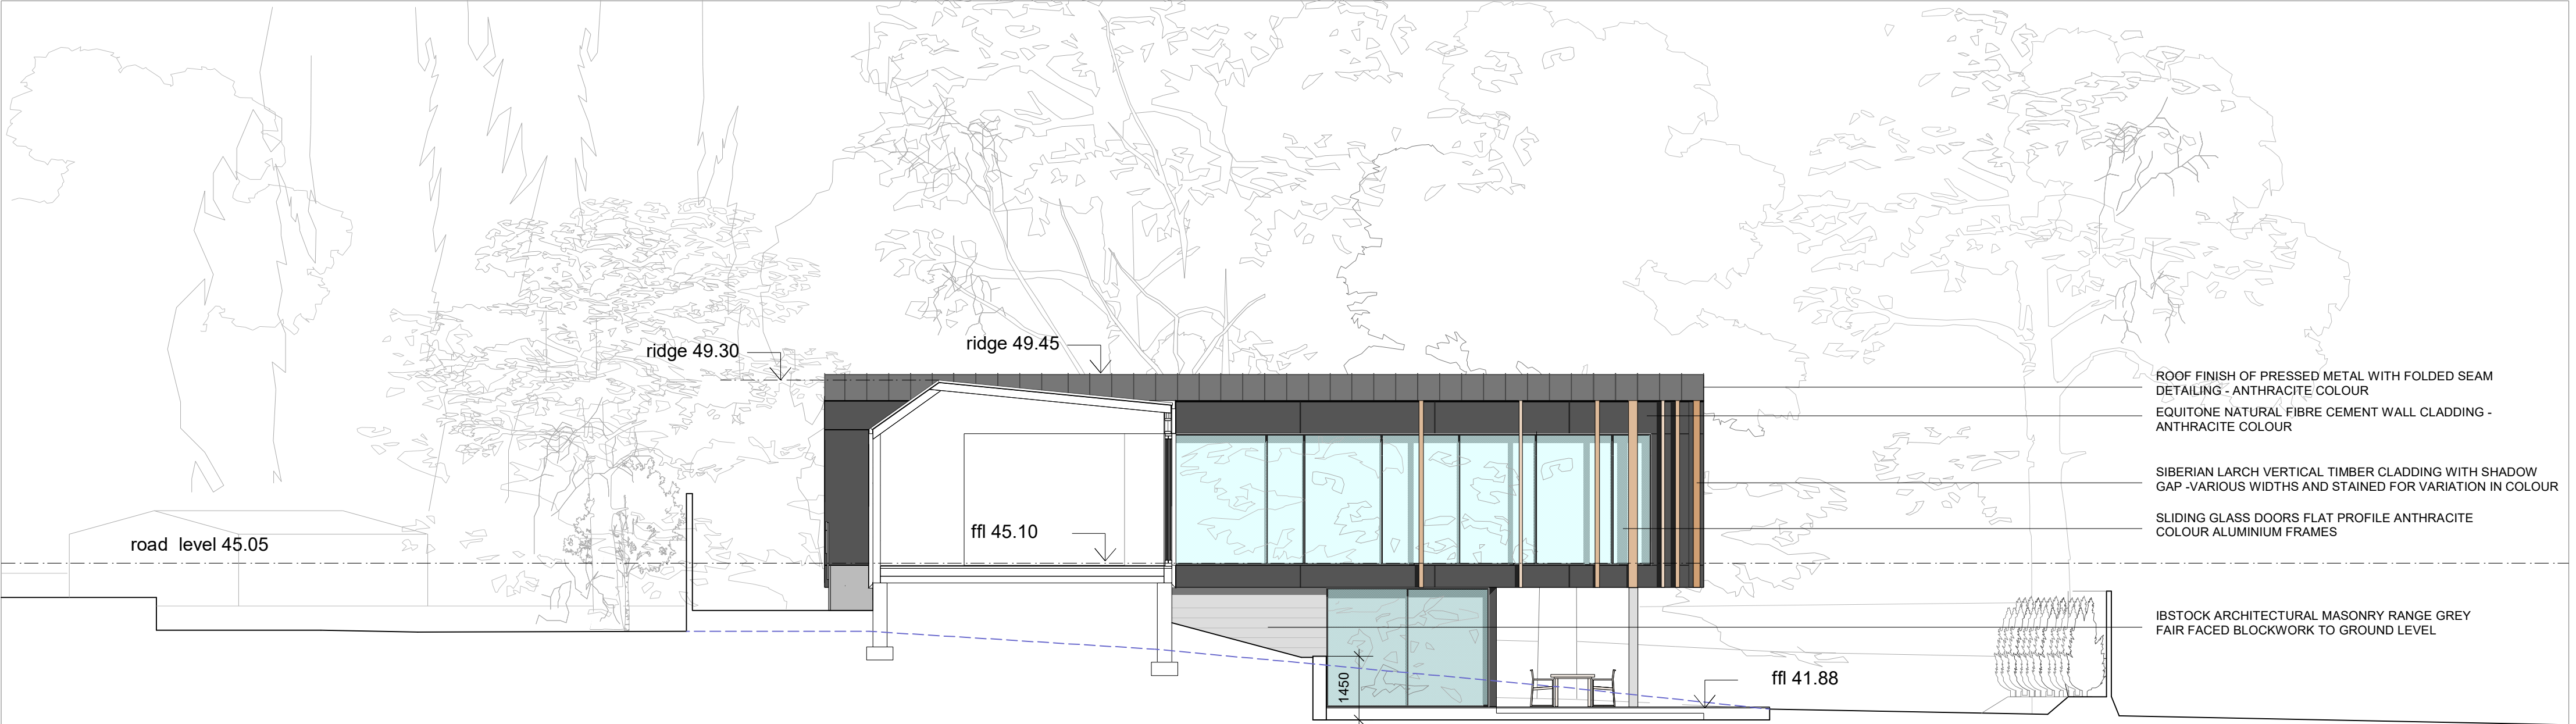

Proposed Section 1-1

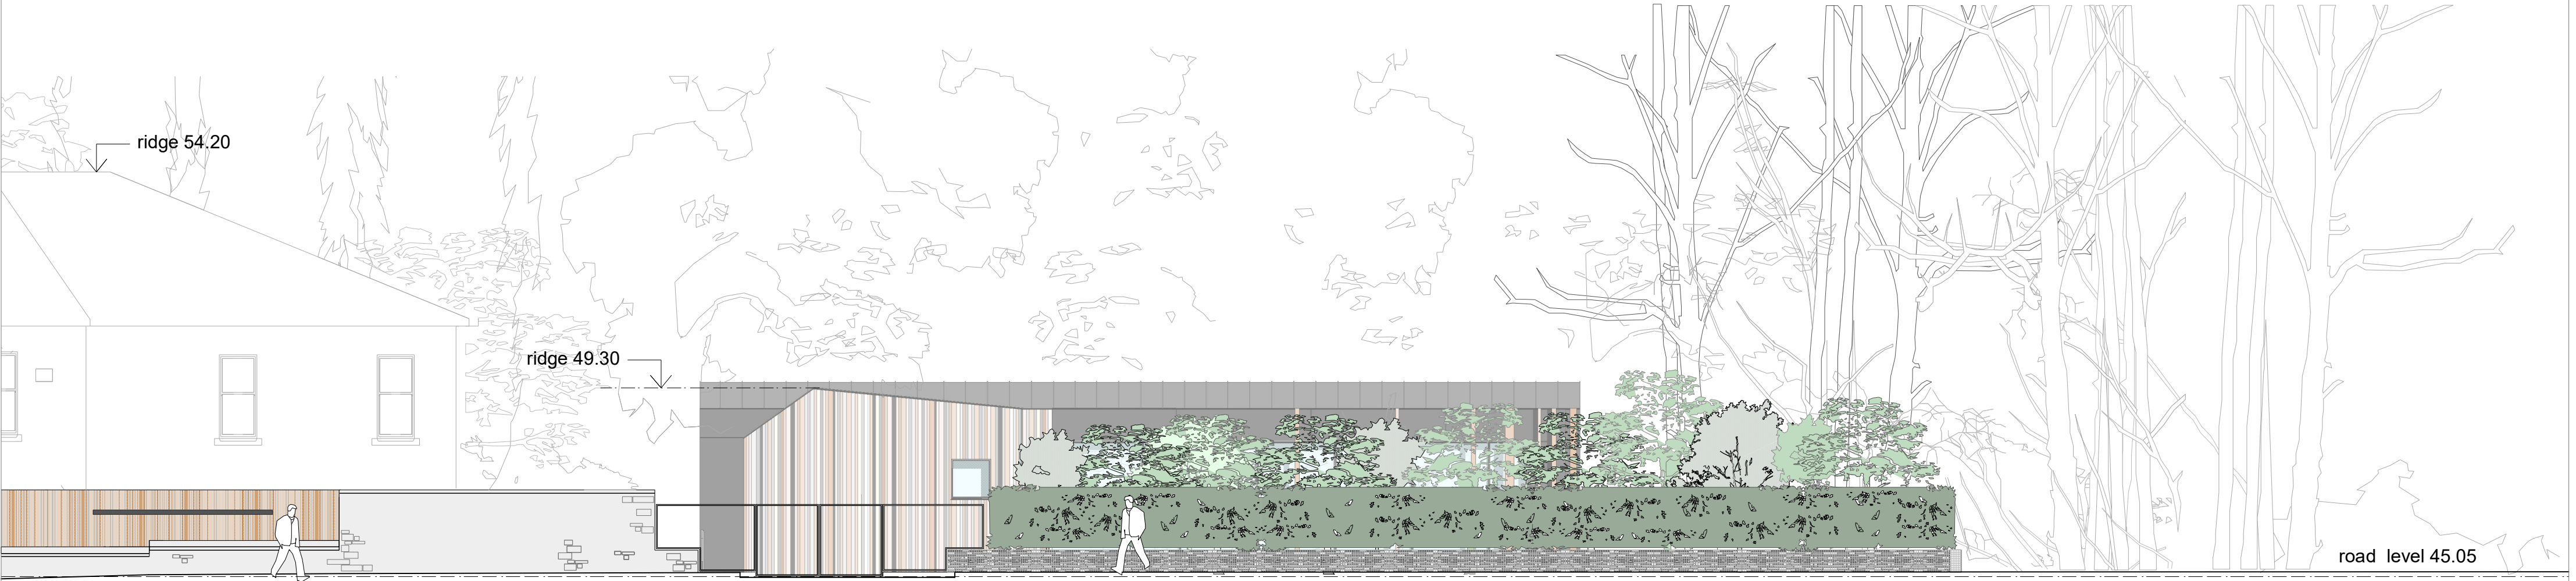

Proposed Elevation 2-2

