



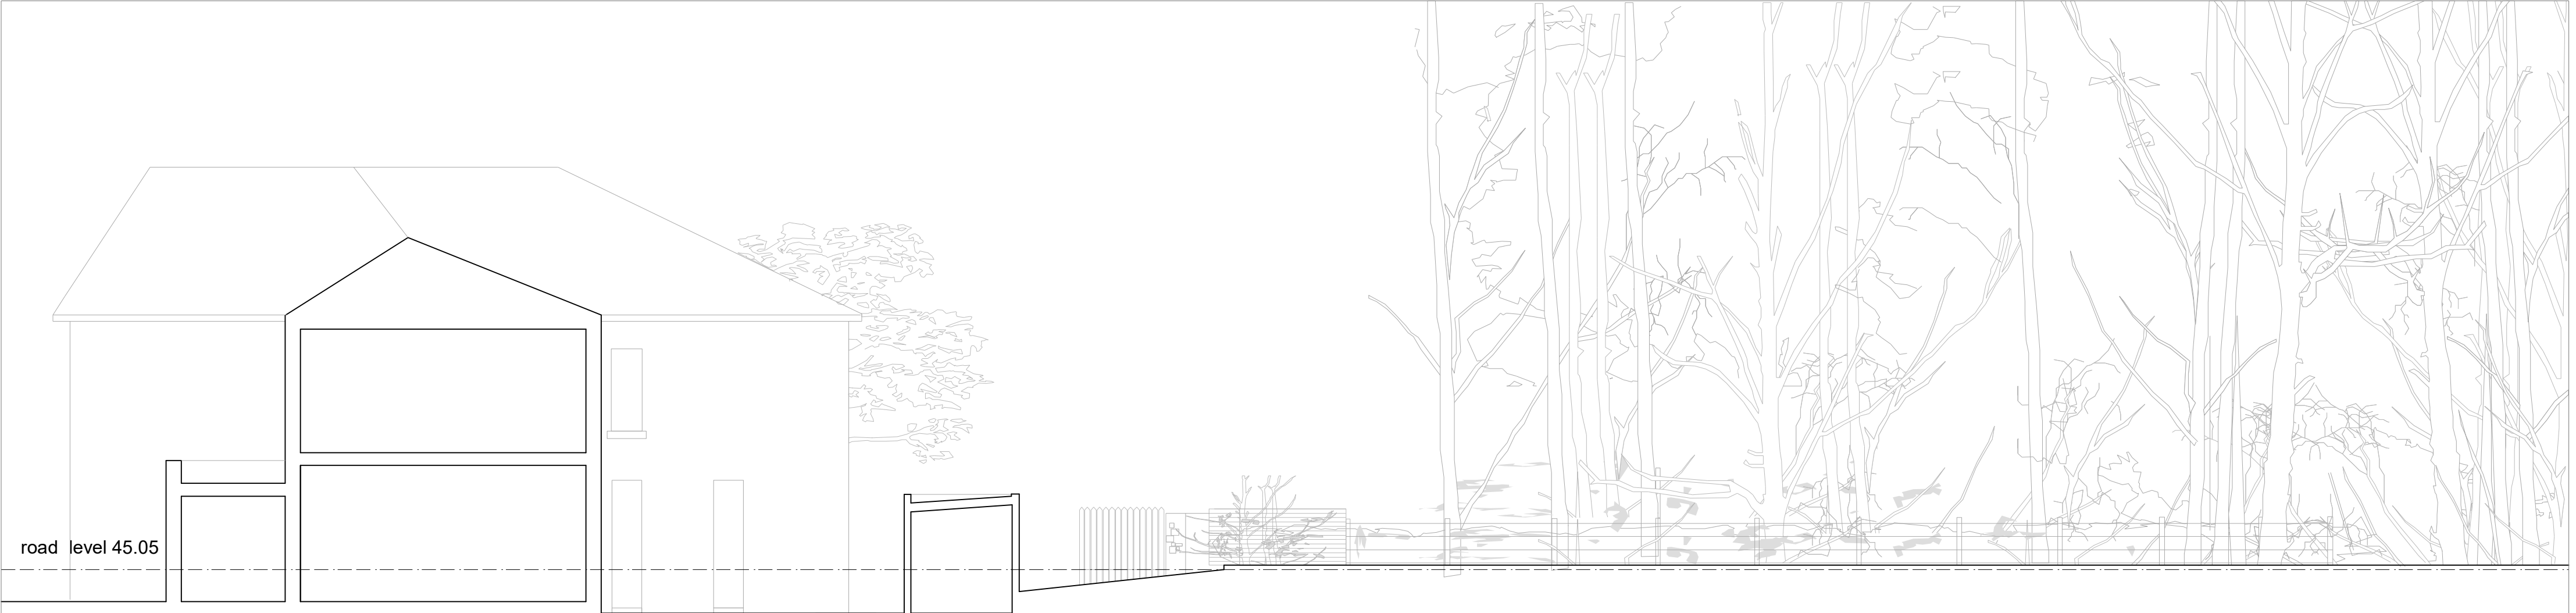

Existing Section D-D

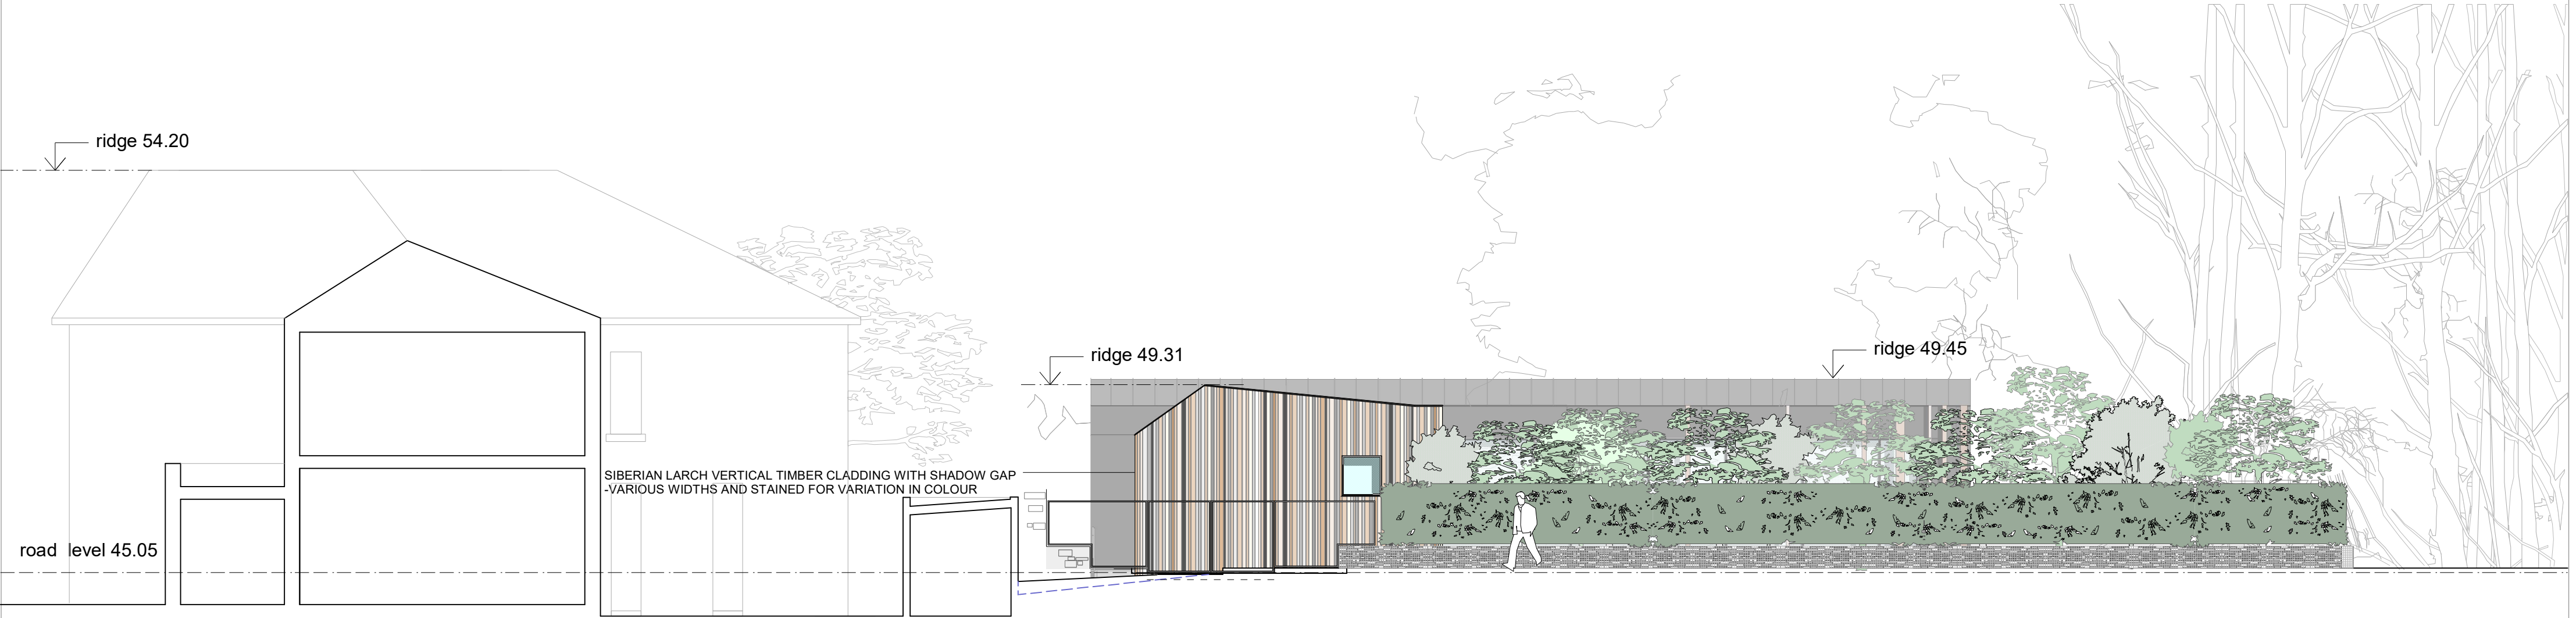

Proposed Section D-D

