



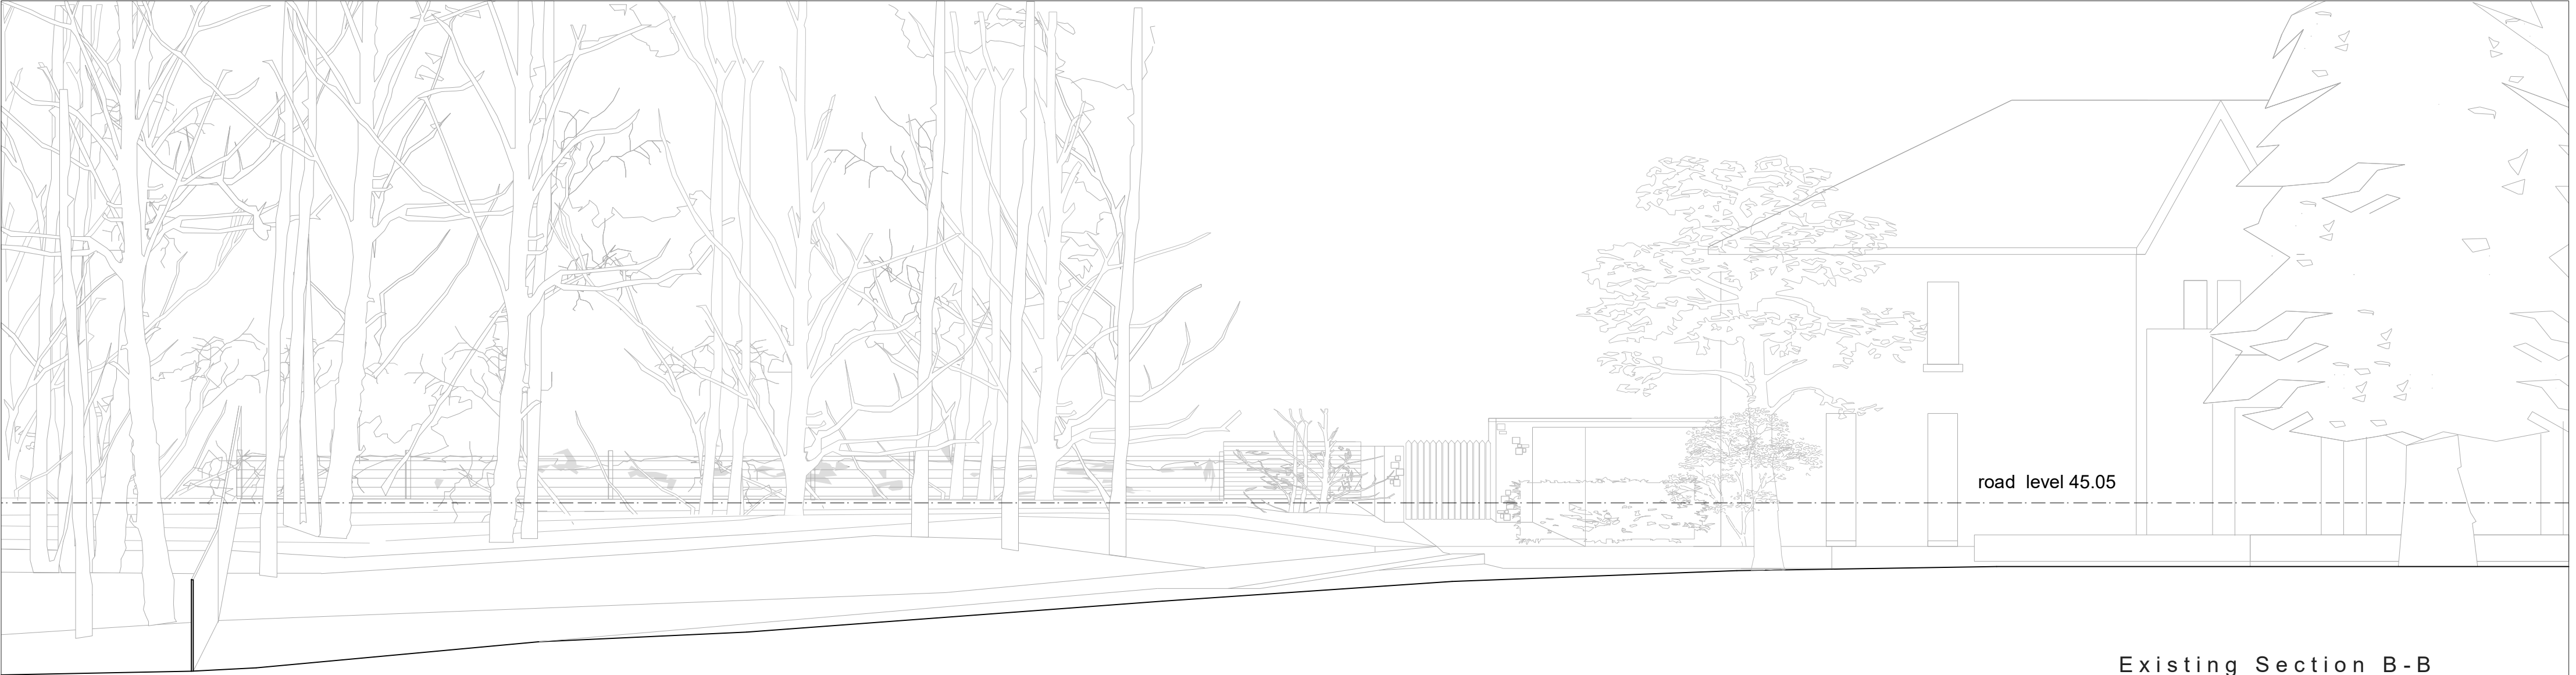

Existing Section B-B

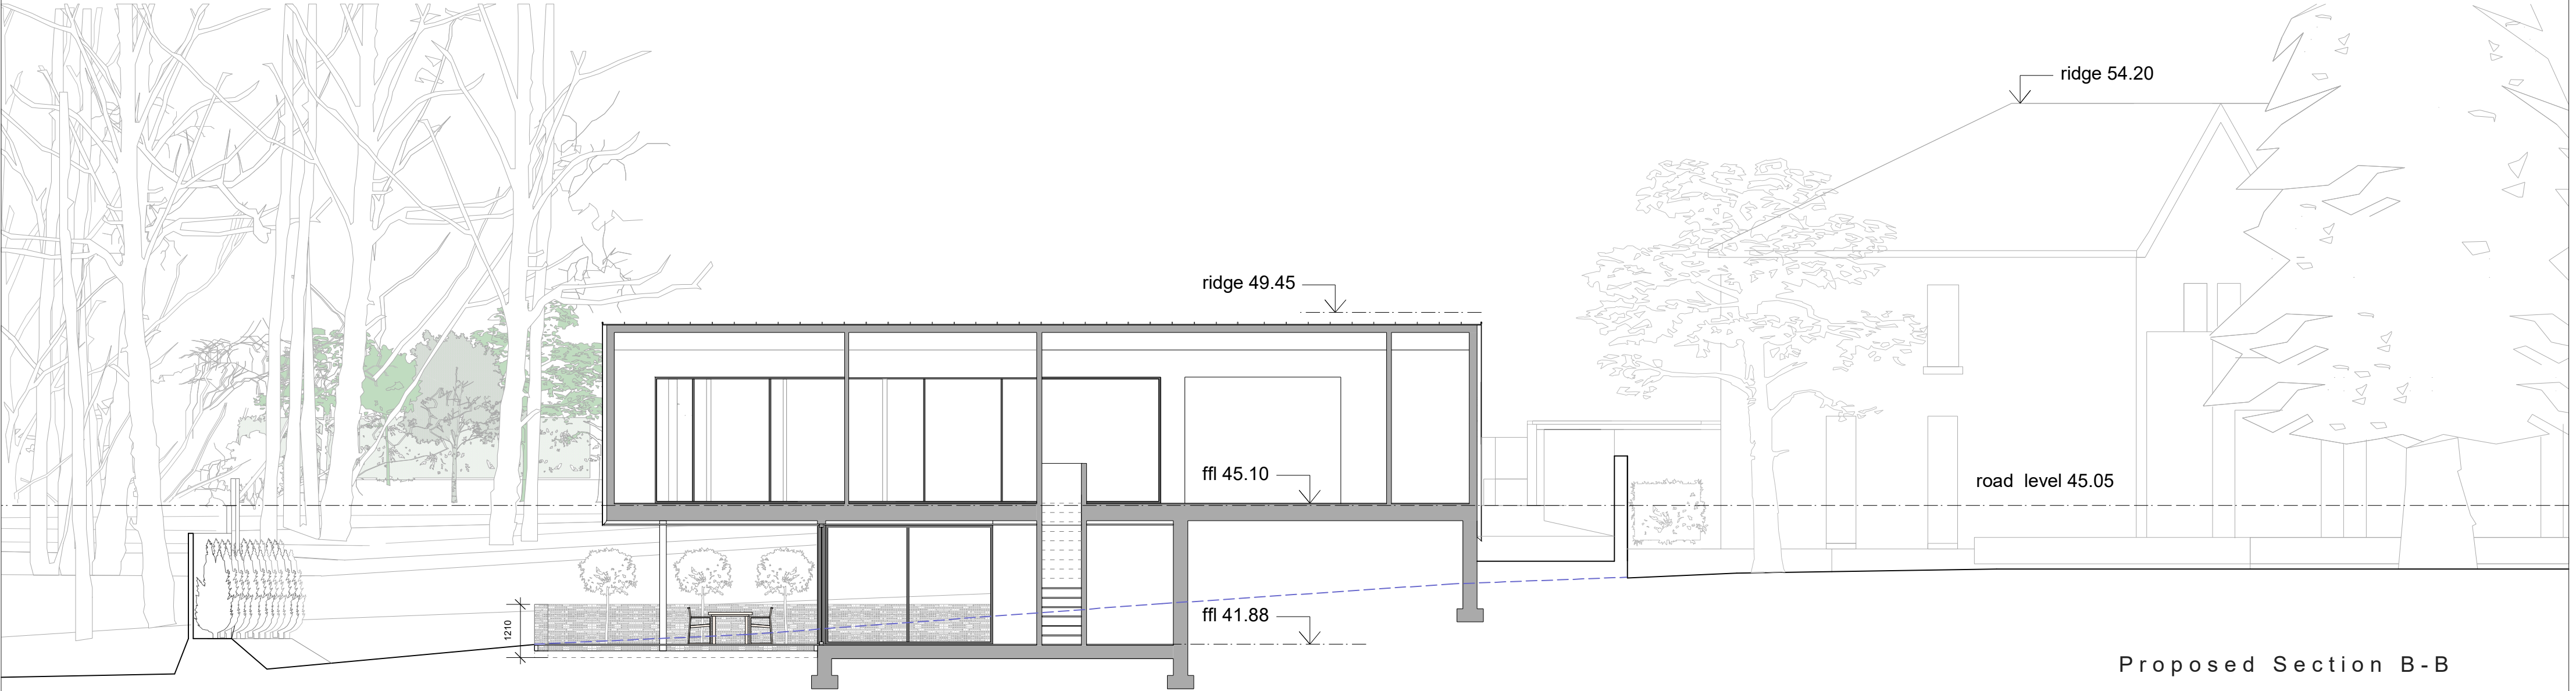

Proposed Section B-B

