Sheet ACAD - A1 rev. C

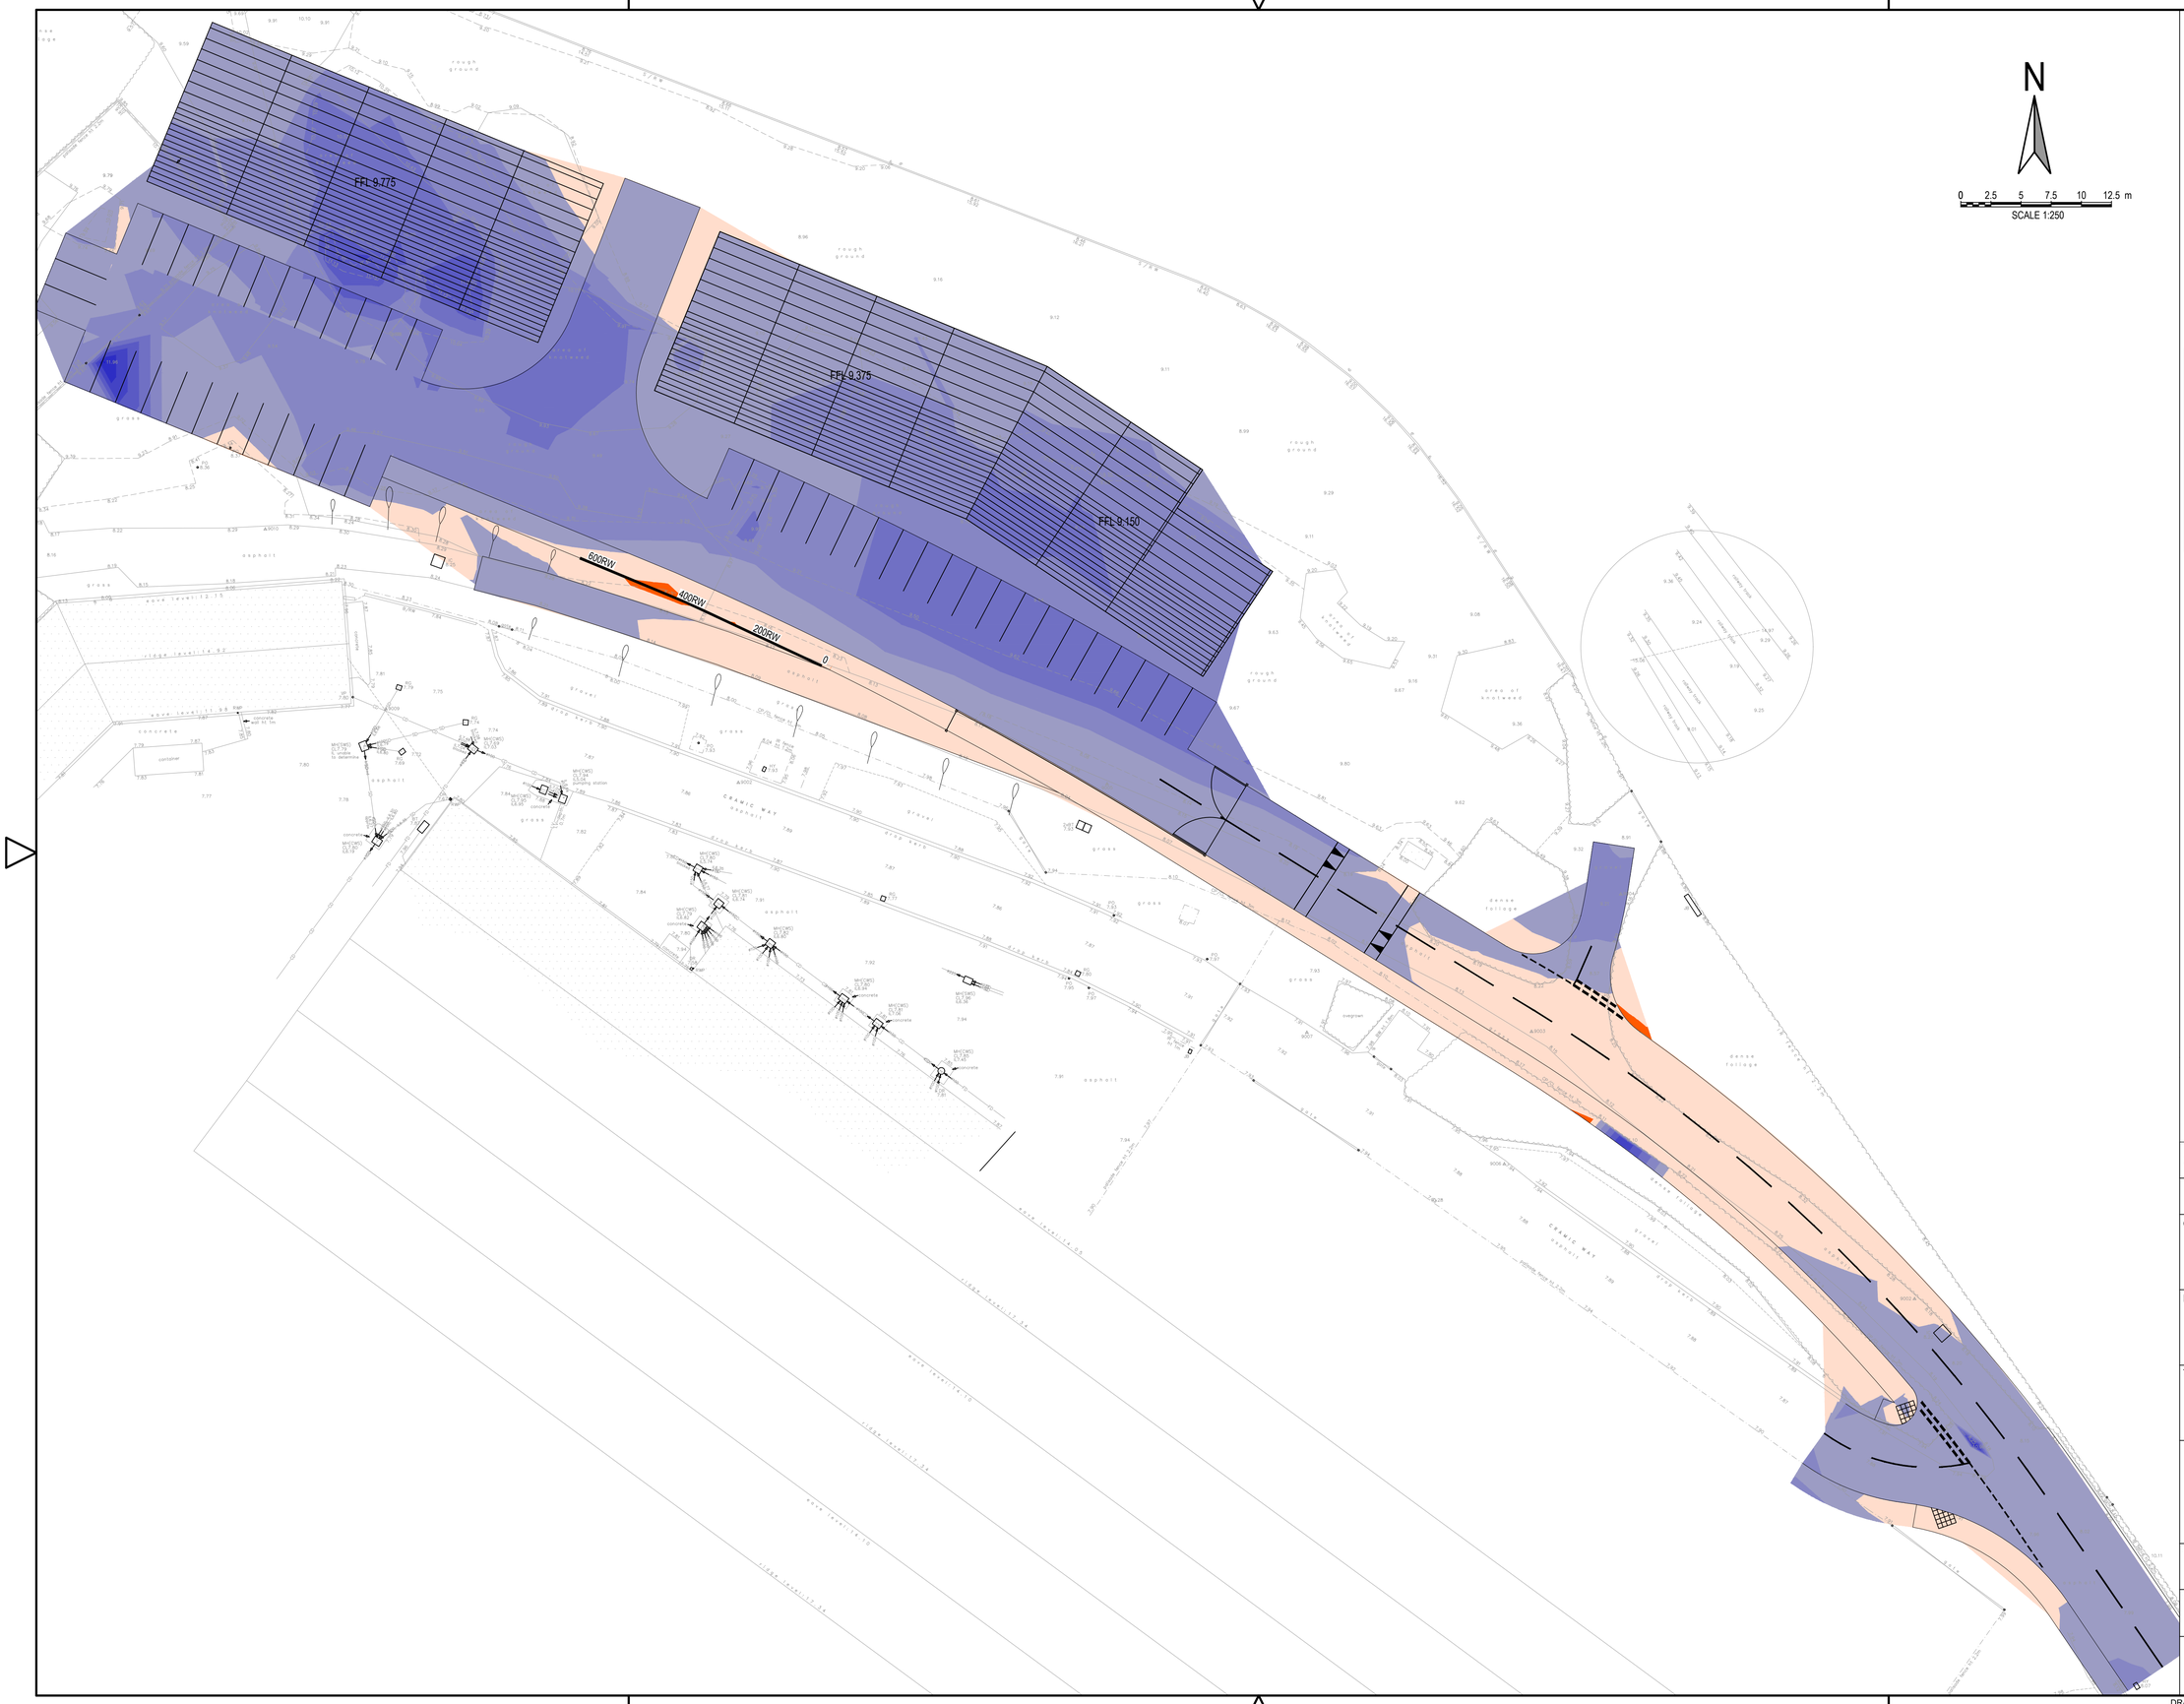

NOTES:

1. ALL DIMENSIONS ARE IN MILLIMETRES UNLESS NOTED OTHERWISE.
2. ALL LEVELS ARE SHOWN IN METRES UNLESS NOTED OTHERWISE.
3. DO NOT SCALE FROM THE DRAWING. USE FIGURED DIMENSIONS ONLY.
4. ANY DISCREPANCIES TO BE REPORTED IMMEDIATELY TO THE ENGINEER.
5. THIS DRAWING TO BE READ IN CONJUNCTION WITH ALL RELEVANT ARCHITECTS, ENGINEERS, SUBCONTRACTORS AND SPECIALISTS DRAWINGS AND SPECIFICATIONS.
6. EXISTING SERVICES HAVE NOT BEEN SHOWN BUT ARE PRESENT - THE CONTRACTOR IS TO LIAISE WITH ALL STATUTORY AUTHORITIES PRIOR TO THE COMMENCEMENT OF ANY WORKS.

Volume - Formation Surface and Topo Survey

Height Bands	Cut Volume	Fill Volume
Fill 0.5m - 1m	--	0.38m³
Fill 0m - 0.5m	--	171.94m³
Cut 0m - 0.5m	1539.17m³	--
Cut 0.5m - 1m	706.69m³	--
Cut 1m - 1.5m	132.06m³	--
Cut 1.5m - 2m	17.21m³	--
Cut 2m - 2.5m	2.63m³	--
Cut 2.5m - 3m	0.38m³	--
Cut 3m - 3.5m	0.00m³	--
Cut 3.5m - 4m	--	--
Total Cut: 2398.15m³		
Total Fill: 172.33m³		

PRELIMINARY

rev.	drawn	chkd.	apprvd.	date	description
01	LT	LT	PG	15.01.26	FIRST ISSUE

Client
LIFE PROPERTY GROUP LTD

Project
CRAMIC WAY
PORT TALBOT

Title
CUT AND FILL

Vale Consultancy
CONSULTING CIVIL & STRUCTURAL ENGINEERS
29 Bocam Park, Old Field Road, Pencoed, Bridgend CF35 5LJ.
Phone: 01656 863794 Email: enquiries@vale-consultancy.co.uk

date	drawn	checked		approved	
15.12.25	LT	DH	15.12.25	DH	15.12.25

scale @ A1	project no.
1:250	21174

status	drg. no.	rev.
P	21174_600	01

ORIGINAL DRAWING SIZE 841 x 594

10 0 10 20 50 100mm NATURAL SCALE

DRAWING STATUS
A - Approval, AB - As-Built, C - Construction, D - Draft, P - Preliminary, T - Tender

A1