




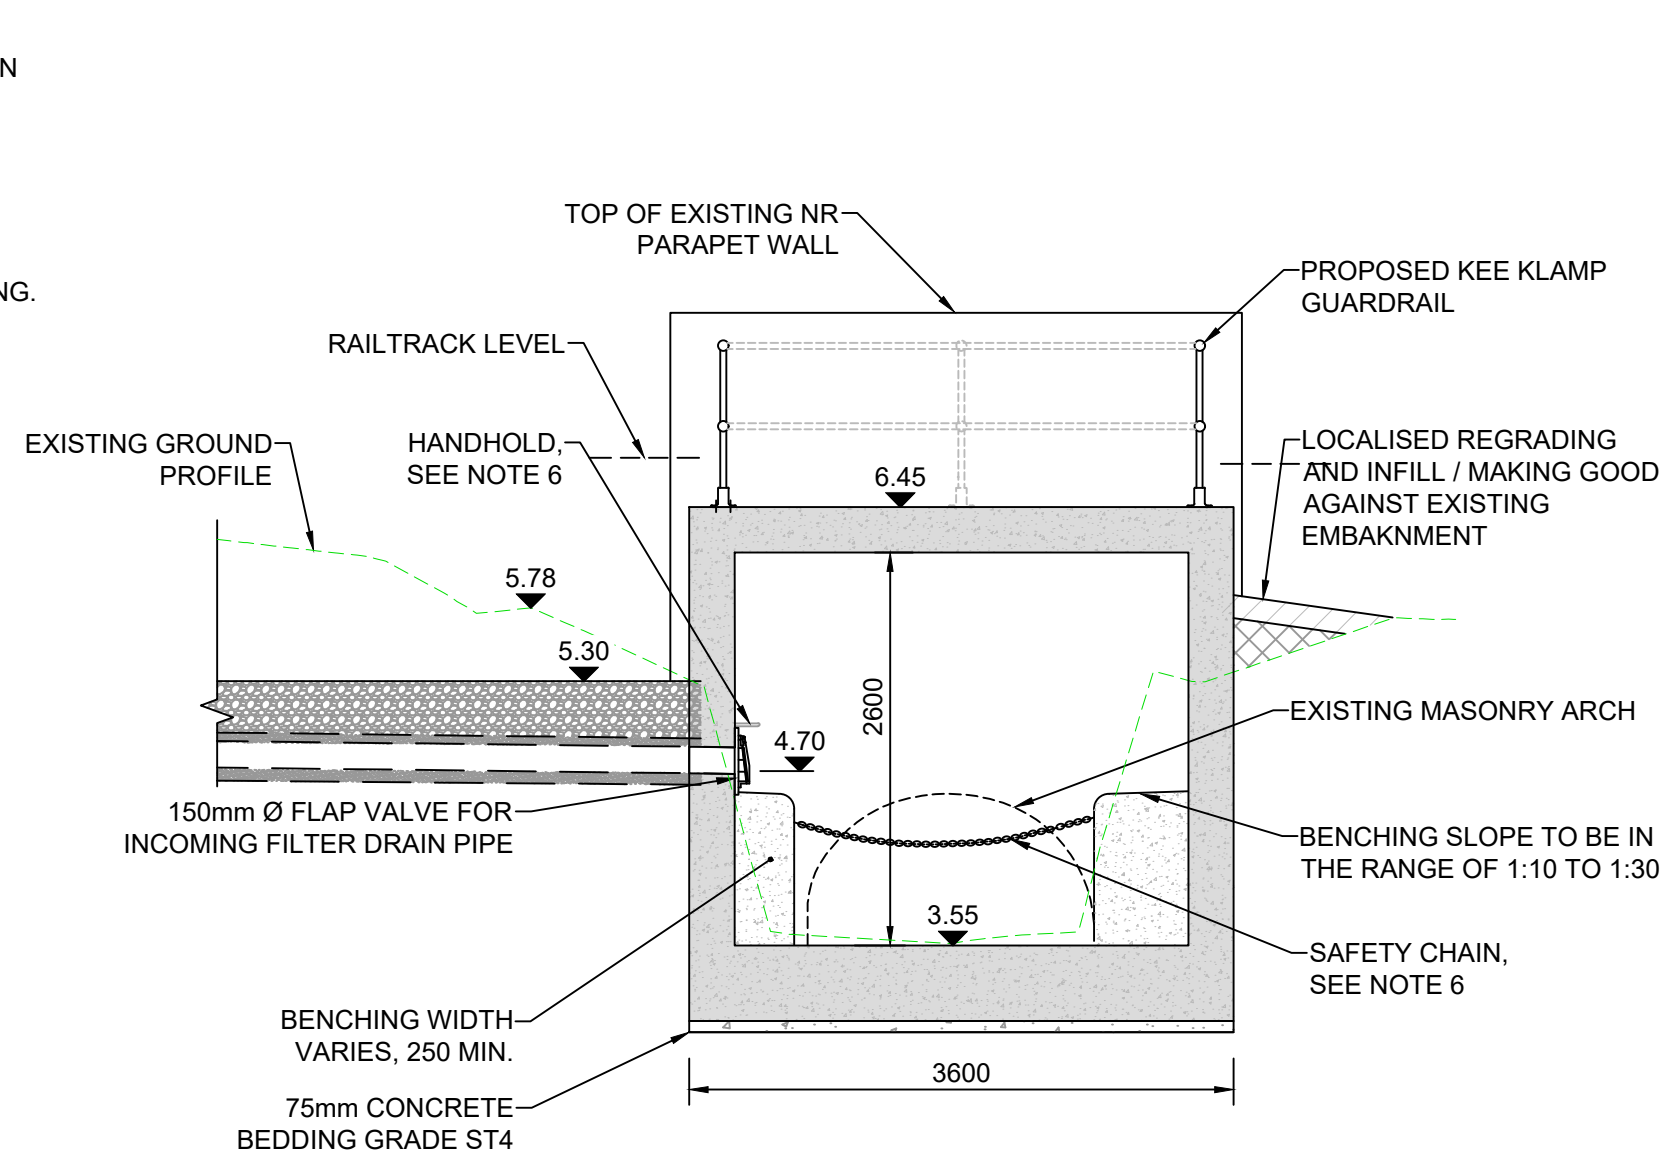


A SECTION
000071 1:50

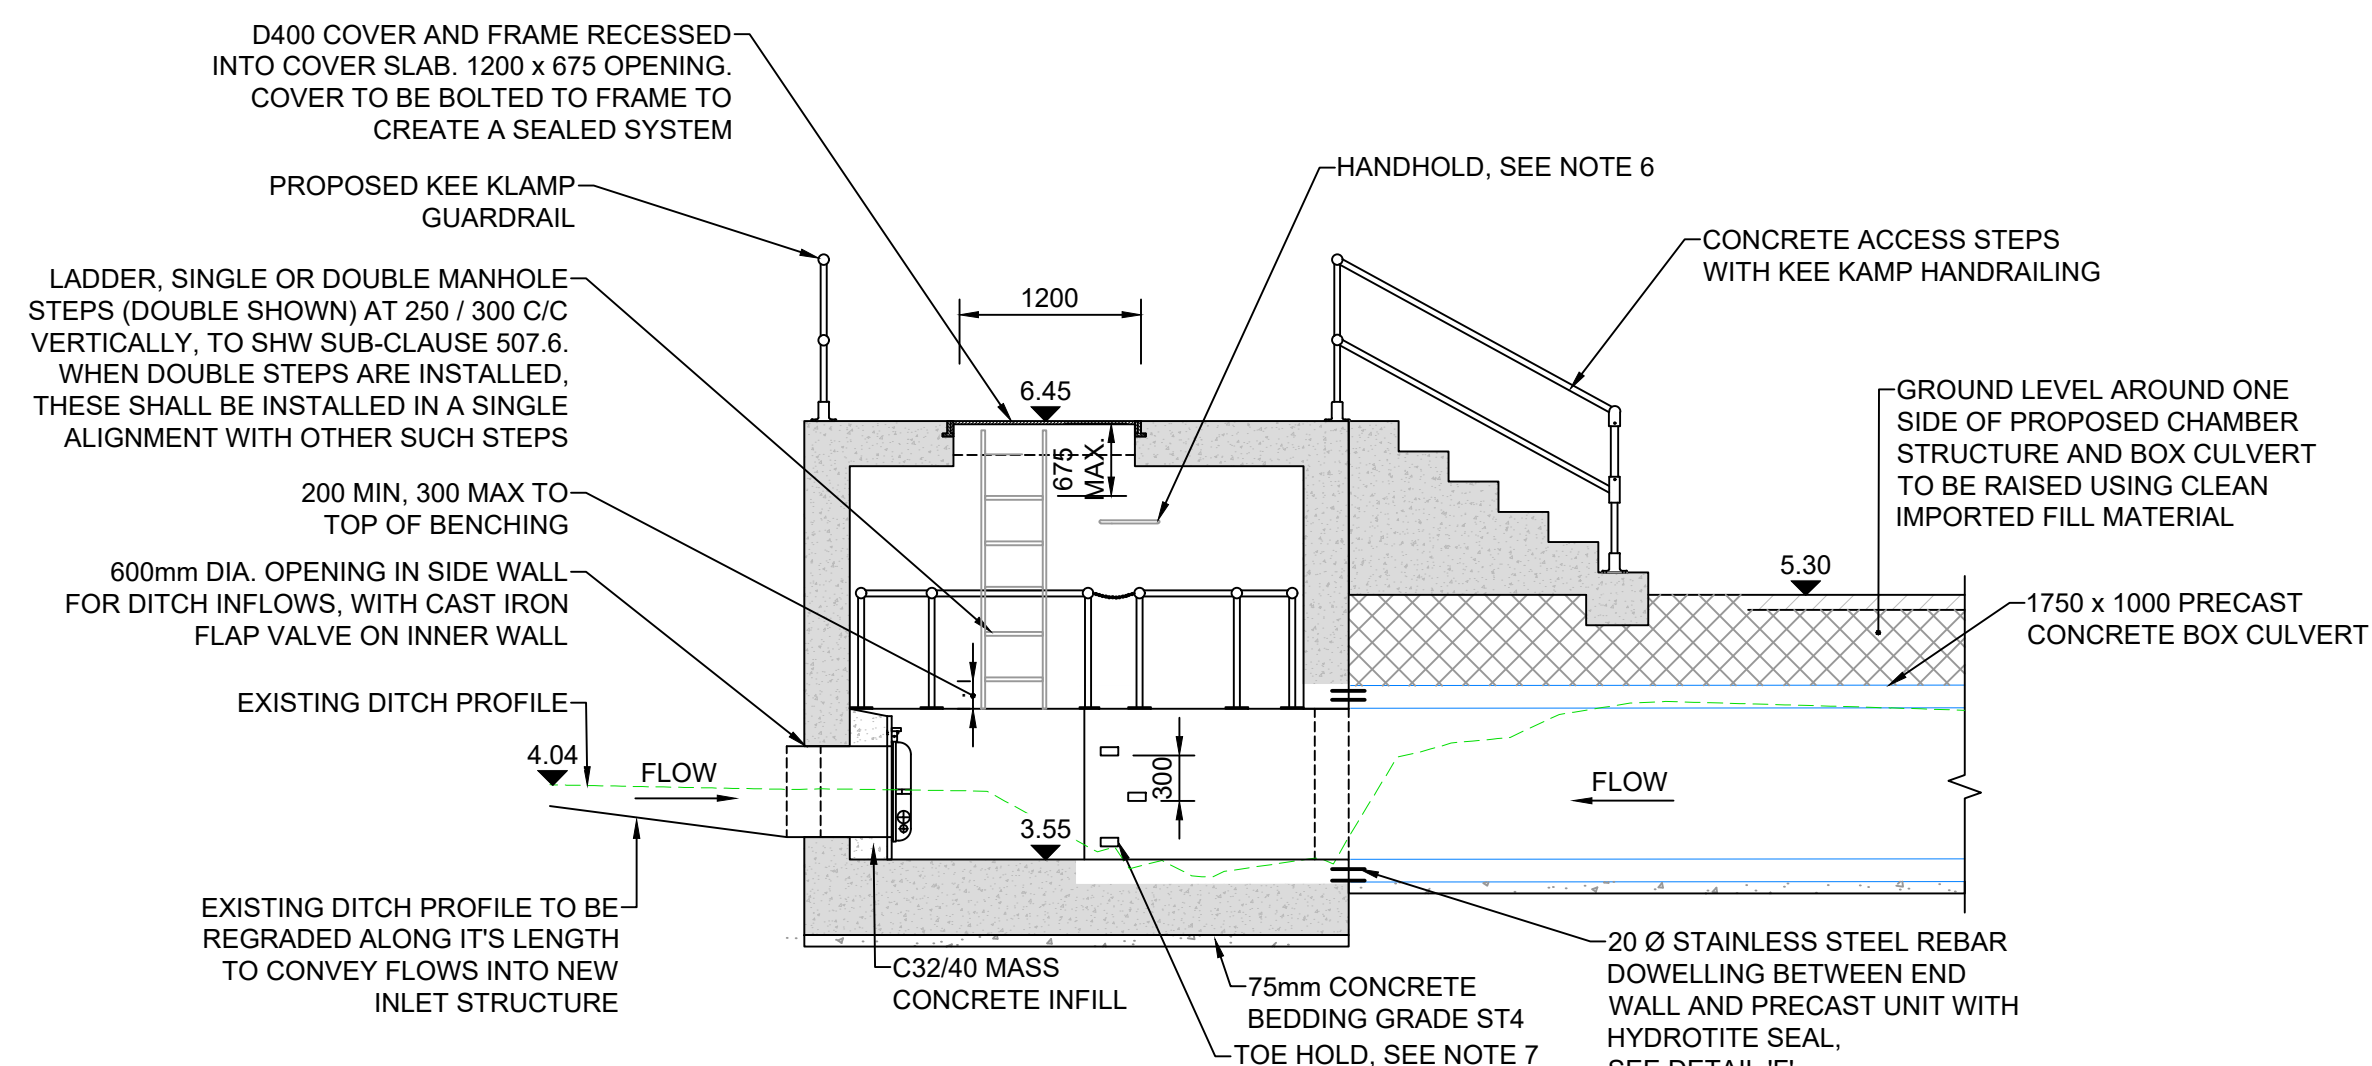

B SECTION
000071 1:50

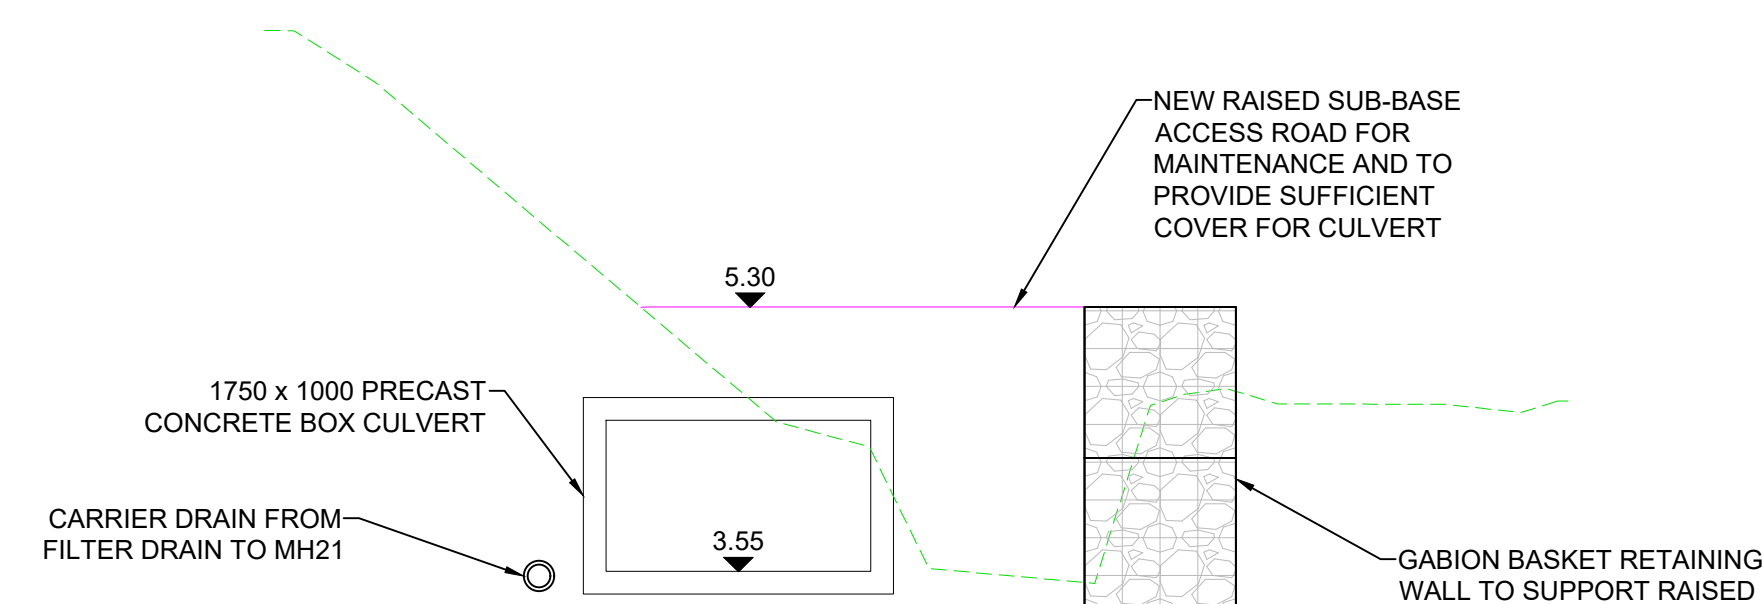

D SECTION
000070 1:50

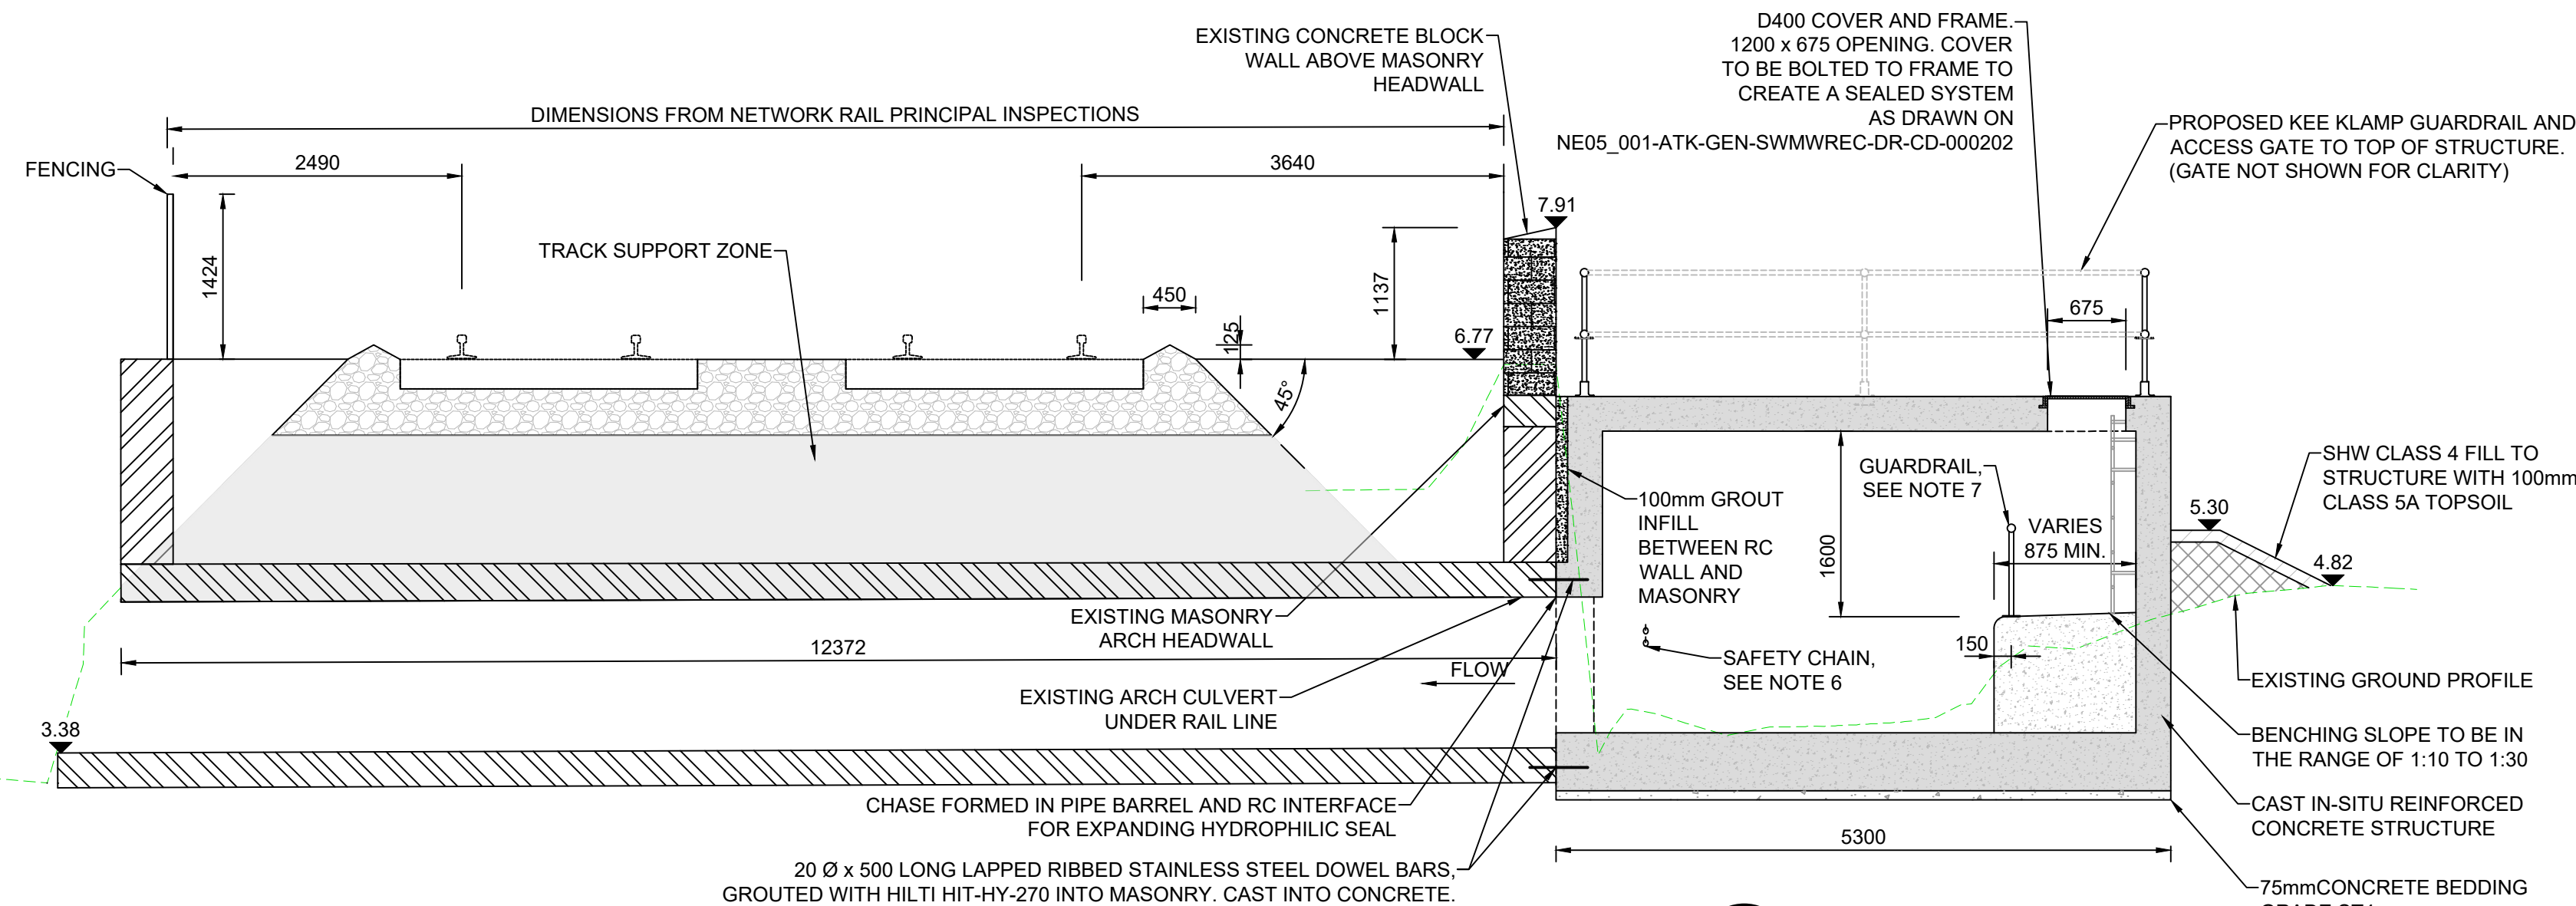

C SECTION
000071 1:50

1. ALL DIMENSIONS ARE IN MILLIMETRES UNLESS OTHERWISE NOTED.
2. ALL LEVELS ARE IN METRES ABOVE ORDNANCE DATUM UNLESS OTHERWISE NOTED.
3. ALL WASTE MATERIAL TO BE DISPOSED TO CONTRACTORS LICENSED TIP.
4. CHAMBER WALLS AND COVER SLAB TO BE CAST IN-SITU REINFORCED CONCRETE STRUCTURES TO BS EN 1917 AND BS 5911-3.
5. MORTAR TO BE DESIGNATION (i) TO SHW SERIES 2400.
6. FOR DETAILS OF LADDER, HANDHOLD AND SAFETY CHAIN SEE HCD DRAWING NUMBER 02.
7. FOR DETAILS OF GUARDRAIL AND TOE HOLD SEE HCD DRAWING NUMBER F28.
8. SEE SHW, SUB CLAUSE 507.7 REGARDING BACKFILLING / SURROUND TO CHAMBER.
9. ALL ST CONCRETE SHALL BE TO SHW, CLAUSE 2602.

Description						
Status	Revision	Drawn	Checked	Reviewed	Authorised	Issue Date
Description						
Status	Revision	Drawn	Checked	Reviewed	Authorised	Issue Date
Description						
Status	Revision	Drawn	Checked	Reviewed	Authorised	Issue Date
Description						
Status	Revision	Drawn	Checked	Reviewed	Authorised	Issue Date
Description						
For Planning						
Status	Revision	Drawn	Checked	Reviewed	Authorised	Issue Date
S6	P01	DJW	RC	RAM	---	26/05/2006

Drawing Suitability		Status		Project Title	
FOR PLANNING		S6		GRANDISON BROOK	
		West Glamorgan House 12 Orchard Street Swansea West Glamorgan SA1 5AD Tel: +44 (0)1792 641172 Fax: +44 (0)1792 472019 www.atkinsglobal.com		Drawing Title SW MH21 PROPOSED DETAILS SHEET 1 OF 1	
Copyright © AtkinsRéalis (2025)					
Client  NEATH PORT TALBOT COUNTY BOROUGH COUNCIL		Drawing Number Project Originator Volume NE05_001 - ATK - GEN - SWMWREC - DR - CD - 000071 Location Type Role Number Original Size: A1 Scale: AS SHOWN Project Ref. No: 5192793 Sheet: 1 of 1 Rev: P01			