
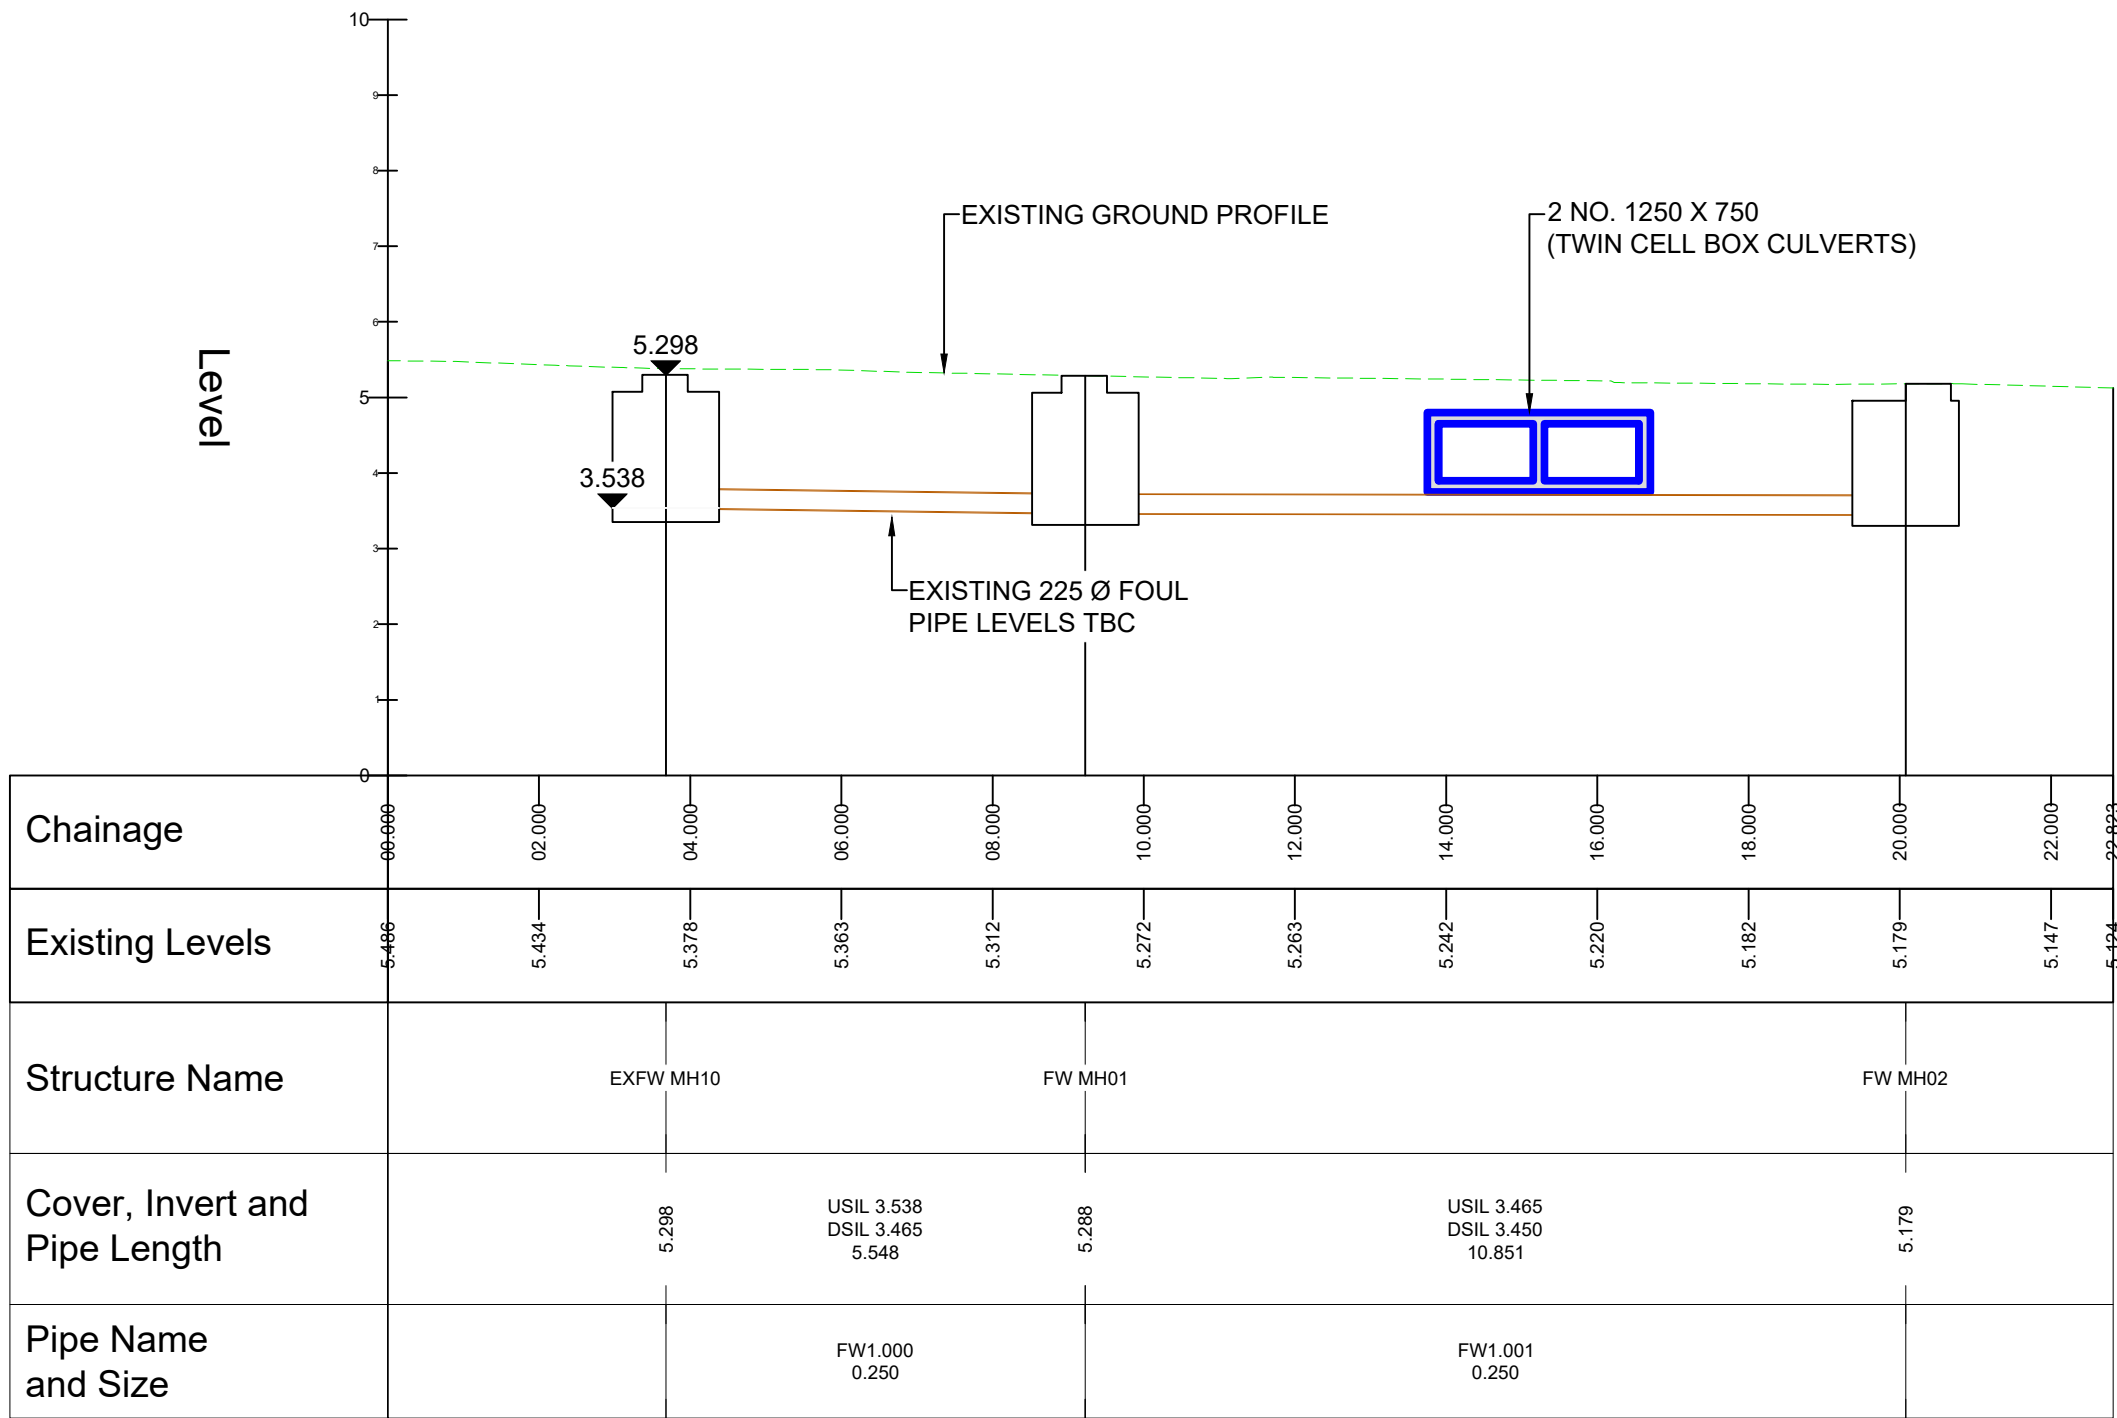


DO NOT SCALE

100
0 10
Millimetres

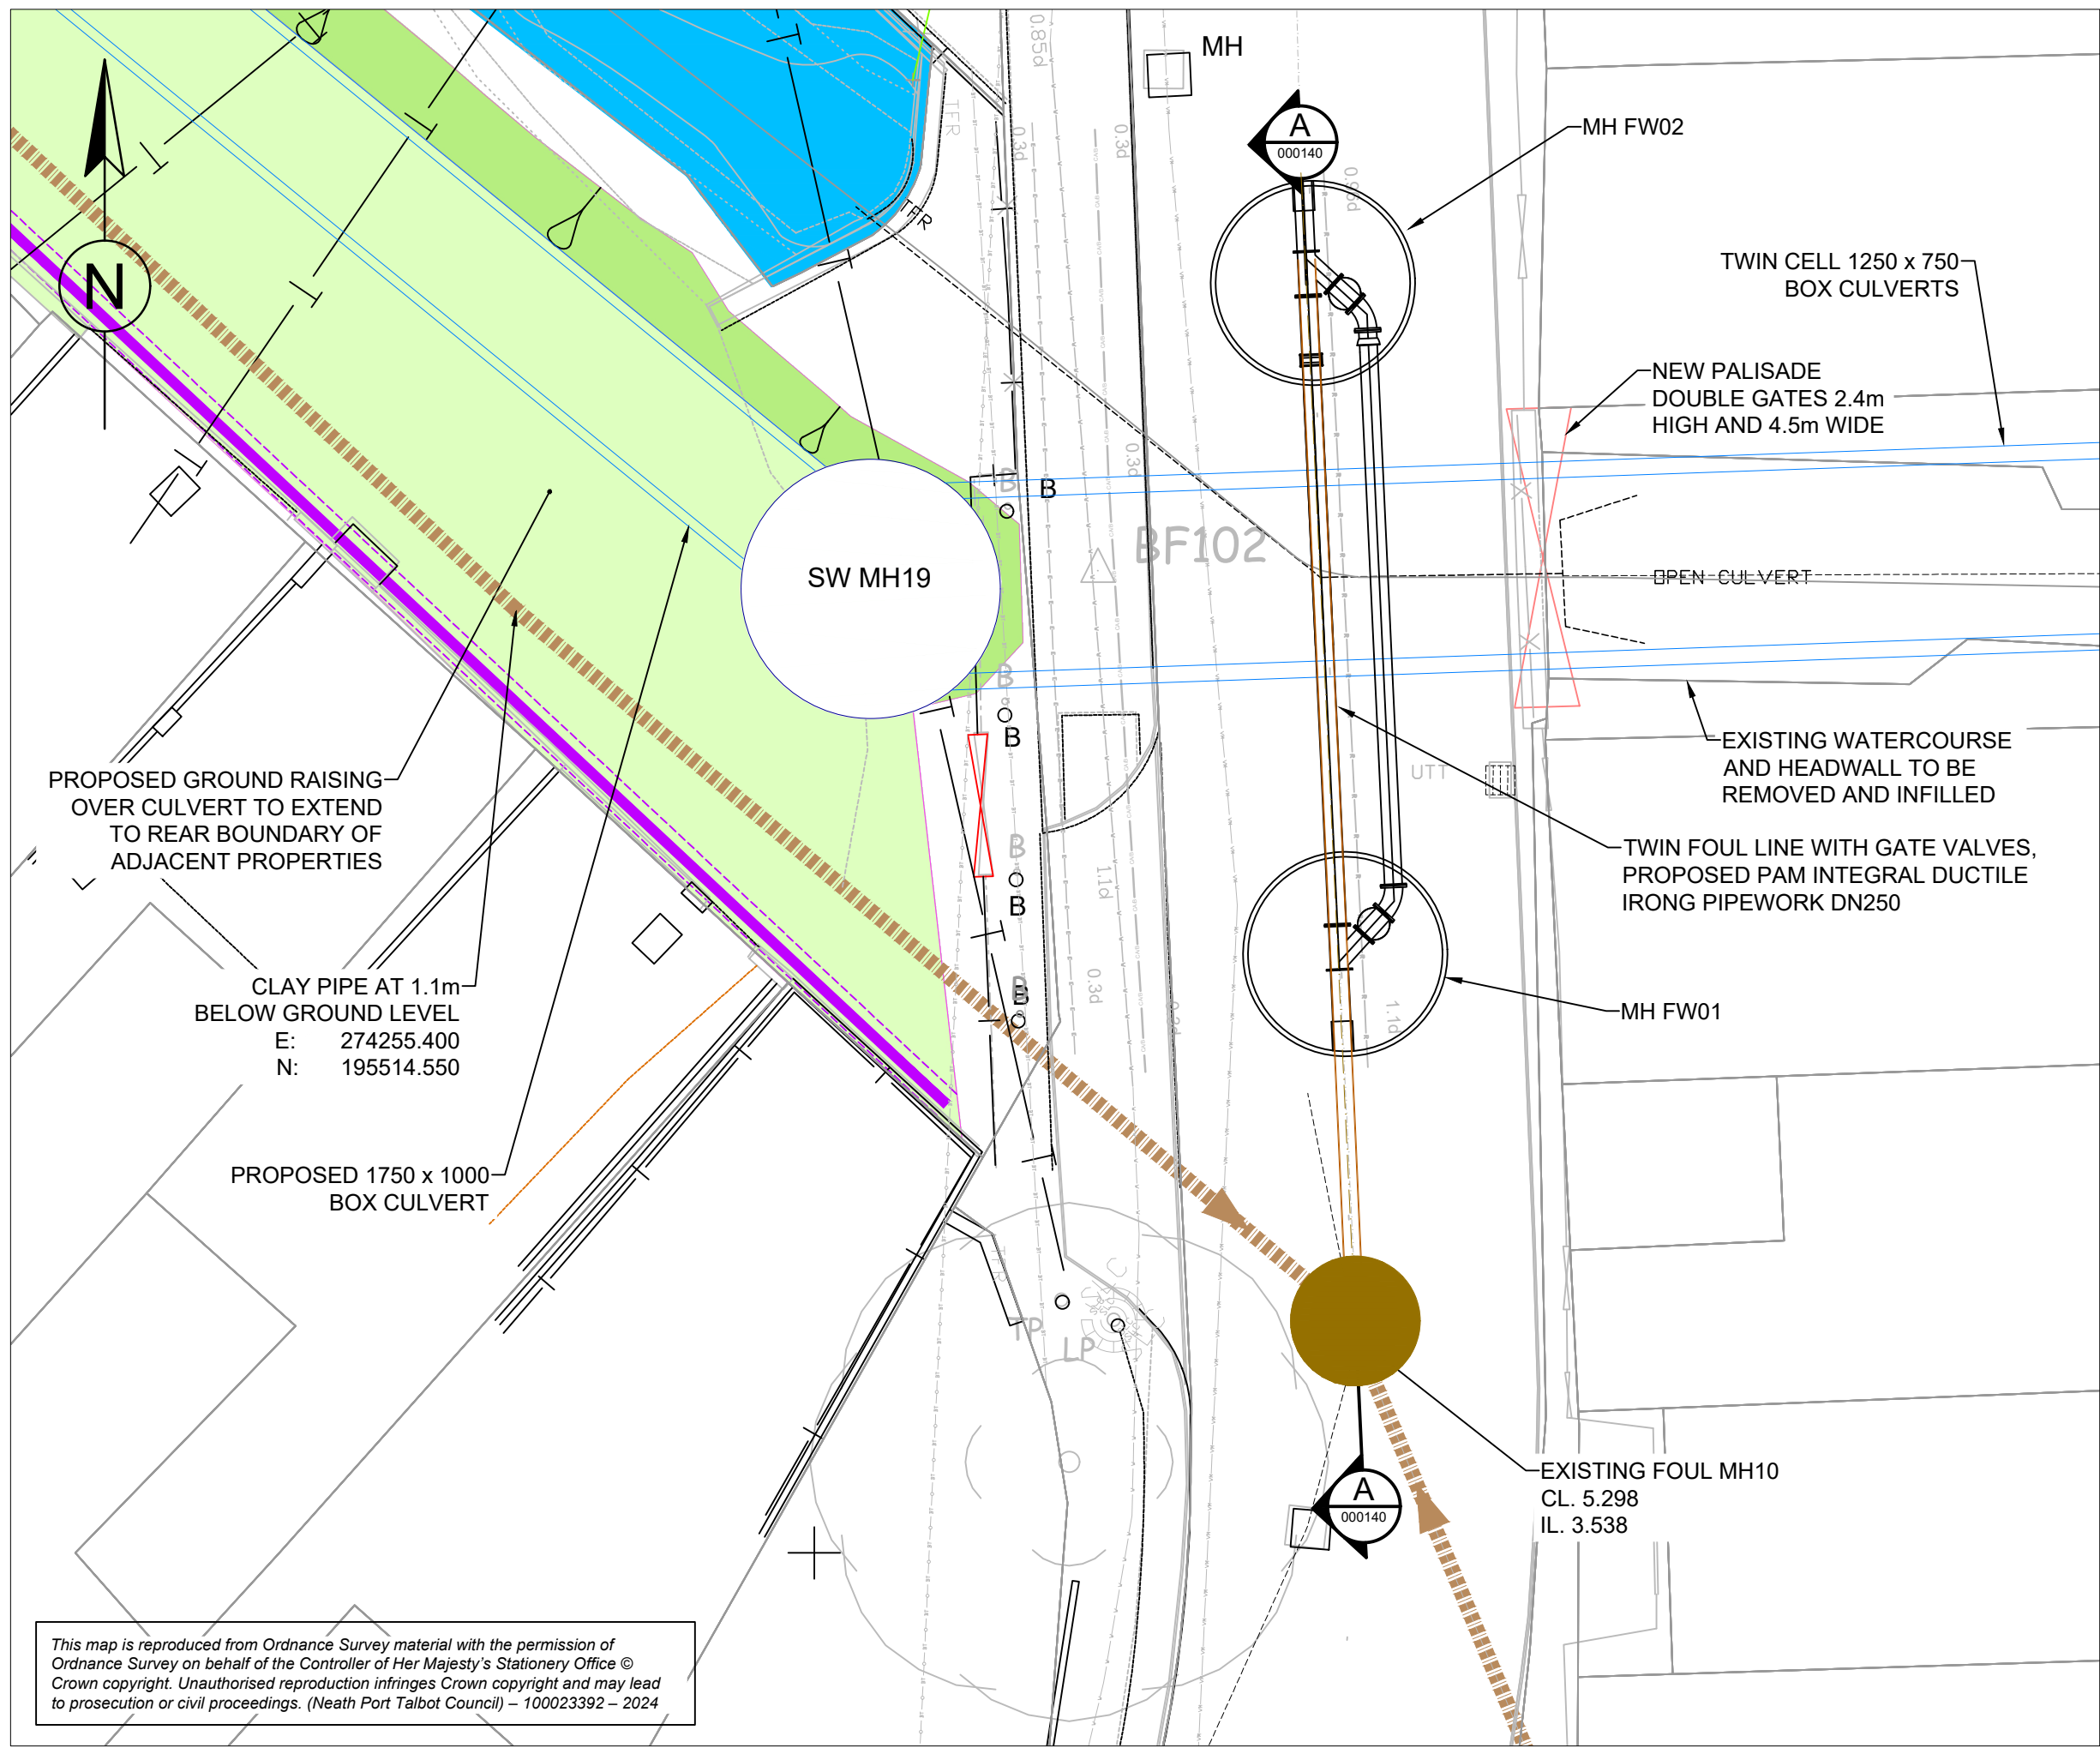

A FOUL DRAINAGE LONG SECTION (EXFW MH10 - FW MH02)
1:100

Structure Schedule						
Structure Name	Cover Level	MH Depth	MH Size and Type	Connected Pipes	Easting	Northing
EXFW MH10	5.298	1.798	DMRB Type 3 Chamber	FW1.000 Inv. 3.538	274268.347	195503.576
FW MH01	5.288	1.823	1200 Dia. SFA Type B	FW1.001 Inv. 3.465 FW1.000 Inv. 3.465	274268.099	195509.118
FW MH02	5.179	1.729	1200 Dia. SFA Type B	FW1.001 Inv. 3.450	274267.596	195519.958

NOTES

- ALL DIMENSIONS ARE IN MILLIMETRES UNLESS OTHERWISE NOTED.
- ALL LEVELS ARE IN METRES ABOVE ORDNANCE DATUM UNLESS OTHERWISE NOTED.
- EXCAVATED MATERIAL TO BE DISPOSED OF AT CONTRACTOR'S LICENSED TIP.
- FOR MANHOLE NAD PIPE DETAILS OF PACKAGE PUMP STATION REFER TO DCWW DRAWING SMD4001/002.

SERVICES LEGEND

- Neath Port Talbot Borough Council - Drainage
- Neath Port Talbot Borough Council - Gully
- Neath Port Talbot Borough Council - Street Light
- Neath Port Talbot Borough Council - Street Lighting
- Neath Port Talbot Borough Council - Electric Street Furniture
- Dwr Cymru Welsh Water - Sewerage
- Dwr Cymru Welsh Water - Water
- Openreach - British Telecommunications
- Openreach - British Telecommunications - Overhead
- Virgin Media
- Vodafone
- Wales and West Utilities
- GTC
- Western Power Distribution
- Western Power Distribution - Overhead
- Western Power Distribution - Substation
- Radar Trace
- Ysgol Carreg Hir Surface Water - Drainage
- Ysgol Carreg Hir Surface Water - Filter Drain
- Ysgol Carreg Hir Foul Sewer
- Network Rail asset

Description						
Status	Revision	Drawn	Checked	Reviewed	Authorised	Issue Date
Description						
Status	Revision	Drawn	Checked	Reviewed	Authorised	Issue Date
Description						
Status	Revision	Drawn	Checked	Reviewed	Authorised	Issue Date
Description						
Status	Revision	Drawn	Checked	Reviewed	Authorised	Issue Date
Description						
For Planning						
Status	Revision	Drawn	Checked	Reviewed	Authorised	Issue Date
S6	P01	DJW	RC	RAM	---	26/05/26