


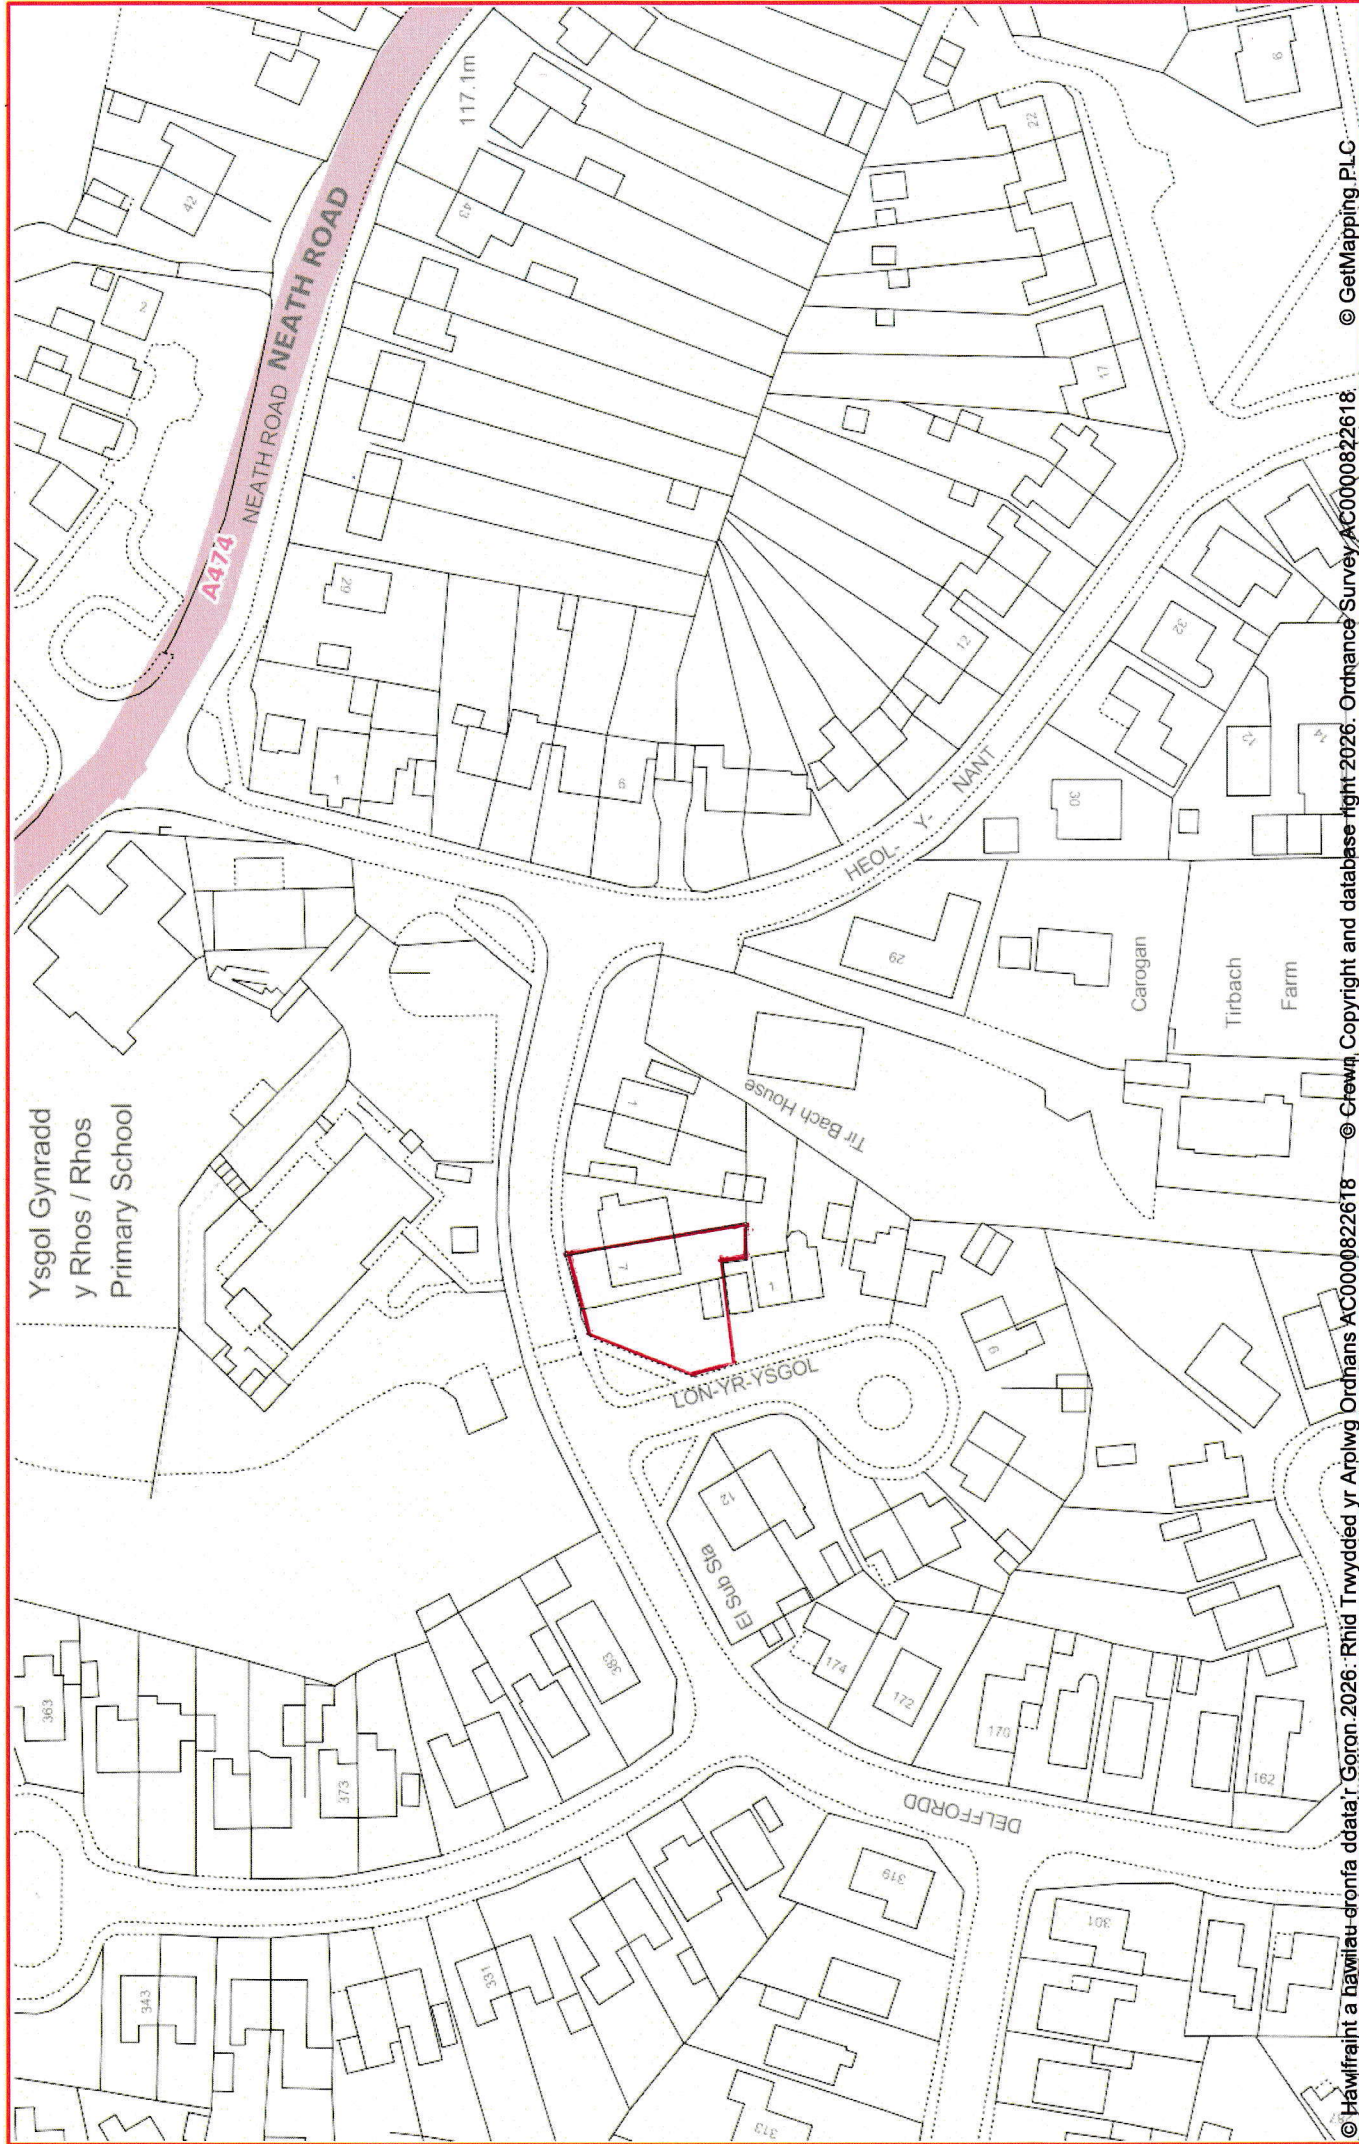

© Hawlfraint a hawliau aronfa ddata'r Goron 2026: Rhid Trwydded yr Arplwg Ordnans AC0000822618 © Crown Copyright and database right 2026: Ordnance Survey AC0000822618 © GetMapping PLC



7 Delfordd, Rhos, Pontardawe, SA8 3ED

This plan is for illustrative purposes only and should not be used as a legal document.

Scale: 1:1250
Date: 16/07/2026
Created by: Mike Dauria