


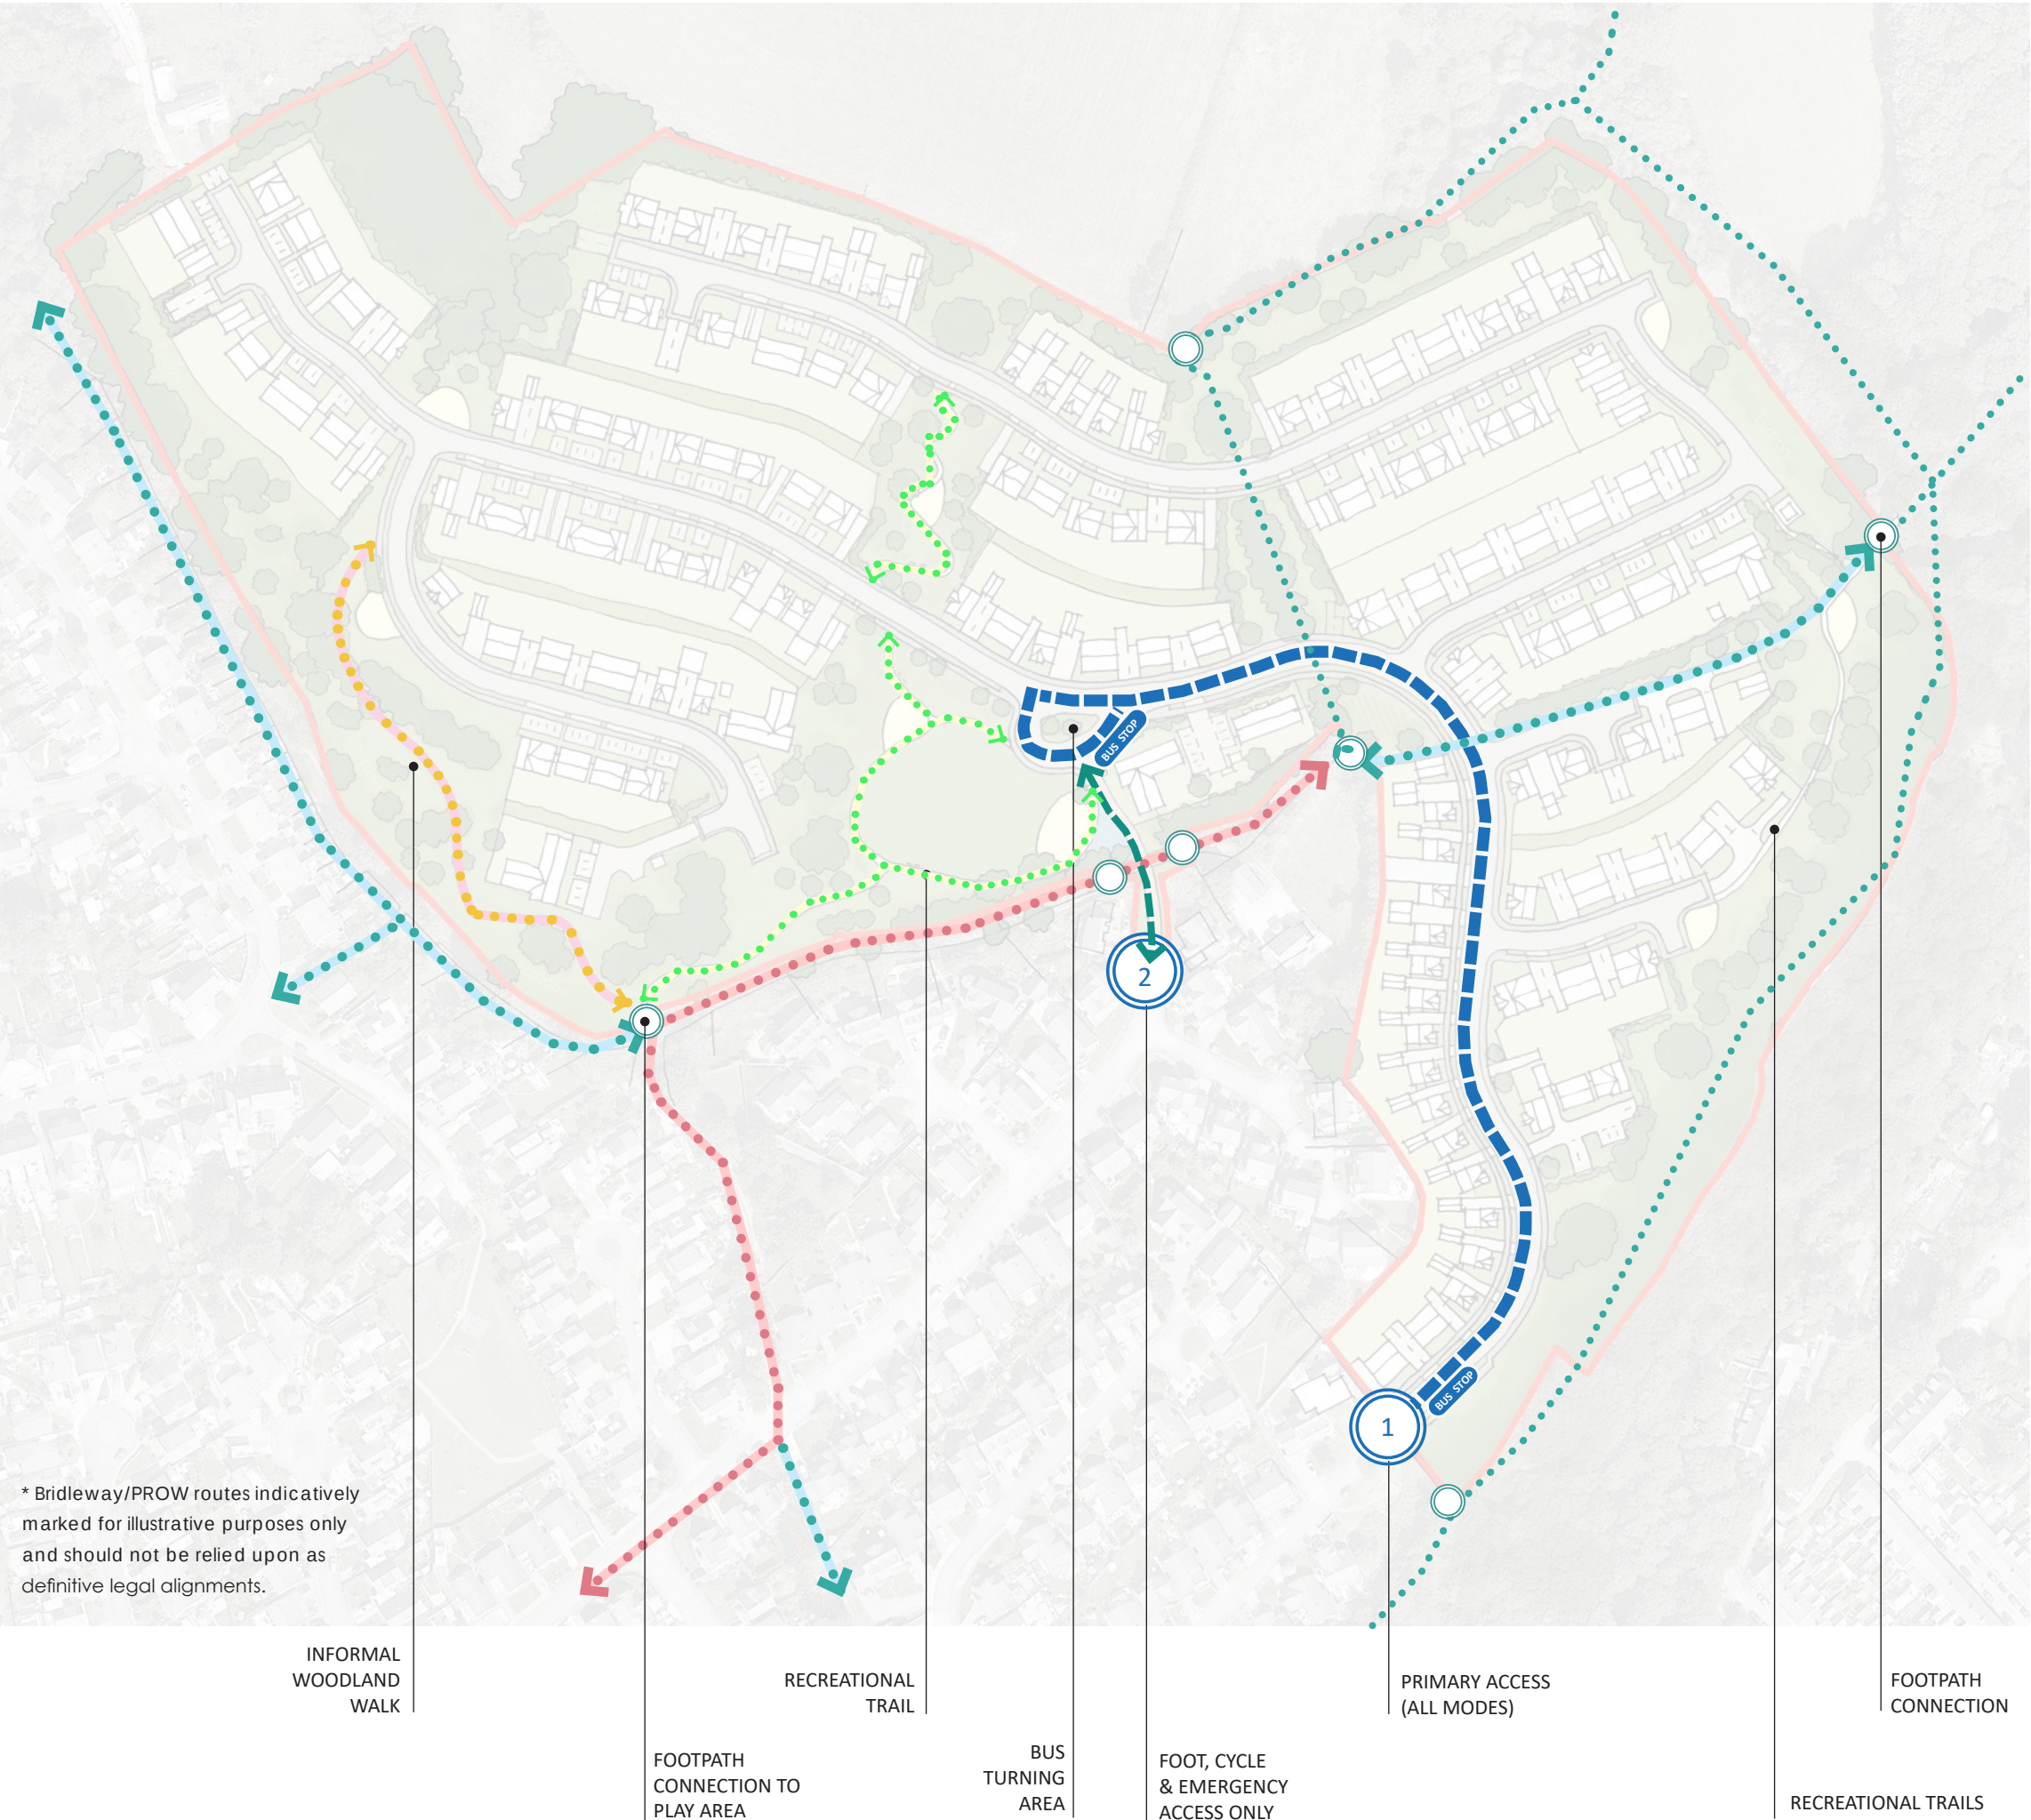

DESIGN PRINCIPLES

KEY

- Red line boundary
- 1 Daphne Road (All modes)
- 2 Leiros Park Drive (Foot/Cycle/Emergency Access)
- Footpath connection
- Bus Route
- BUS STOP Indicative Bus Stop
- Active Travel Route (Emergency Access only)
- Retained Bridleway *
- Retained PROW - formal footpath *
- Retained PROW - informal trail *
- Accessible recreational footpath (indicative)
- Informal woodland trail (indicative)

A	Mplan and key updated	04/06/26
REV.	DESCRIPTION	DATE

CLIENT

Codi Group

JOB TITLE

Leiros Park Outline Planning Application

DRAWING TITLE

Active Travel Route Plan

SCALE @ A3	DATE	DRAWN BY
1:2000	Jan' 26	GB

2421 ATR-01



10 Gold Tops
Newport
NP20 4PH

t. 01633 844970
e. info@hammond-ltd.co.uk

www.hammond-ltd.co.uk

© Hammond Architectural Ltd 2024
Figured dimensions must be taken in preference to scaled dimensions and any discrepancies are to be referred to Hammond Architectural Ltd. Contractors, subcontractors and suppliers must verify all dimensions on site before commencing any work or making any workshop drawings.