SECTION E–E
SCALE: H 1:250,V 1:250. DATUM: 90.000

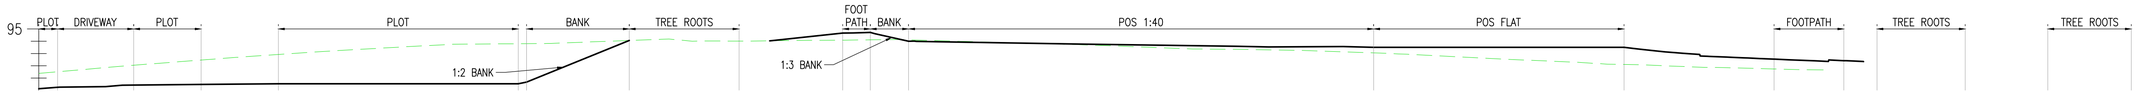

SECTION F–F
SCALE: H 1:250,V 1:250. DATUM: 85.000

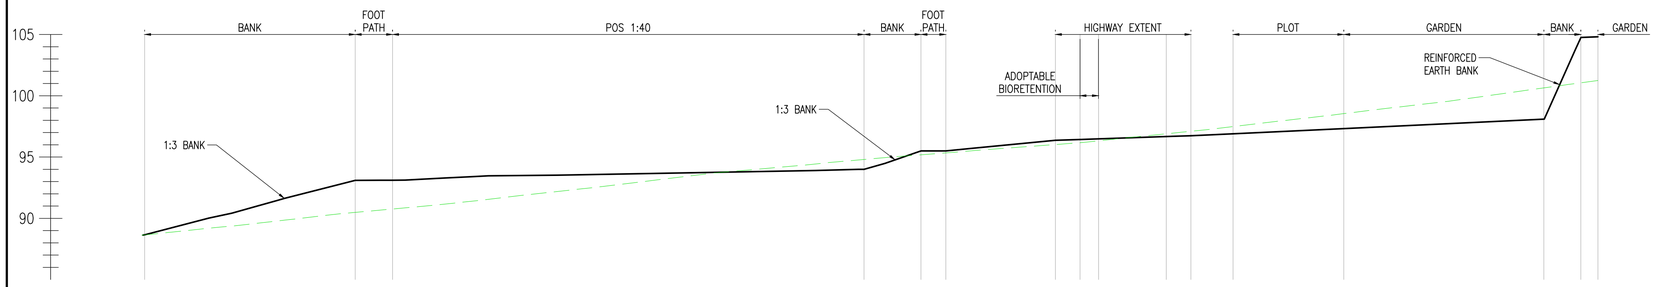

SECTION G–G
SCALE: H 1:100,V 1:100. DATUM: 90.000

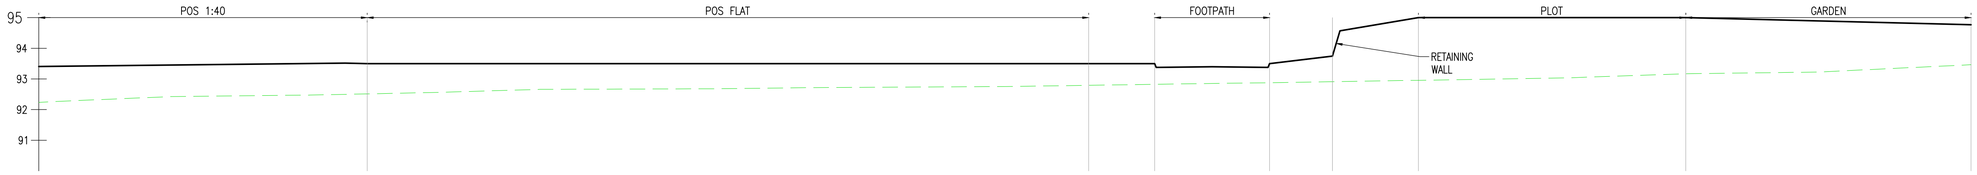

SECTION H–H
SCALE: H 1:250,V 1:250. DATUM: 95.000

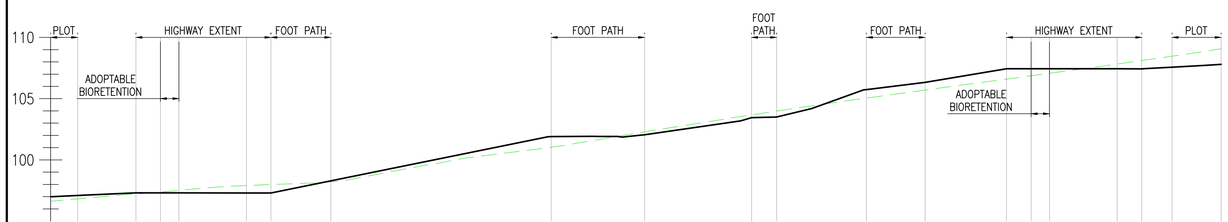

POS LOCATIONS
SCALE 1:1000

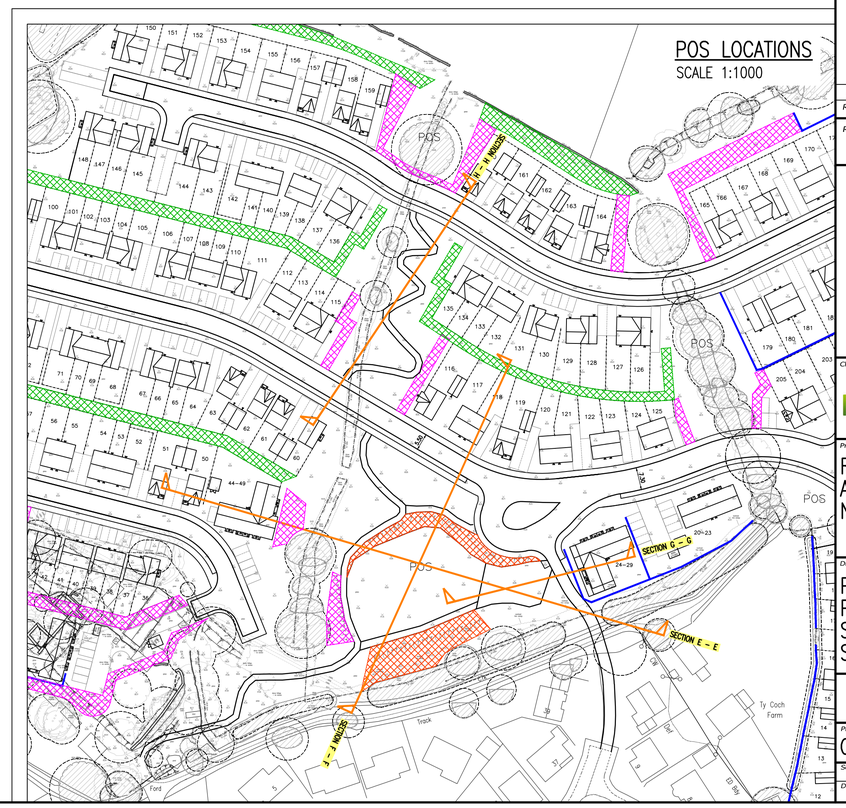

GENERAL NOTES

1. DO NOT SCALE THIS DRAWING.
2. CONTRACTOR TO CHECK ALL DIMENSIONS AND REPORT ALL ERRORS AND OMISSIONS TO THE ENGINEER.
3. ANY DISCREPANCY TO BE REPORTED IMMEDIATELY TO THE ENGINEER.
4. THIS DRAWING TO BE READ IN CONJUNCTION WITH ALL RELEVANT ARCHITECTS, SUBCONTRACTORS AND SPECIALISTS DRAWINGS AND SPECIFICATIONS.

Rev.	Detail	By	Date

Revisions

Reinforcement schedules nos.

CB3 CONSULT
Structural & Civil Engineering Consultants
First Floor
7 St James Crescent
Swansea
SA1 6DP
Telephone +44 1792 473 182
e-mail admin@cb3consult.co.uk
web www.cb3consult.co.uk

Client
Hale codi

Project
RESIDENTIAL DEVELOPMENT AT LEIROS PARC DRIVE NEATH

Drawing Title
POBL SITE OPTION PROPOSED PLATEAU SECTIONS SHEET 2

INFORMATION

Project No.	Drawing No.	
C0589	C–SK30	
Scales: AS SHOWN	Date: 07/01/25	Revision: –
Drawn: MK / Checked: DH	Sheet Size: A1	

© This drawing may not be copied without prior written permission