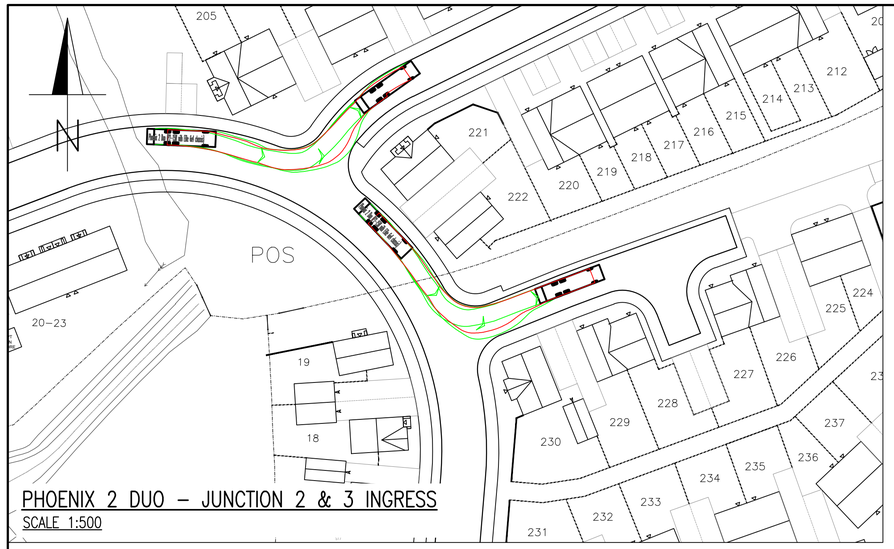

PHOENIX 2 DUO – JUNCTION 2 & 3 INGRESS
SCALE 1:500

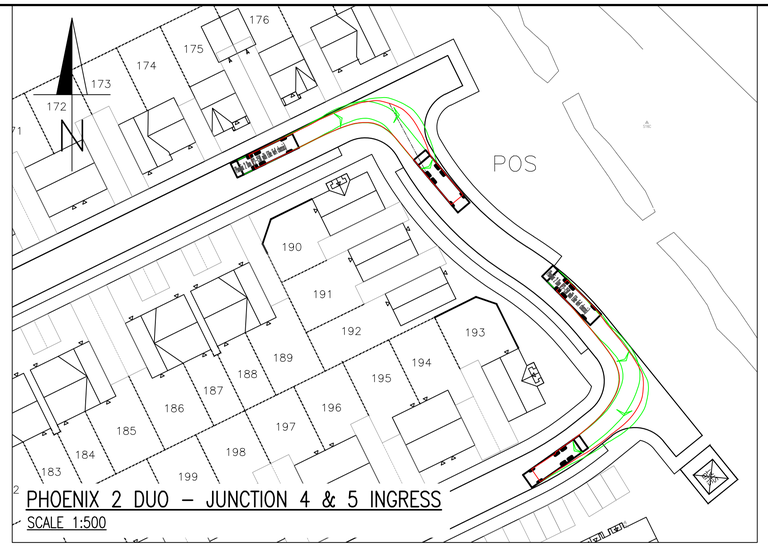

PHOENIX 2 DUO – JUNCTION 4 & 5 INGRESS
SCALE 1:500

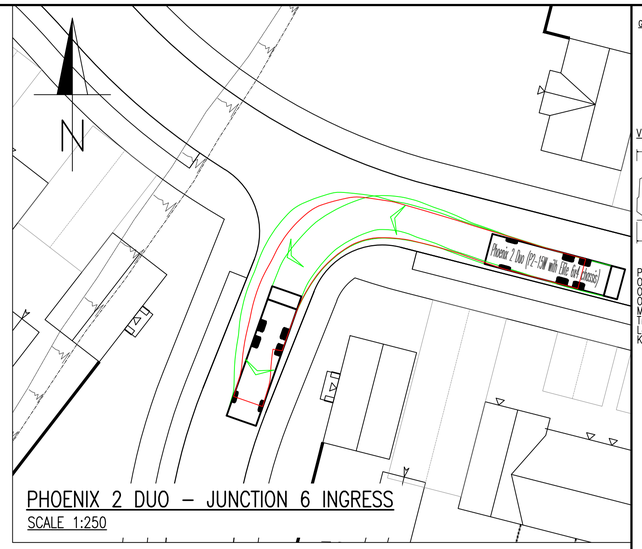

PHOENIX 2 DUO – JUNCTION 6 INGRESS
SCALE 1:250

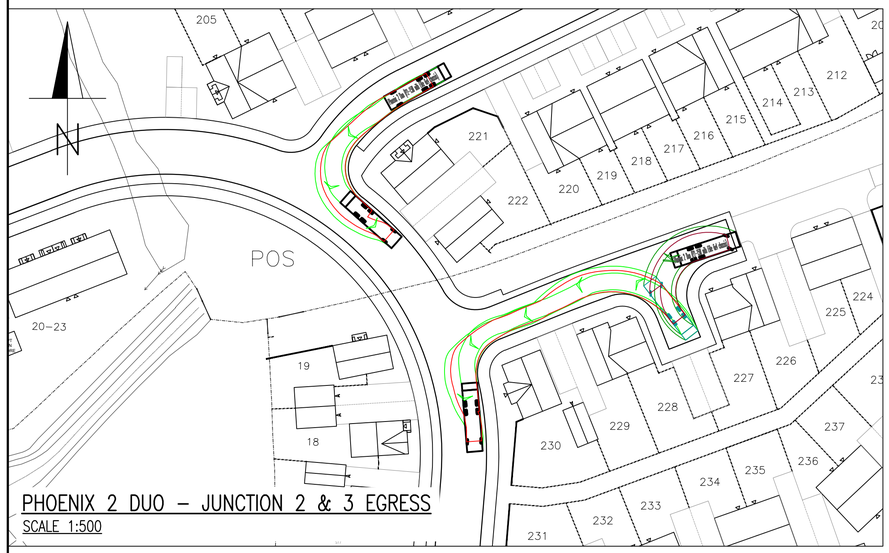

PHOENIX 2 DUO – JUNCTION 2 & 3 EGRESS
SCALE 1:500

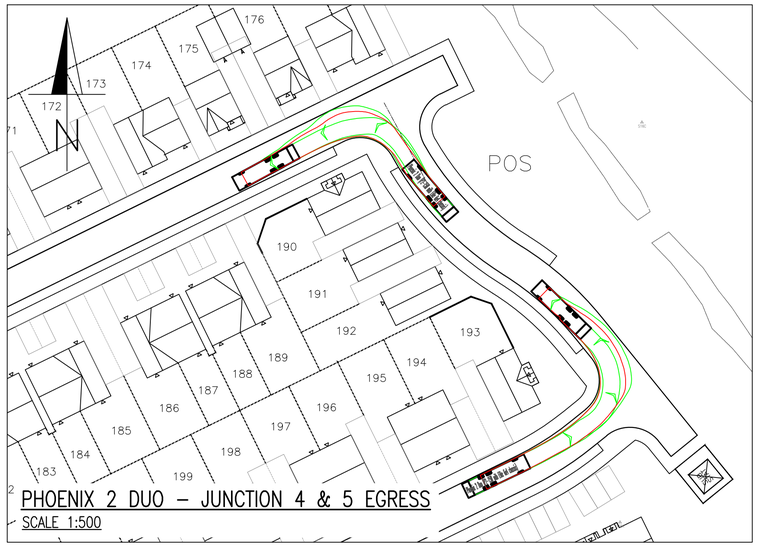

PHOENIX 2 DUO – JUNCTION 4 & 5 EGRESS
SCALE 1:500

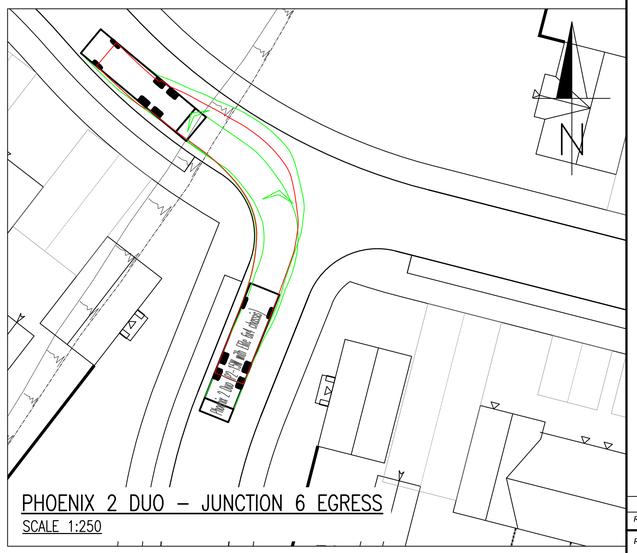

PHOENIX 2 DUO – JUNCTION 6 EGRESS
SCALE 1:250

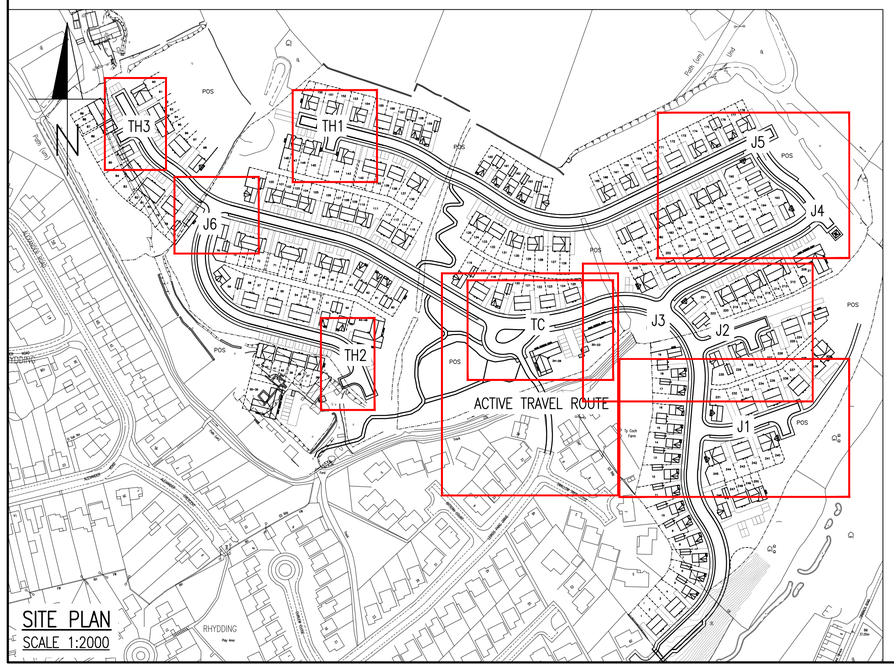

SITE PLAN
SCALE 1:2000

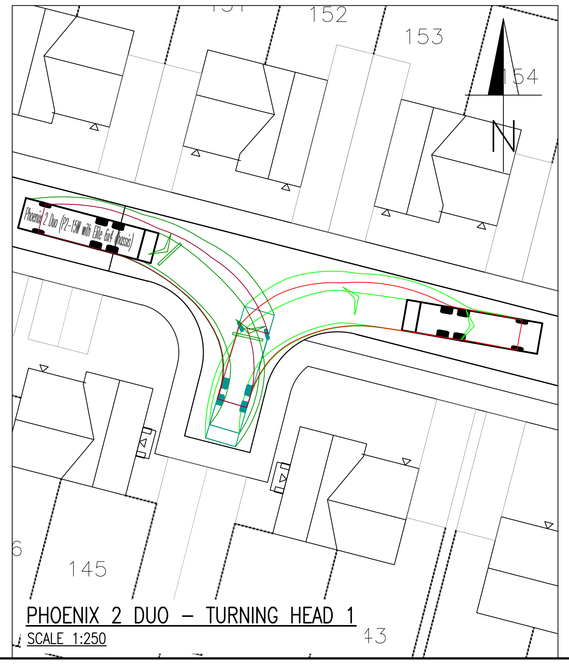

PHOENIX 2 DUO – TURNING HEAD 1
SCALE 1:250

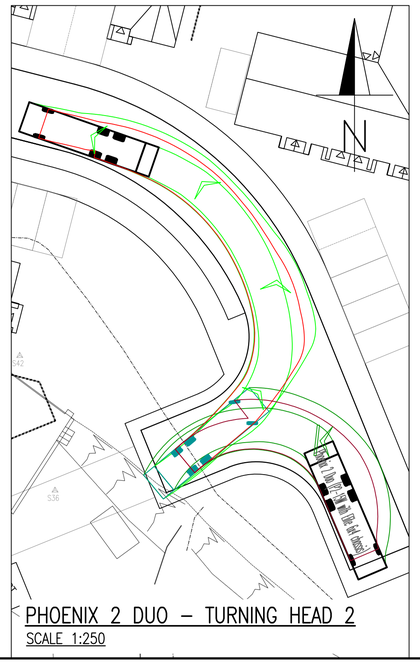

PHOENIX 2 DUO – TURNING HEAD 2
SCALE 1:250

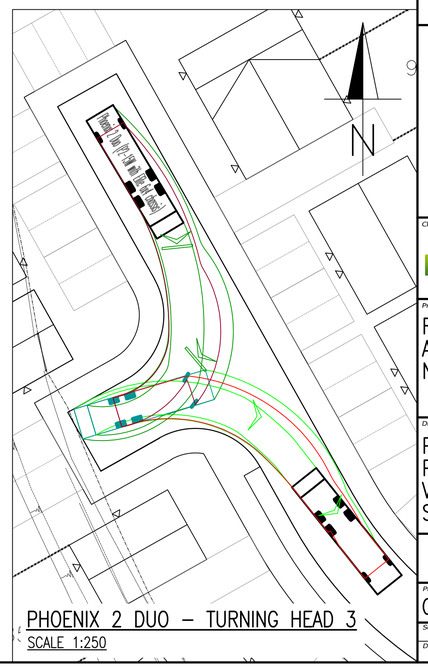

PHOENIX 2 DUO – TURNING HEAD 3
SCALE 1:250

GENERAL NOTES

1. DO NOT SCALE THIS DRAWING.
2. CONTRACTOR TO CHECK ALL DIMENSIONS AND REPORT ALL ERRORS AND OMISSIONS TO THE ENGINEER.
3. ANY DISCREPANCY TO BE REPORTED IMMEDIATELY TO THE ENGINEER.
4. THIS DRAWING TO BE READ IN CONJUNCTION WITH ALL RELEVANT ARCHITECTS, SUBCONTRACTORS AND SPECIALISTS DRAWINGS AND SPECIFICATIONS.

VEHICLE KEY

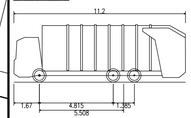

Phoenix 2 Duo (P2–15W with Elite 6x4 chassis)	
Overall Length	11.200m
Overall Width	2.530m
Overall Body Height	3.751m
Min Body Ground Clearance	0.304m
Track Width	2.500m
Lock to lock time	4.00s
Kerb to Kerb Turning Radius	9.500m

Rev.	Detail	By	Date
Revisions			

Reinforcement schedules nos.

CB3 CONSULT
Structural & Civil Engineering Consultants

First Floor
7 St James Crescent
Swansea
SA16DP

Telephone +44 1792 473 182
e-mail admin@cb3consult.co.uk
web www.cb3consult.co.uk

Client
Hale codi

Project
RESIDENTIAL DEVELOPMENT AT LEIROS PARC DRIVE NEATH

Drawing Title
POBL SITE OPTION PROPOSED PLATEAU VEHICLE TRACKING SHEET 2 of 2

INFORMATION

Project No.	Drawing No.	
C0589	C–SK32	
Scales: AS SHOWN	Date: 08/01/25	Revision: –
Drawn: MK / Checked: DH	Sheet Size: A1	

© This drawing may not be copied without prior written permission