


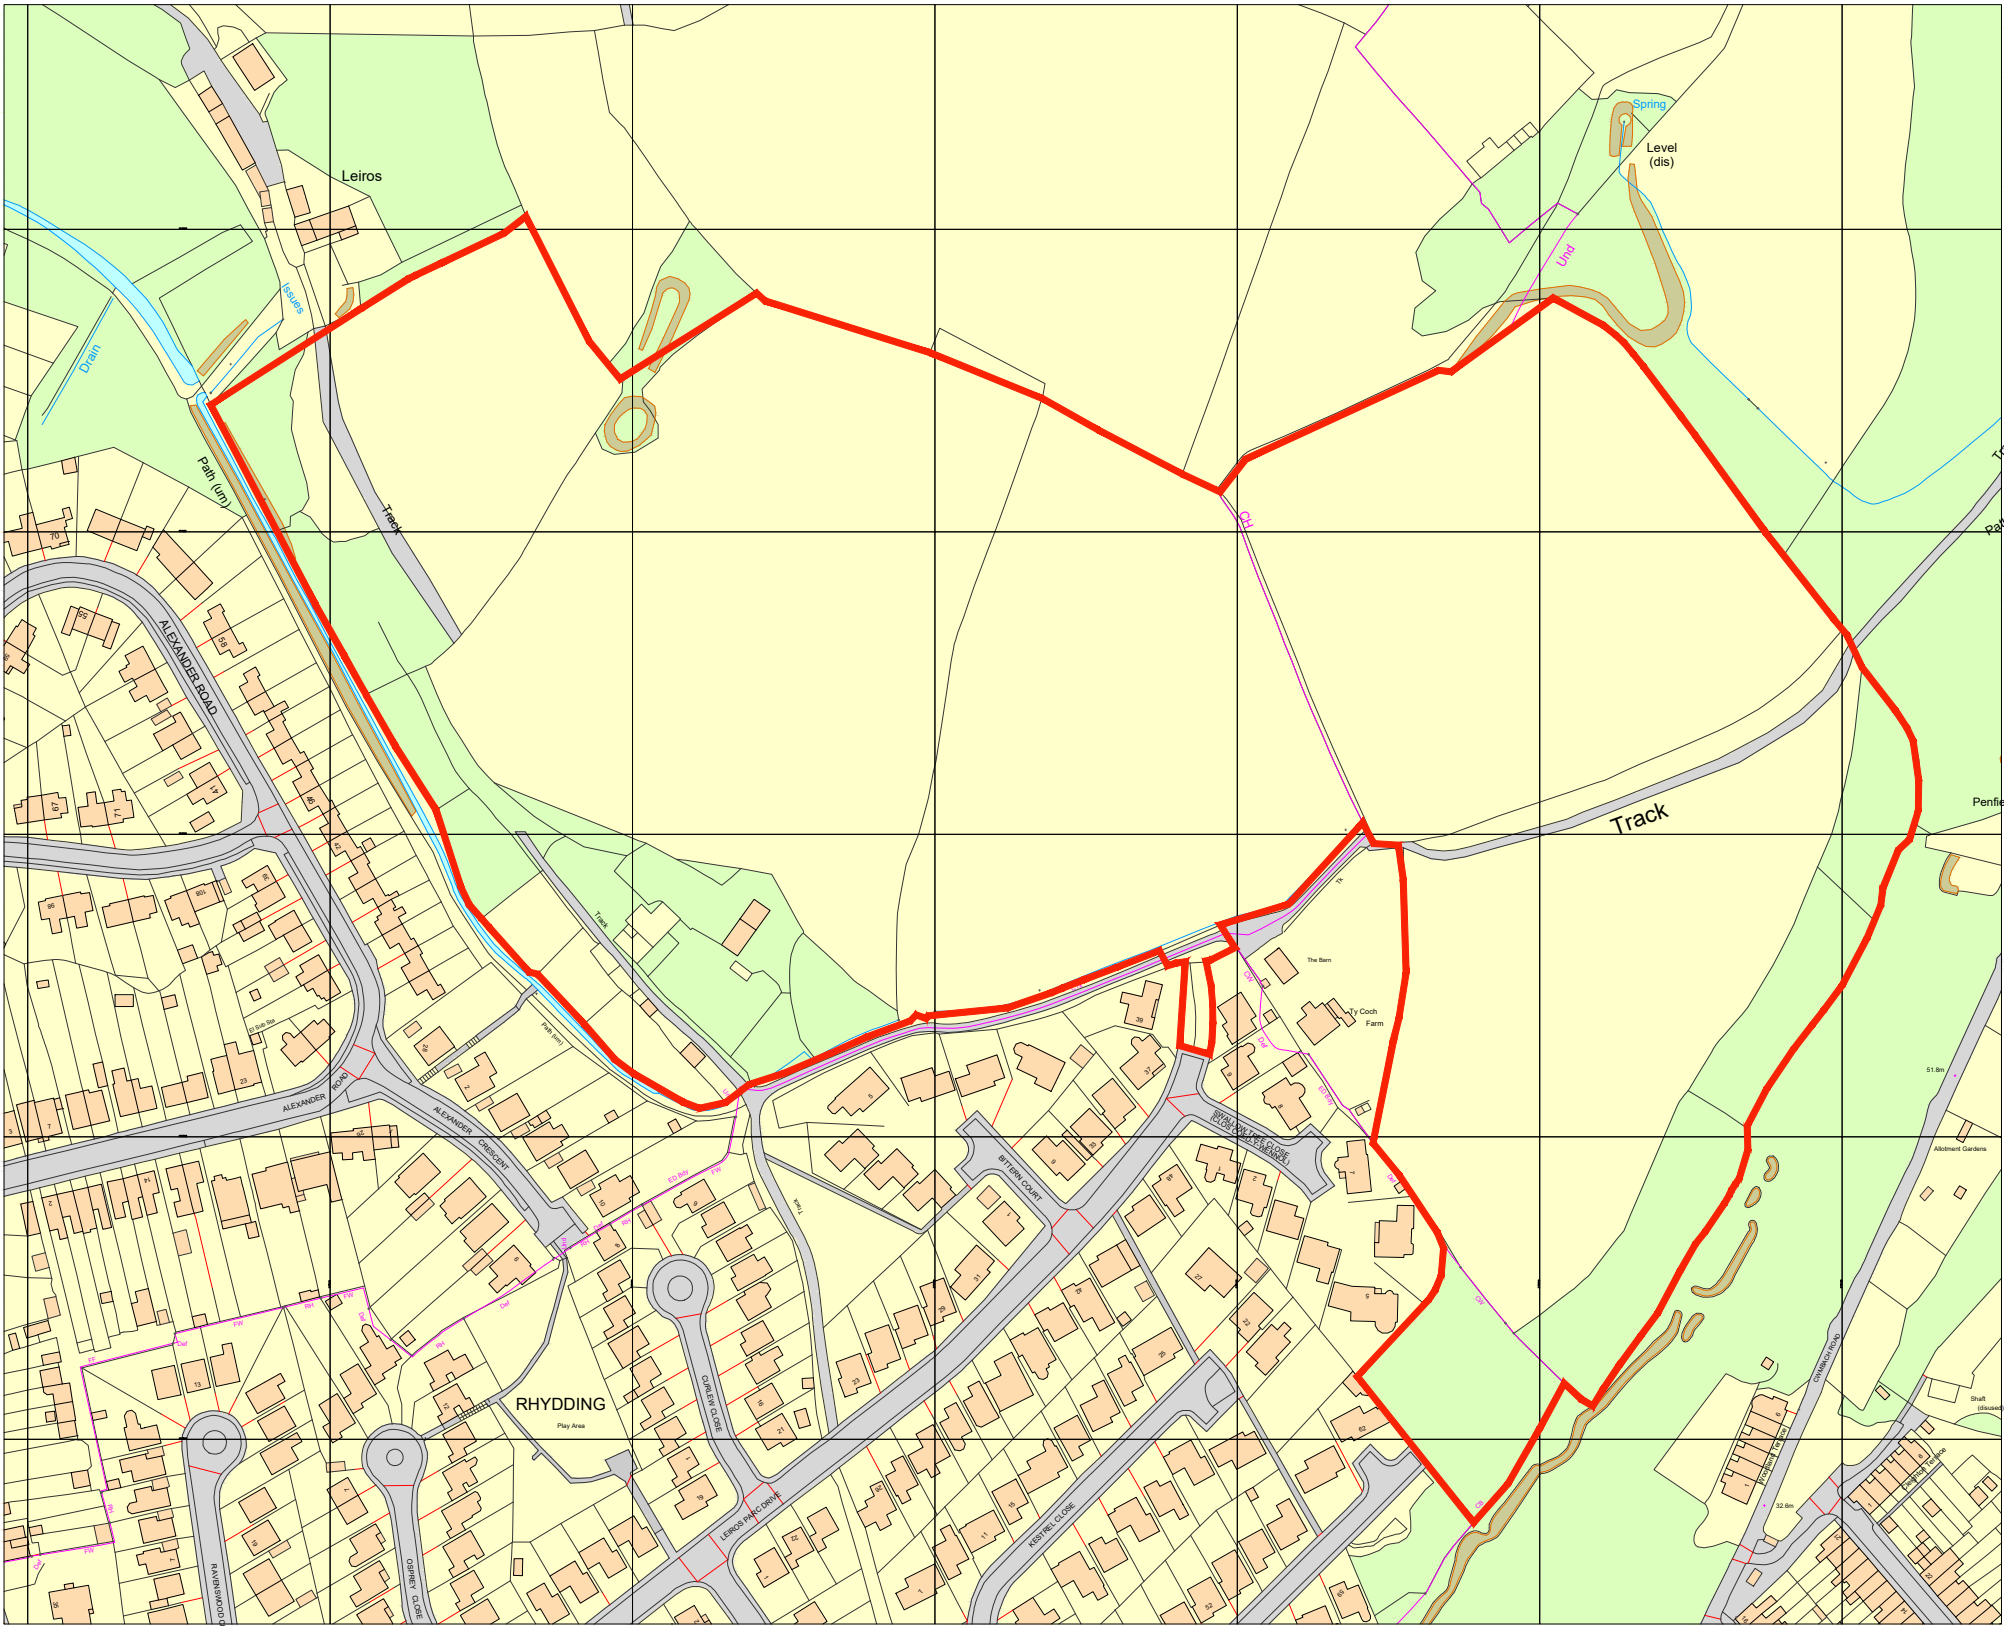

Ordnance Survey, (c) Crown Copyright 2024. All rights reserved. Licence number 100022432

Site Key

Site Boundary - 11.79ha (29.13ac)

REV.	DESCRIPTION	DATE
------	-------------	------

CLIENT

Codi Group

JOB TITLE

Leiros Parc

DRAWING TITLE

Location Plan

SCALE @ A3	DATE	DRAWN BY
1:1250	April '24	PC
JOB NO.	DRAWING NO.	REVISION
2421	LP-01	2

hammond
Architectural Ltd

10 Gold Tops
Newport
NP20 4PH

t.


01633 844970

e.

info@hammond-ltd.co.uk

www.hammond-ltd.co.uk

© Hammond Architectural Limited 2021
Figured dimensions must be taken in preference to scaled dimensions and any discrepancies are to be referred to Hammond Architectural Ltd. Contractors, subcontractors and suppliers must verify all dimensions on site before commencing any work or making any workshop drawings.

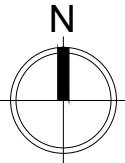

Scale 1:1250

0

25

50

75

100

125

150