

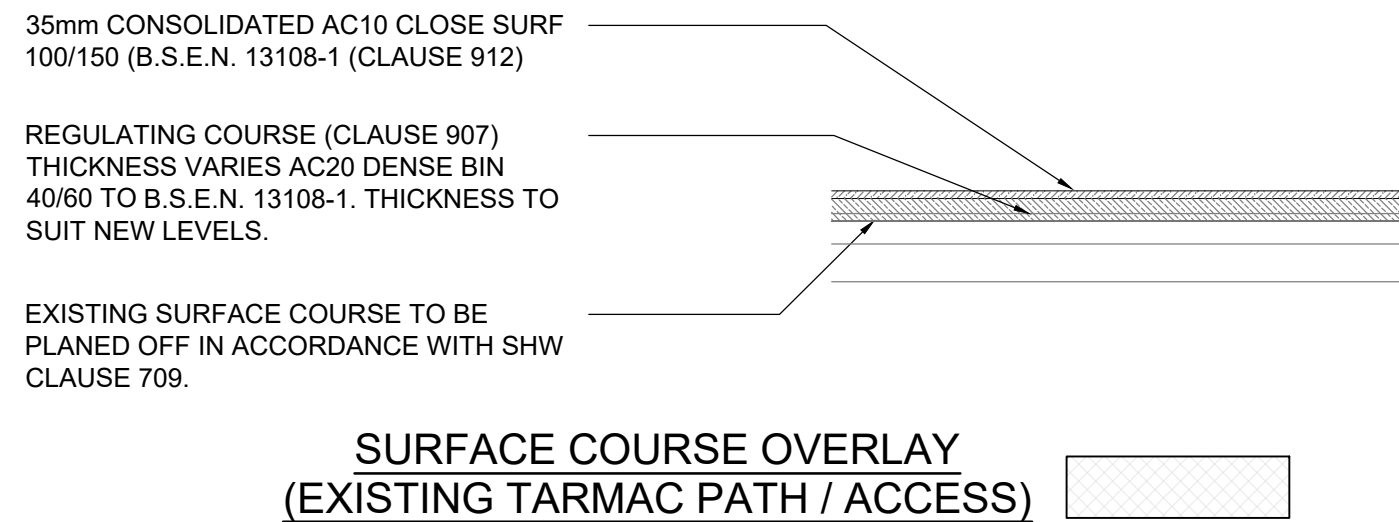
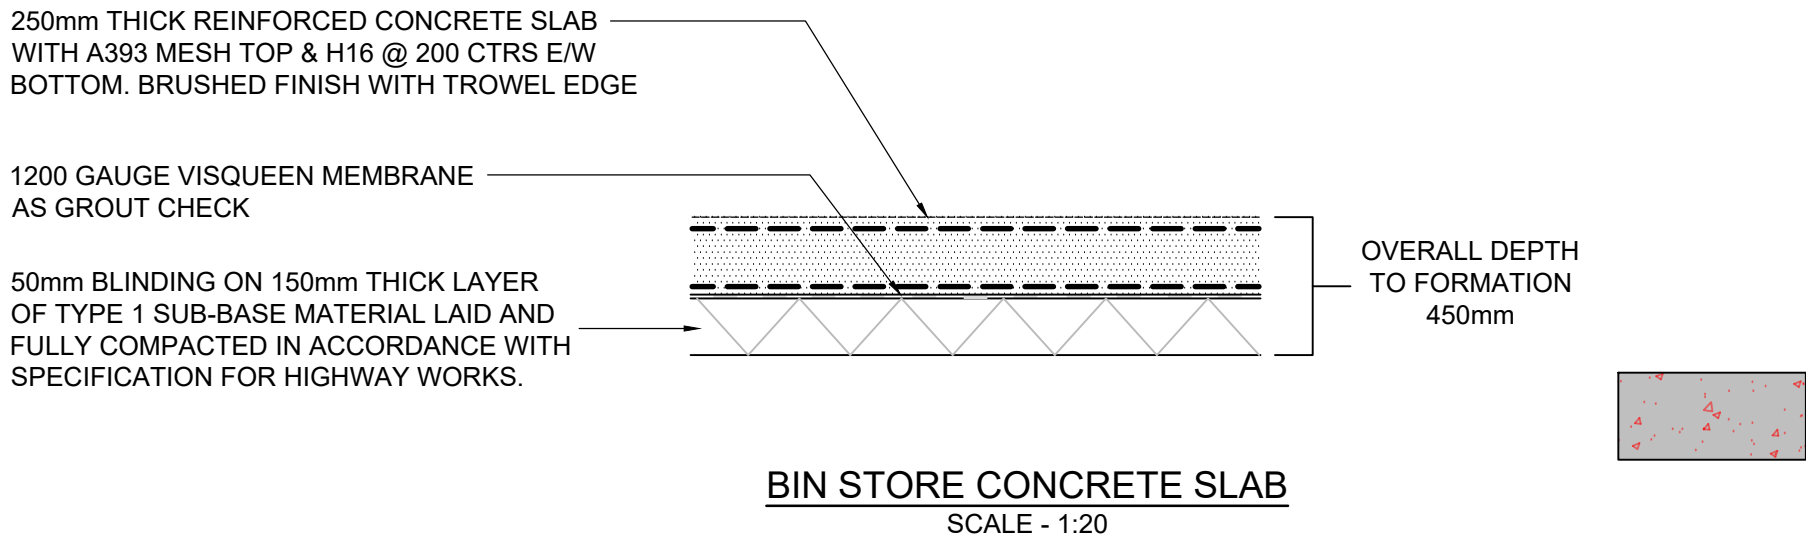
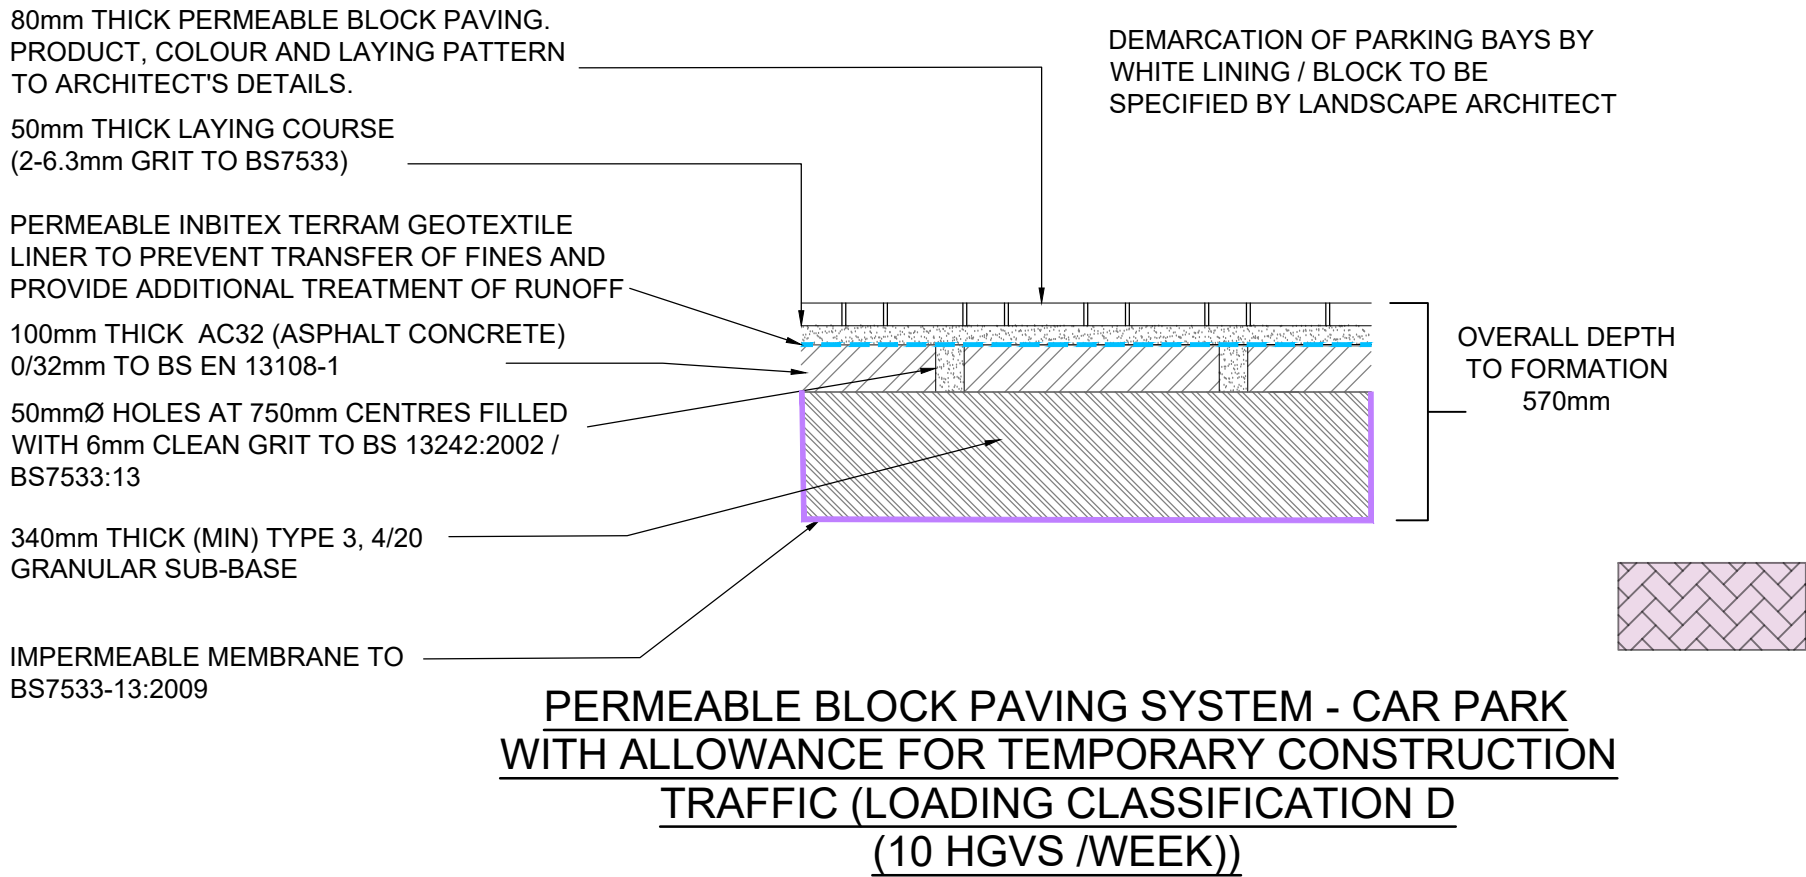
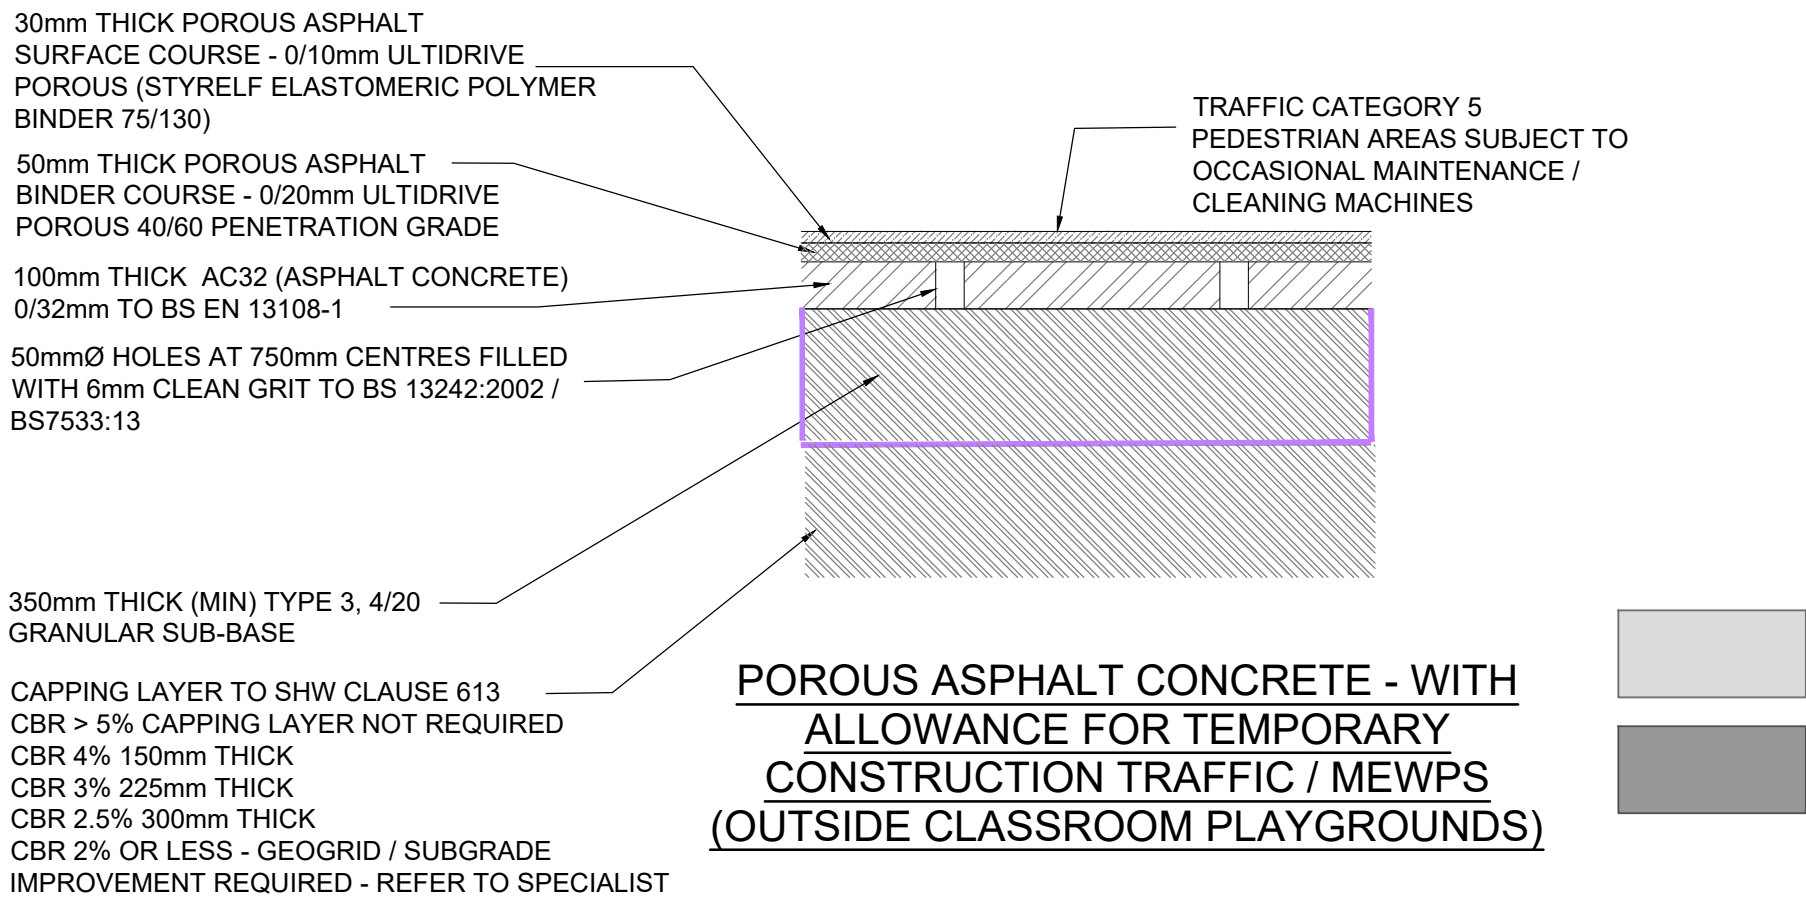
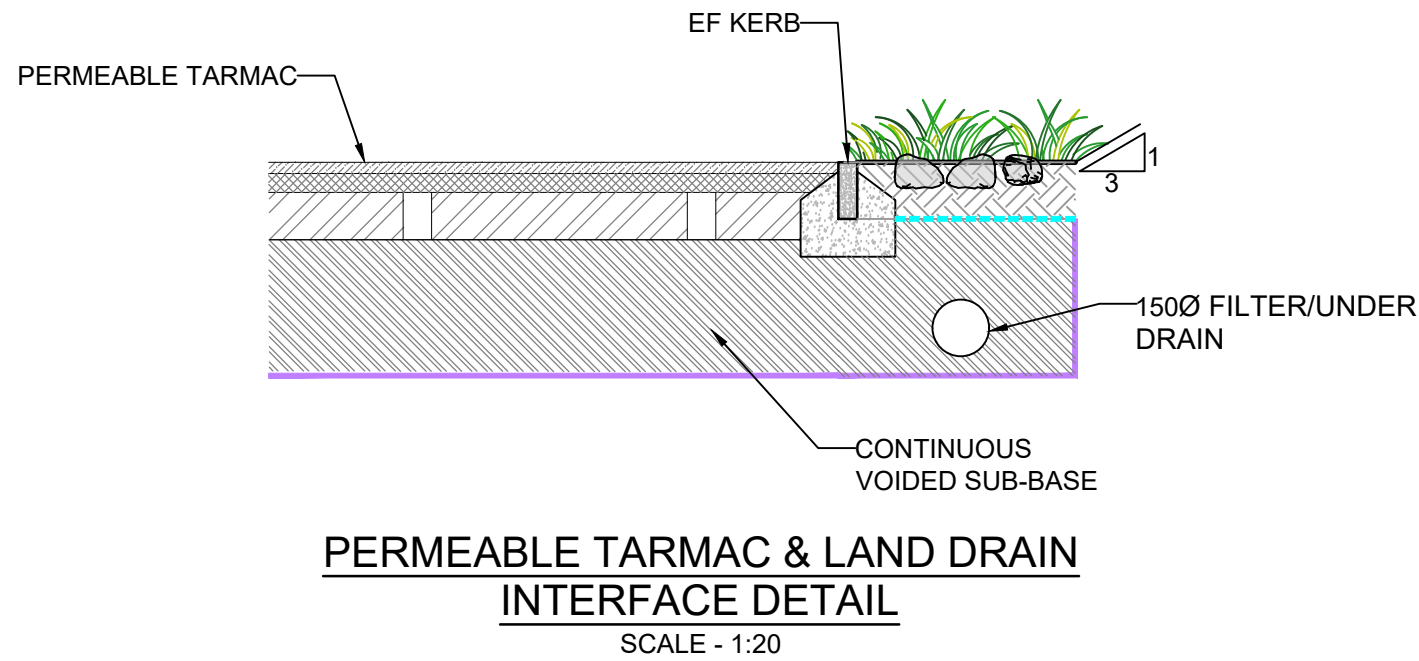
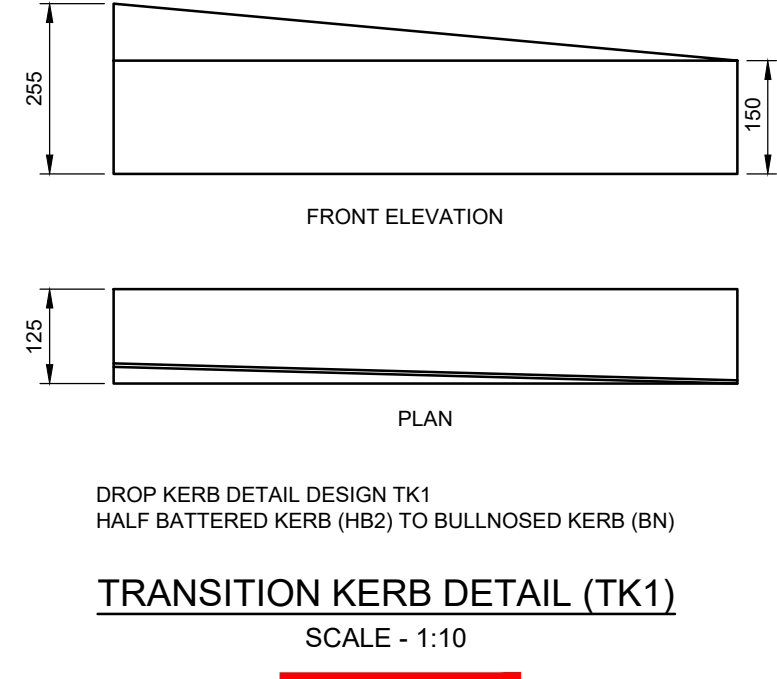
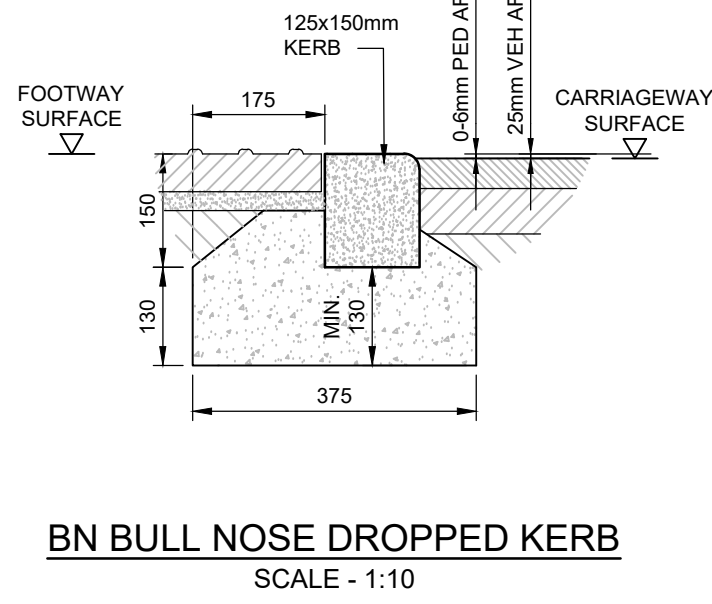


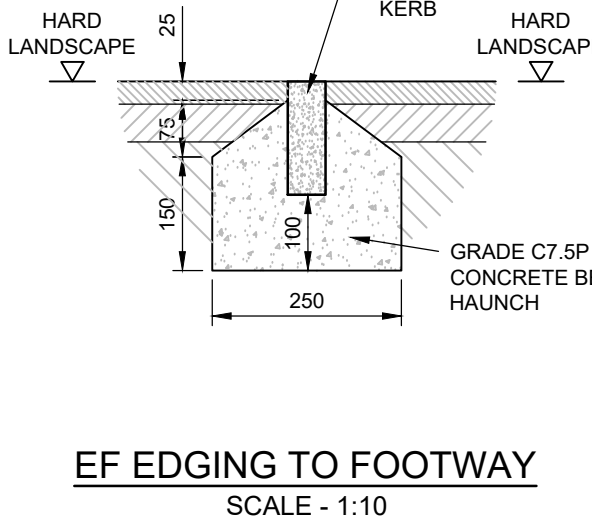

- NOTES:
- ALL PLANING ARISING MUST BE REMOVED FROM SITE IMMEDIATELY AND TAKEN TO TIP OR RECYCLING OPERATOR AS PREFERRED BY THE CONTRACTOR.
 - PARTICULAR ATTENTION IS TO BE PAID TO THE PROTECTION OF EXISTING AND NEWLY LAID KERBS AND IRONWORK DURING
 - PLANING OPERATIONS AND TO AVOID CONTAMINATION OF GULLY POTS, DRAINAGE, VERGES AND WATERCOURSES.
 - FOLLOWING PLANING ALL SURFACES SHALL BE FULLY SWEEPED AND CLEANED PRIOR TO THE APPLICATION OF BOND COATS AND NEW SURFACING MATERIALS.

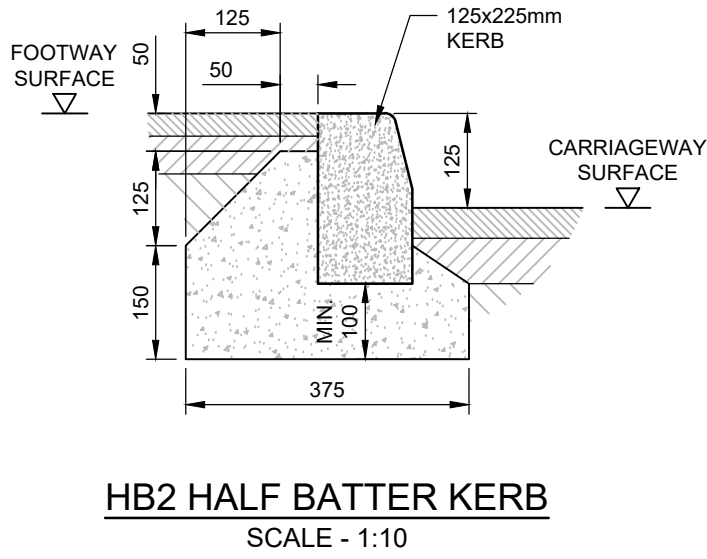

THIS DRAWING IS COPYRIGHT © CAMBRIA CONSULTING LTD.
DO NOT SCALE FROM THIS DRAWING.

CONTRACTORS MUST CHECK ALL DIMENSIONS ON SITE. ONLY FIGURED DIMENSIONS ARE TO BE WORKED FROM. DISCREPANCIES MUST BE REPORTED IMMEDIATELY TO CAMBRIA CONSULTING LIMITED BEFORE PROCEEDING.

THE CONTRACTOR IS TO REFER TO THE SPECIFICATION, FULL SCHEDULE OF RESIDUAL RISKS IN THE CONTRACT DOCUMENTATION AND ALSO TO INFORMATION FROM OTHER DESIGNERS, IN PARTICULAR THE M&E CONSULTANT REGARDING EXISTING LIVE SERVICES.

 THIS SYMBOL IS USED TO HIGHLIGHT INSTANCES OF RISK WITHIN THE CONSTRUCTION PROCESS. ALWAYS CHECK FOR LATER REVISIONS OF THIS DRAWING.

- NOTES
- ALL DIMENSIONS ARE IN MILLIMETRES (mm) AND DIMENSIONS IN METERS ABOVE ORDNANCE DATUM (m AOD), UNLESS OTHERWISE NOTED.
 - THE DETAILS SHOWN ON THIS DRAWING HAVE BEEN PRODUCED FOR RIBA STAGE 3, AND ARE NOT FOR CONSTRUCTION.
 - THE TOPOGRAPHICAL & UTILITY SURVEY INFORMATION SHOWN IS BASED ON AZIMUTH LAND SURVEYS LIMITED DRAWING 'KW4968-01' DATE: MARCH 2026.
 - THIS DRAWING SHOULD BE READ IN CONJUNCTION WITH CAMBRIA DRAWING REFERENCE:CC2970-CAM-XX-XX-DR-C-1100- External Works General Arrangement
 - SI REPORT (REF IG 14560 /AG/ 26 (SI) INDICATES DESIGN CBR OF 2-3%. CONTRACTOR TO ALLOW FOR CBR TESTING AT FORMATION LEVEL TO VERIFY CONSTRUCTION MAKE-UPS.

P02	RIBA STAGE 4 / SAB ISSUE	GJ	LM	LM
				02/06/26
P01	FIRST ISSUE - RIBA 3	GJ	LM	LM
				24/04/26
Rev.	Description	By	Chk	App

Client:

KNOX & WELLS

Project:

YGG TREGILES

Drawing Title:

**EXTERNAL WORKS
CONSTRUCTION DETAILS**

Drawing No.

CC2970 CAM XX XX DR C 1190

Project	Originator	Function	Spacial	Form	Disc	Number
		B'down	B'down			

Status:	Scale @A1:	Rev.
S4 STAGE 4	AS STATED	P02

NOTE

**CBR REPORTED AS 2 - 3% WITHIN
PREVIOUSLY UNDEVELOPED AREAS
- ASSUMED MINIMUM CBR 5%
ACHIEVABLE IN AREA OF EXISTING
BUILDING / HARDSTANDING -
CONTRACTOR TO ALLOW FOR
UNDERTAKING CBR TESTING AT
FORMATION LEVEL TO VALIDATE
CONSTRUCTION MAKE-UP**

CAMBRIA
Constructive Thinking

Civil & Structural Engineers
Cambria House
16 Plas St. Pol de Leon
Penarth Marina
Cardiff, CF64 1TR

T 029 2009 3333
E admin@cambria.co.uk
W www.cambria.co.uk
@cambriauk
uk.linkedin.com/in/cambriauk